




Y

- | | |
|---|--|
|  | P1 - SERVICE YARD (CONCRETE SLAB) |
|  | P2 - SERVICE YARD ACCESS (ASPHALT) |
|  | P3 - CAR PARK (ASPHALT) |
|  | P4 - PEDESTRIAN FOOTWAY (POC CONCRETE FLAGS) |
|  | P5 - TRANSITION SLAB (ASPHALT SURFACING ON CONCRETE) |
|  | P6 - MAINTENANCE PATH (CONCRETE) |
|  | P7 - SOFT LANDSCAPE |
|  | P8 - SPRINKLER TANK CONCRETE SLAB |
|  | RETAINING WALL |

DIES

1. ALL DIMENSIONS ARE IN METRES UNLESS STATED OTHERWISE.
2. ALL WORKS ARE TO BE UNDERTAKEN IN ACCORDANCE WITH WORKS INFORMATION.
3. ALL BITUMINOUS MATERIAL TO COMPLY WITH THE REQUIREMENTS OF TO BS EN 13108 PT1.
4. RETAINING WALL SUBJECTED TO DETAIL DESIGN BY STRUCTURAL ENGINEER.
5. FOR PAVEMENT LAYER DETAILS REFER
SOHW-WSP-SHP3-PL0T-DR-D-0701

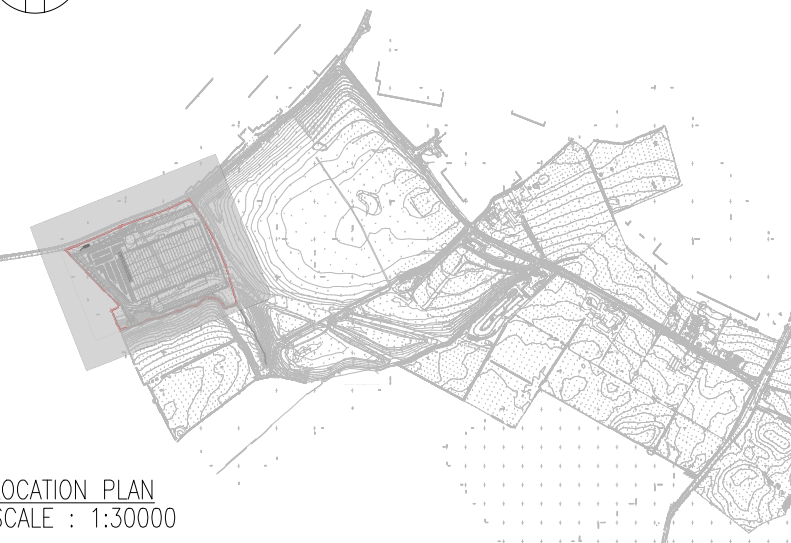


SCALE : 1:30000

UNTIL TECHNICAL APPROVAL HAS BEEN OBTAINED FROM THE RELEVANT LOCAL AUTHORITIES OR STATUTORY BODIES, IT SHOULD BE UNDERSTOOD THAT ALL DRAWINGS ARE ISSUED AS PRELIMINARY AND NOT FOR CONSTRUCTION. SHOULD THE CONTRACTOR AND / OR EMPLOYER COMMENCE WORK PRIOR TO APPROVAL BEING GIVEN, IT IS ENTIRELY AT THEIR OWN RISK

03	31-03-2023	DS	MASTERPLAN UPDATED	SW	SW
02	17-03-2023	DS	VERGE ADDED TO THE NORTH OF CAR PARK AREA	SW	SW
01	10-03-2023	AP	FIRST ISSUE	SW	SW
CV	DATE	BY	DESCRIPTION	CHK	APP

TRAINING STATUS:

3-FOR REVIEW

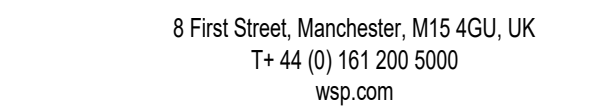

RUSSELLS SOUTH HEYWOOD COMMERCIAL LTD

ARCHITECT: AEW ARCHITECTS

PROJECT: SOUTH HEYWOOD
PLOT 3

ON-PLOT
PAVEMENT CONSTRUCTION PLAN

FILE #:	1:500	CHECKED:	DW	APPROVED:	DW
SUBJECT No:	70089657	DESIGNED:	AP	DRAWN:	AP
ISSUING No:				DATE:	
SOHW-WSP-SHP3-PLOT-DR-D-0700				MARCH 23	
REV:				P03	

WSP UK Ltd

File name C:\USERS\INDG02468\NWP_OSS\SOUTH HEYWOOD - WORK IN PROGRESS\IG DRAWINGS\PLOT\3\SCHW-WSP-SHP3-PLOT-DR-DWG, printed on 31 March 2023 14:56:08, by Sermoshel@npsa.ca