



Front Elevation

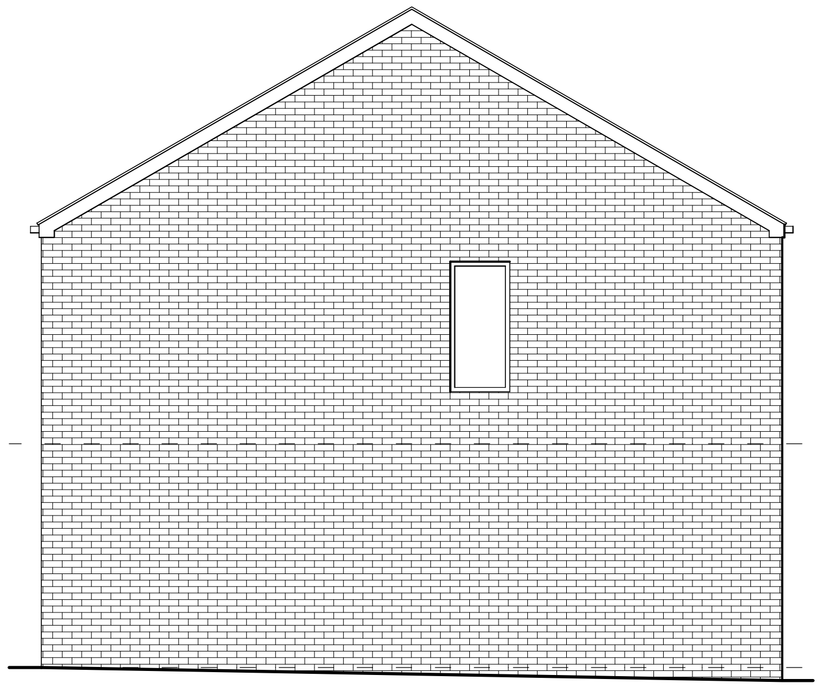


Side Elevation

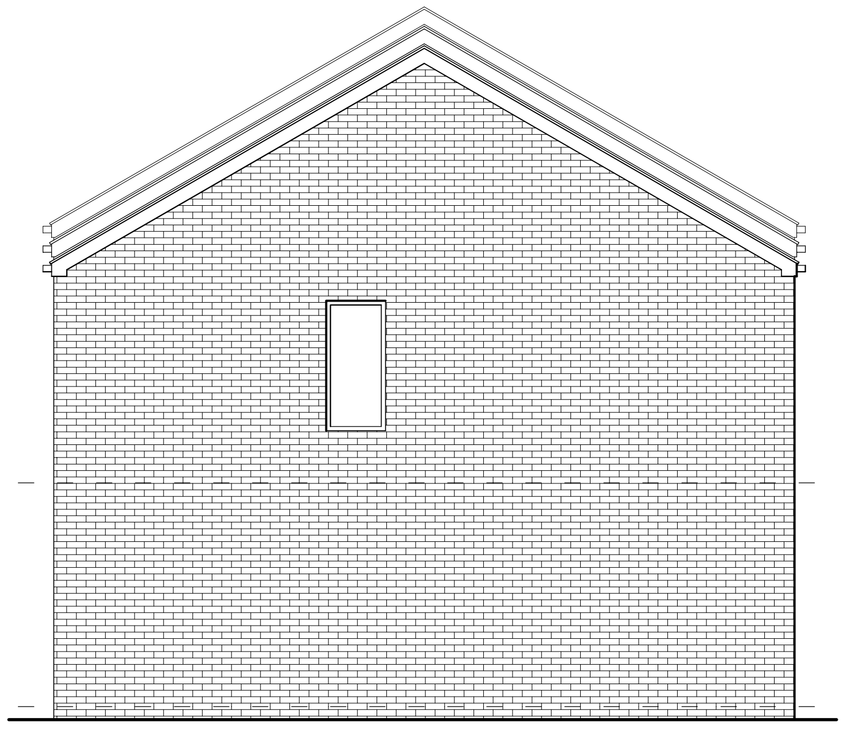


Side Elevation



Rear Elevation

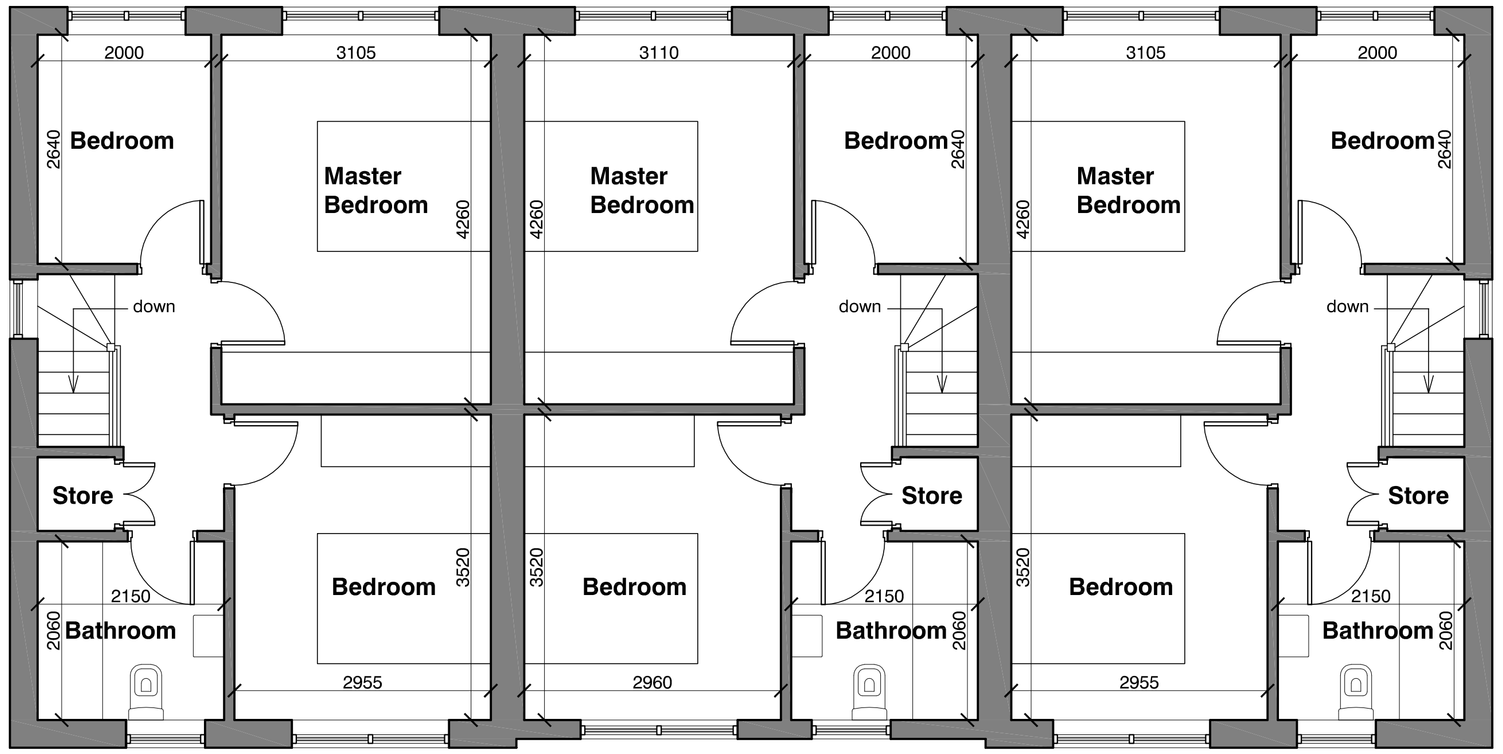

First Floor Plan

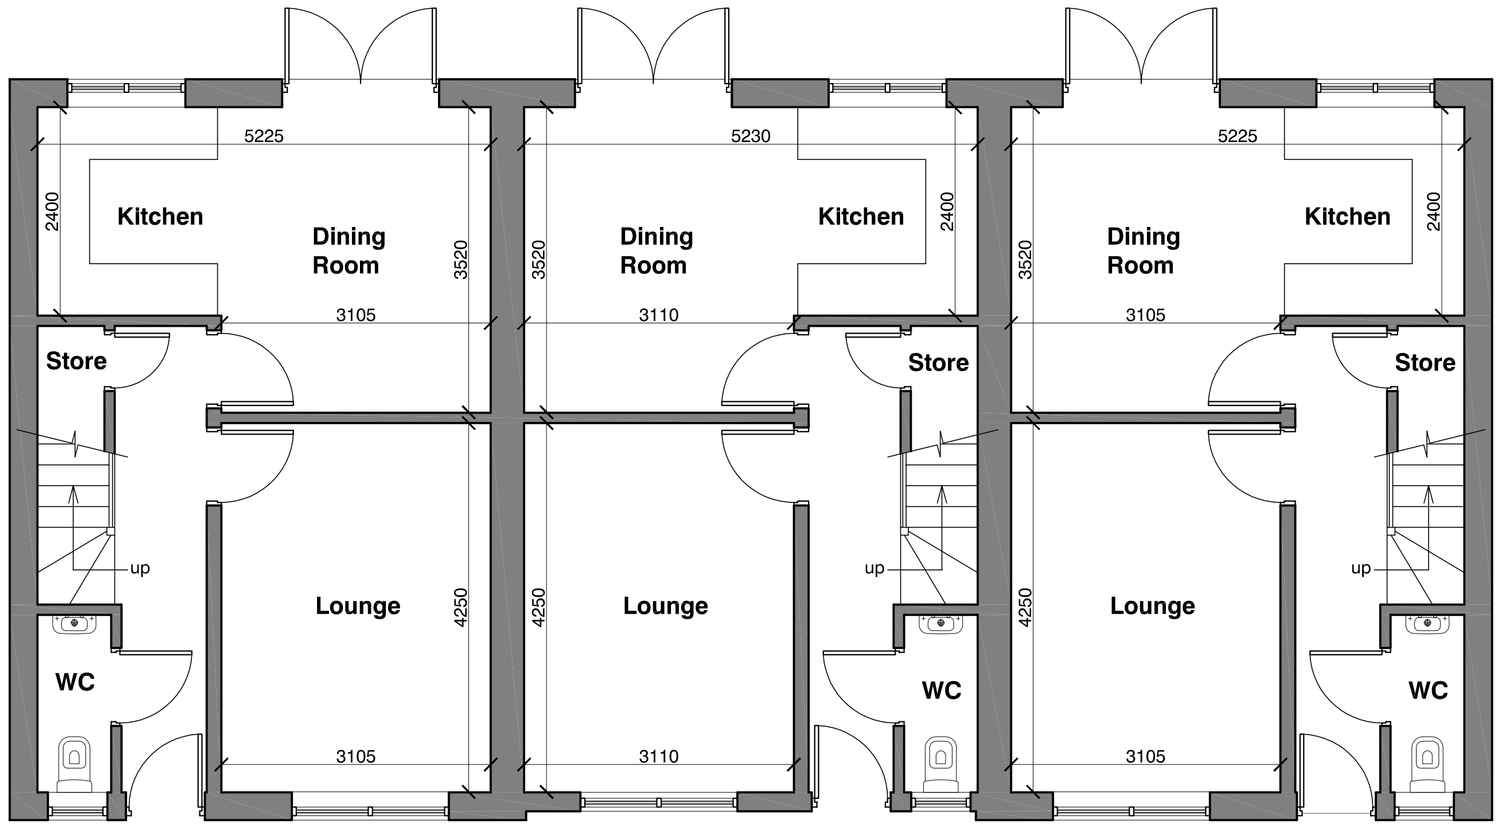

Ground Floor Plan

HIGH PEAK ARCHITECTS LTD
2nd Floor, Wharf House, Wharf Road, Whaley Bridge, High Peak, Derbys SK23 7AD
Tel: 01663 719717 Website: highpeakarch.com Email: hpa@highpeakarch.com

Housing Development
Sutherland Road, Heywood

Housetype 4
1449.PL04

Scale: 1:50 @ A1 Date: November 2018 DO NOT SCALE OFF THIS DRAWING Rev: