




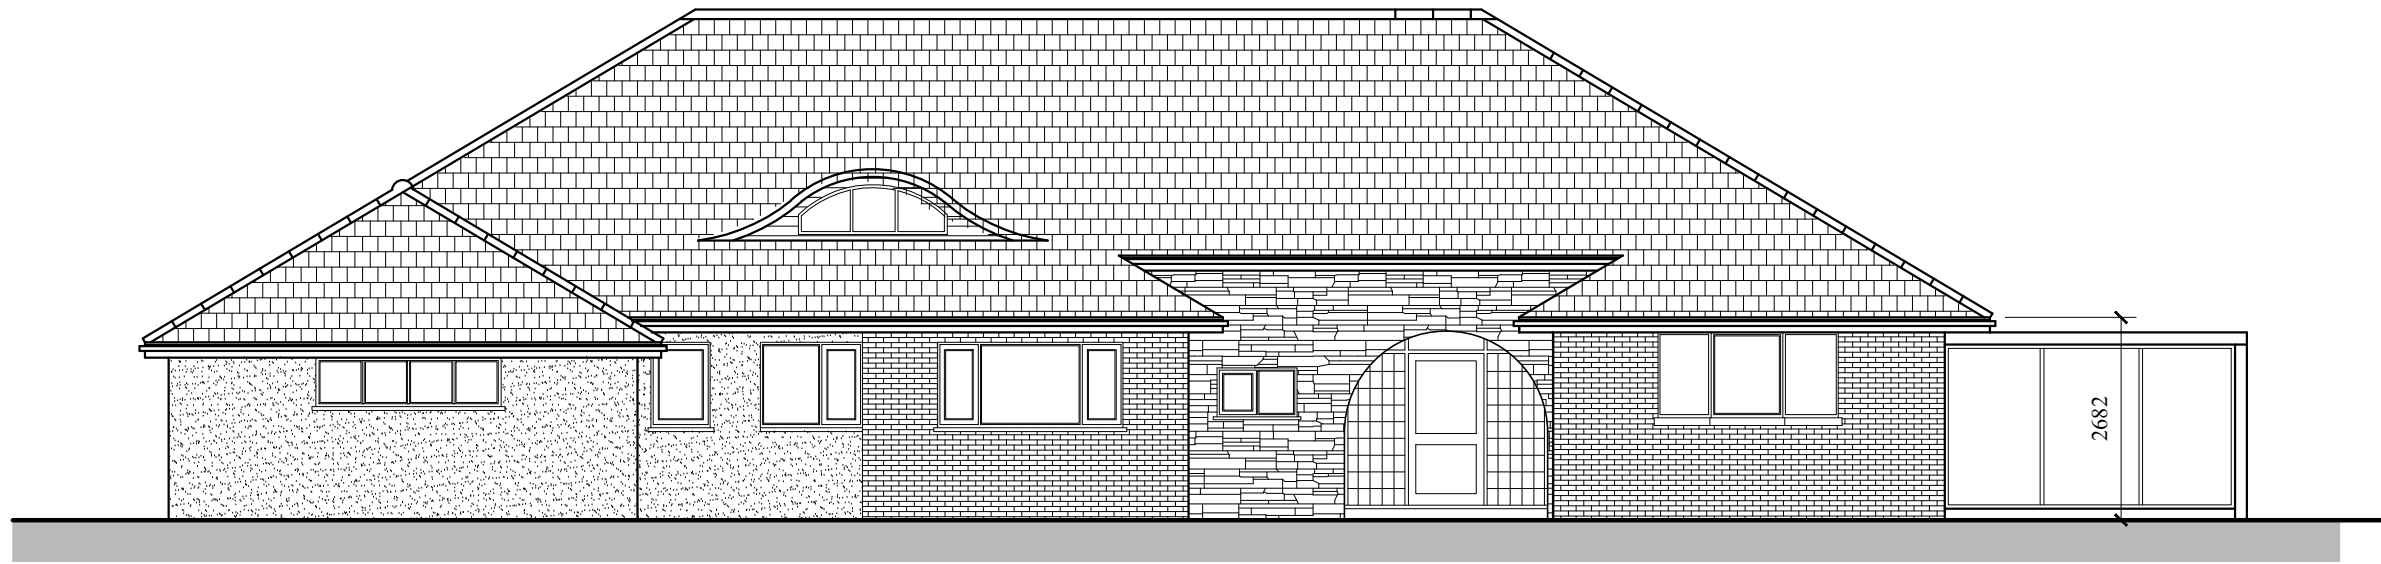


 **NORTH EAST (Front) ELEVATION**
SCALE 1:100

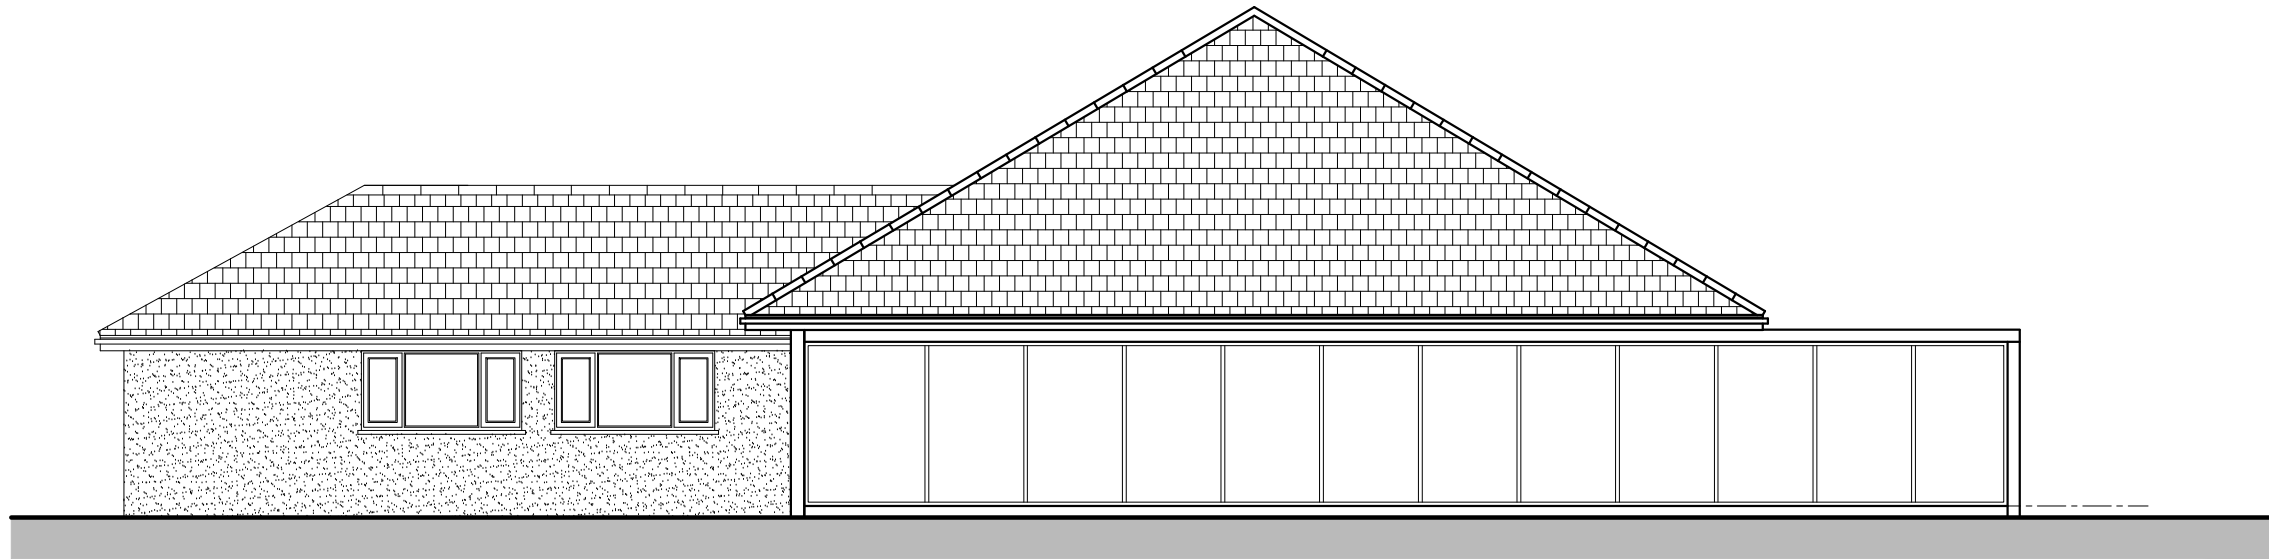


 **NORTH WEST (Side) ELEVATION**
SCALE 1:100

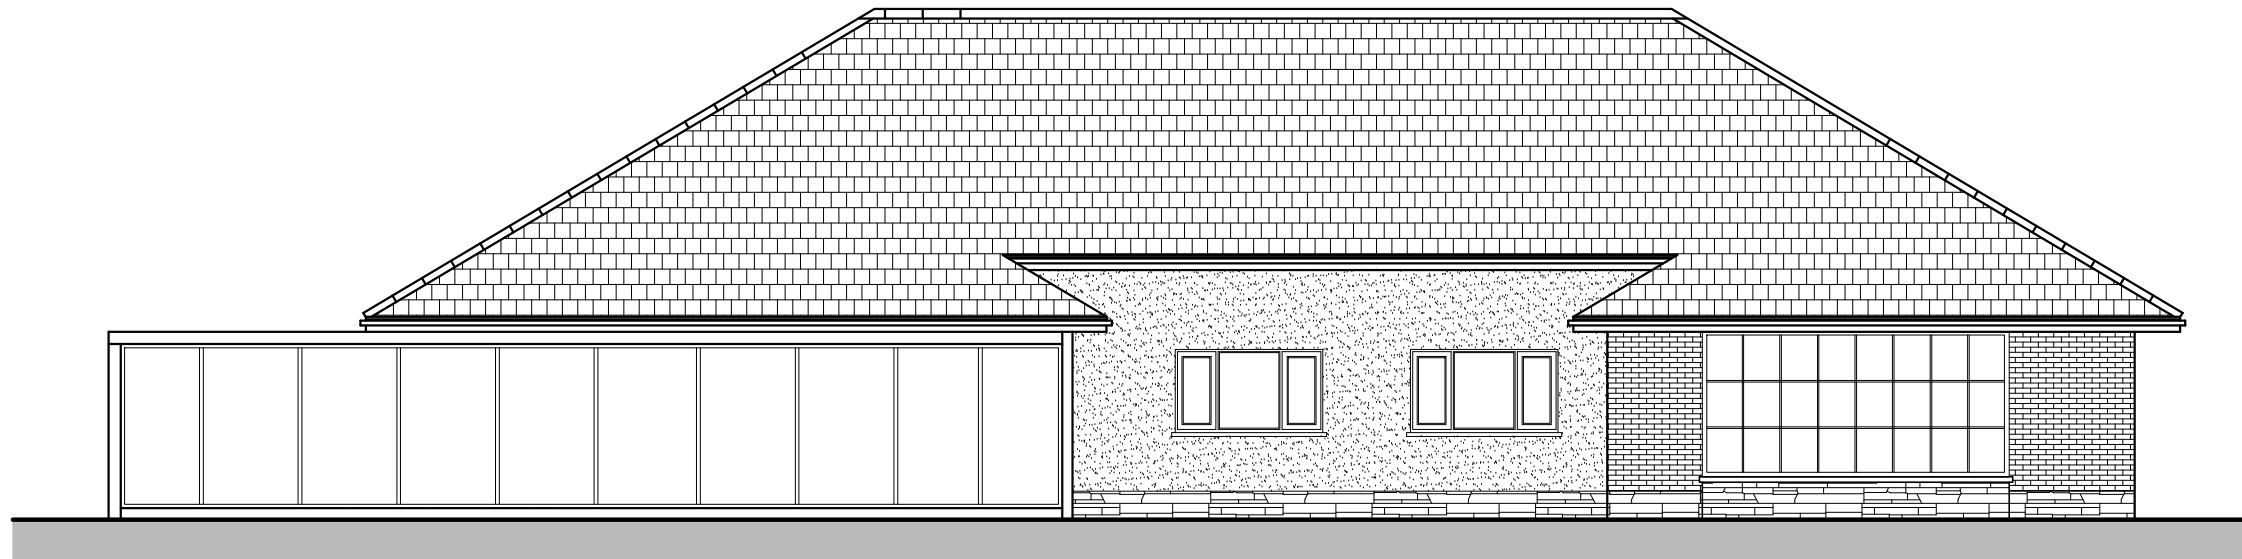

 **SOUTH WEST (Rear) ELEVATION**
SCALE 1:100

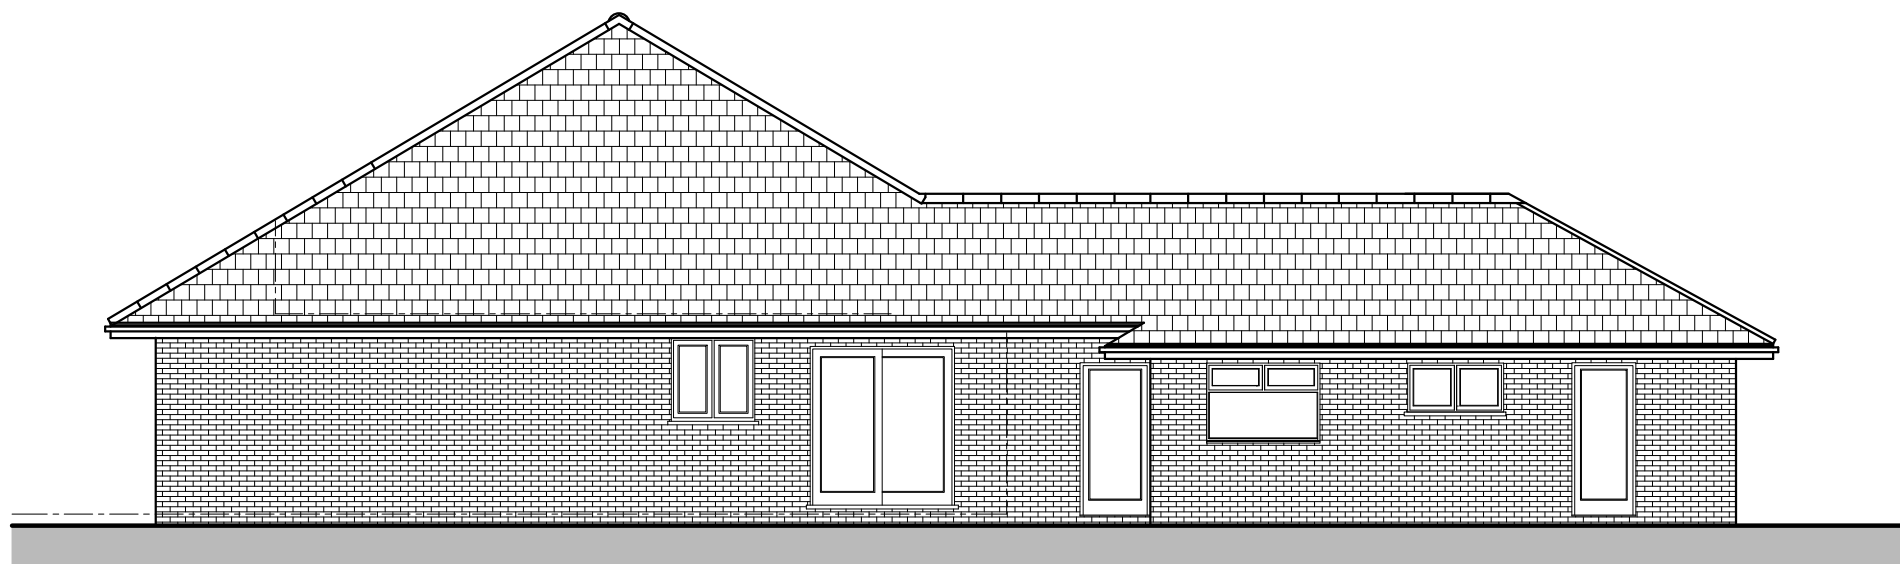

 **SOUTH EAST (Side) ELEVATION**
SCALE 1:100

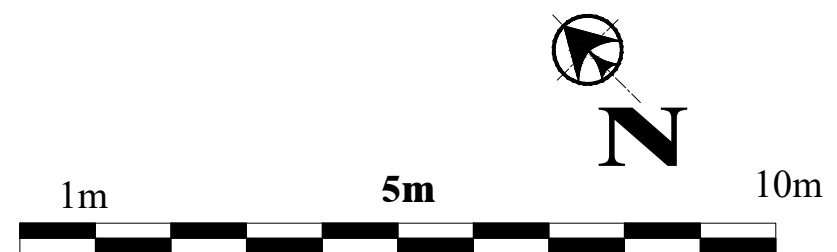



103 Shurdington Road
Cheltenham, GL53 0JQ
www.MekKara.co.uk, mac@gmail.com
Ph: 0124228875, 07843020249

Client		
MR BIJU MATHEW		
Job Title		
PROPOSED EXTENSION CRIMBLE BUNGALOW CRIMBLE LANE, OL11 4AB		
Drawing Title		
EXISTING ELEVATIONS		
Scale		
1:100 on A2		
Date	Drawn By	
APRIL 2023	RMC	
Job No	Drawing NO	Rev.
0423-19	111	-

© MEKKARA Architectural Consultants - THIS DRAWING AND DESIGN
REMAINS THE COPYRIGHT AND INTELLECTUAL PROPERTY OF
MEKKARA Architectural Consultants, SHALL NOT BE COPIED OR
REPRODUCED IN ANY FORMAT WITHOUT APPROVAL.