



Refer to Access Hatch Schedule 6102.

Selo Quadra+ Doorset - FD120S
Finish - Factory primed to receive paint.

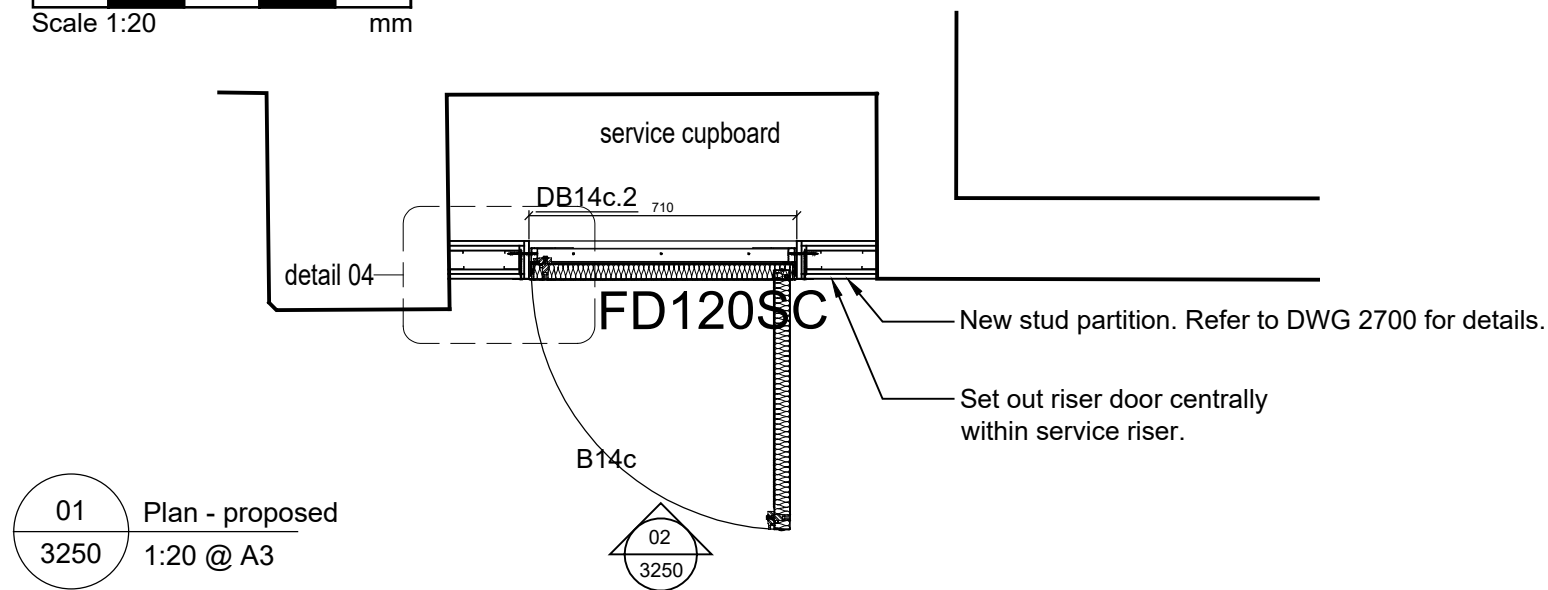


Proprietary lock.
Manufacturer supplied.

Lock height from
bottom of door.

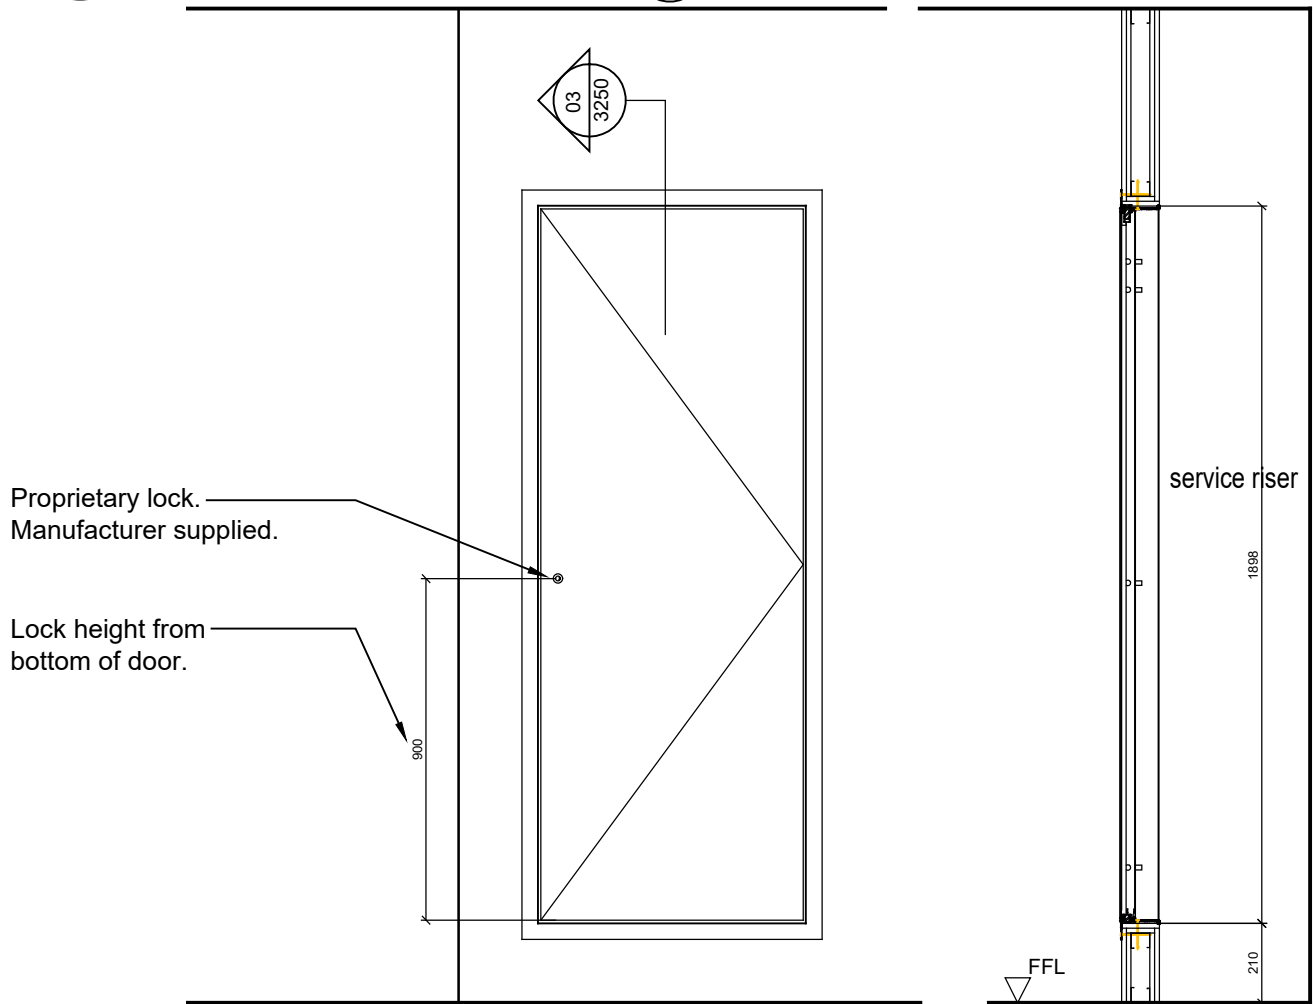

Quench fire stopping by Selo
required to all four side where
the Quadra riser meets the wall.

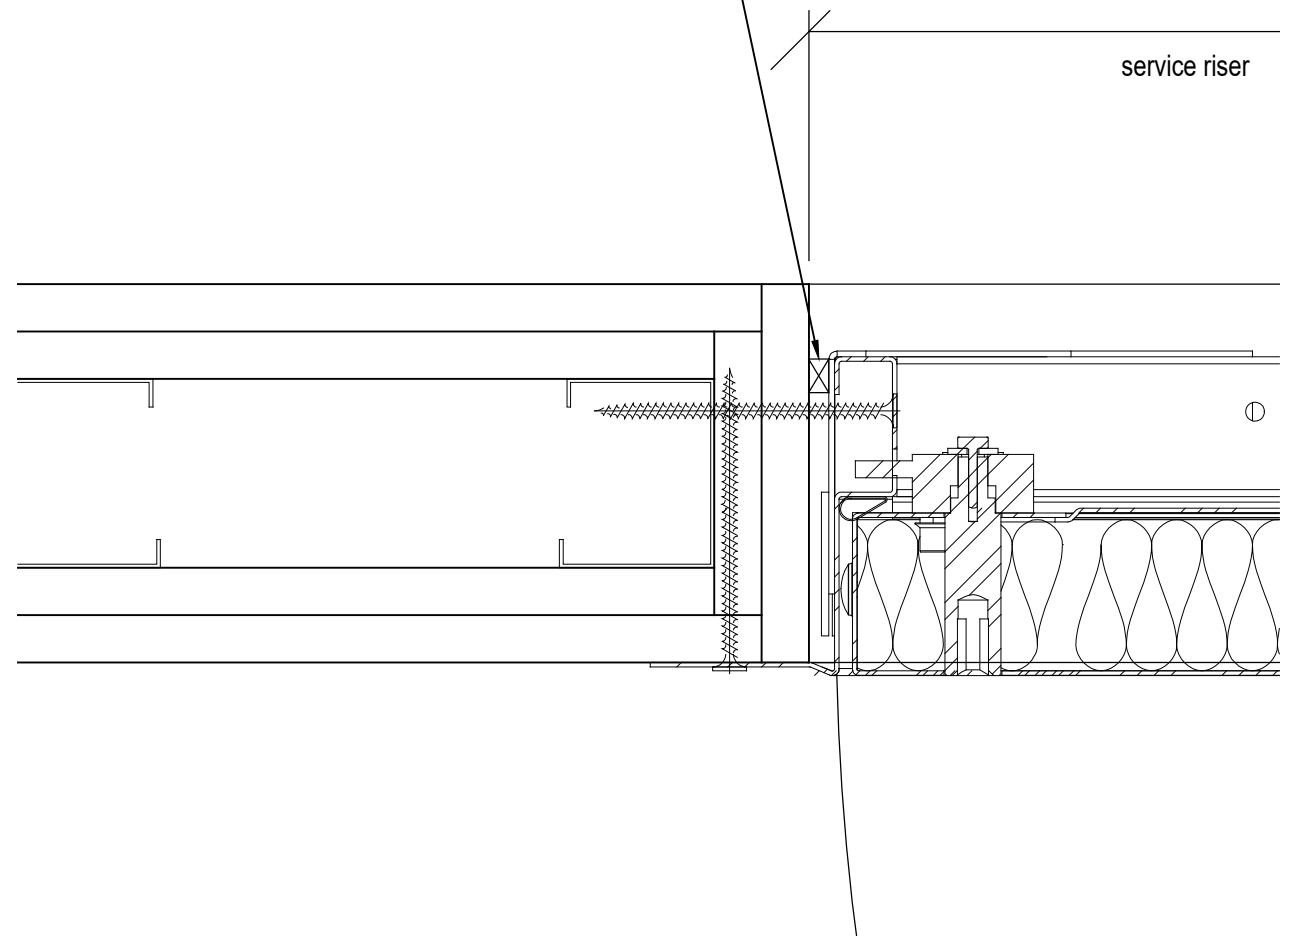

Notes	
1.	Any dwg format drawing is to be read in conjunction with and at the scale of the accompanying pdf.
2.	Where colours other than black or grey are used, the drawing must be plotted in colour.
3.	For status 'C' (Construction) drawings all dimensions are to be checked on site by the contractor, scaling is for Local Authority purposes only.
4.	Unless otherwise indicated, all dimensions are in millimeters.
5.	All information on this drawing is to be read in conjunction with the relevant Donald Insall Associates specification and trade contractors' drawings and information by specialists.
6.	In the event of any discrepancy, please contact us immediately.
7.	This drawing may contain survey information by others and is to be used solely for the purposes for which it was issued.
8.	These are uncontrolled documents issued for information purposes only. If you have any queries regarding the drawings, please contact DIA immediately.
9.	Please note DIA cannot be held responsible for any errors arising from changes made to an uncontrolled dwg file.

Status codes	
S0	Work in Progress
S1	Suitable for Co-ordination
S2	Suitable for Information
S3	Suitable for Review & Comment
S4	Suitable for Stage Approval
A1,A2,A3, An etc.	Approved and accepted as stage complete
B1,B2,B3, Bn etc.	Partially signed off: with minor comments from the Client
CR	Construction Record

P01	27-09-24	CZS	DAC	For Listed Building Consent updates
C01	08-03-2024	CZS	DAC	Construction issue
Rev	Date	Dwn	Auth	Revision

Rev	Date	Dwn	Auth	Revision
-----	------	-----	------	----------

Donald Insall Associates Chartered Architects and Historic Building Consultants		Bridgegate House, 5 Bridge Place, Chester CH1 1SA (+44) 01244 350 063 chester@insall-architects.co.uk	
Rochdale Town Hall for Rochdale Development Agency		Scale A3@ 1:20	Status S4
Phase Three - Basement New Door - ref DB14c.2		Purpose of Issue Listed Building Consent	
RTH.06 - DIA - ZZ- 00 - DR- A - 3250		Project	Originator
P01		Volume	Level
		Type	Role
		Number	Revision