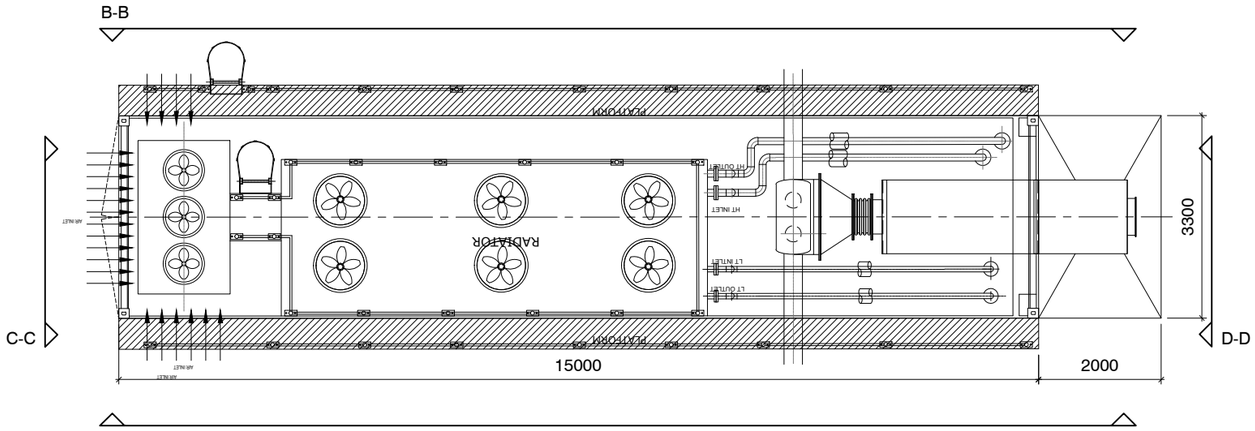

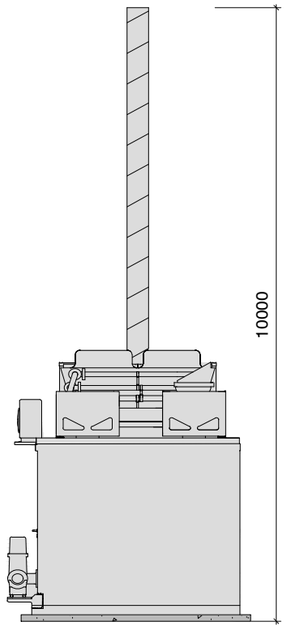

D-D VIEW

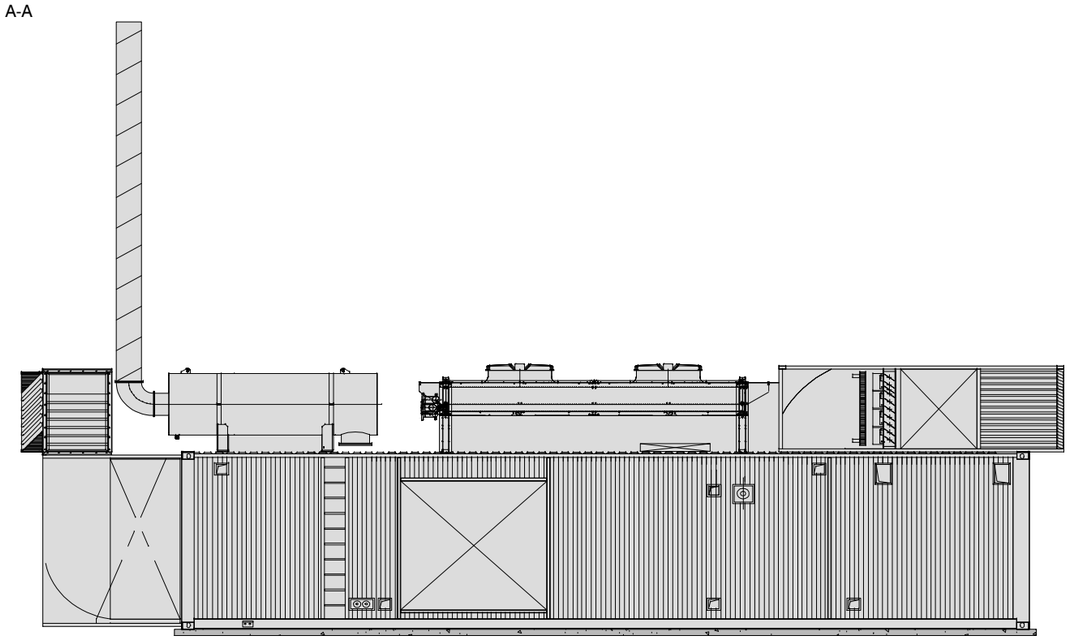

B-B VIEW

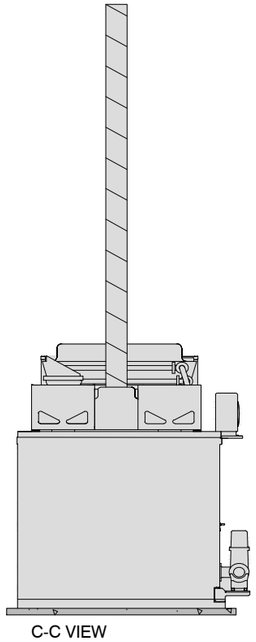

C-C VIEW

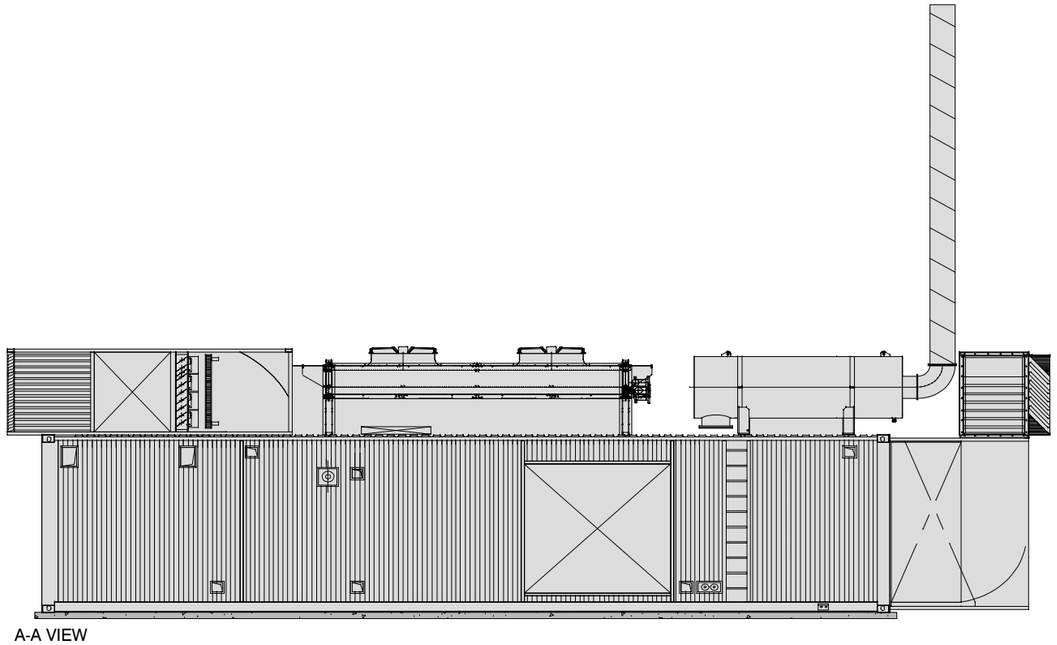

A-A VIEW

scale 1:100 0 5m

NOTES

1. This drawing is the copyright of Space Plus Architects Ltd
2. Do not scale from this drawing
3. Use figure dimensions only

REVISION COMMENTS

COMMENTS

SPACE+

WWW.SPACEPLUSARCHITECTS.COM

SUITE 3 , 3RD FLOOR
TEMPEST BUILDING
12 TITHEBARN ST
LIVERPOOL, L2 2DT

PROJECT NUMBER + TITLE

0139 KINGSWAY POWER PLANT, ROCHDALE

DRAWING

2.0MW GENERATOR DETAIL

DRAWING NUMBER

PL-402

DRAWING REVISION

A

DRAWING PURPOSE

PLANNING

SCALE

1:100 @ A3

DATE

25th Oct 2018

DRAWN

KW

CHECKED

-