All dimensions are to be checked on site. Do note scale from this drawing

Proposals are subject to site survey and statutory approvals

Note :- This drawing has been prepared from a survey drawing prepared by Silverstone BC and any areas or dimensions noted are based upon their drawing

Existing

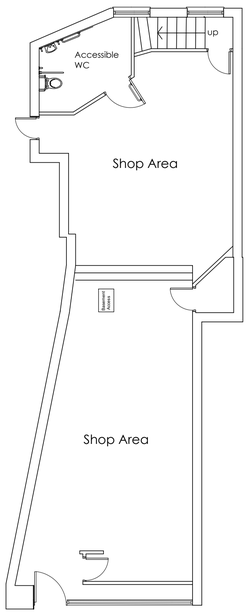

Ground Floor Plan

Scale 1:100 Gross Internal Area 100.50 sq.m



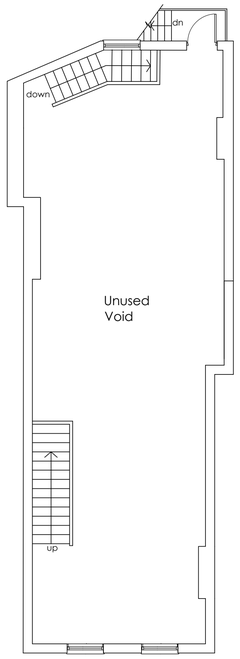

First Floor Plan

Scale 1:100 Gross Internal Area 114.20 sq.m

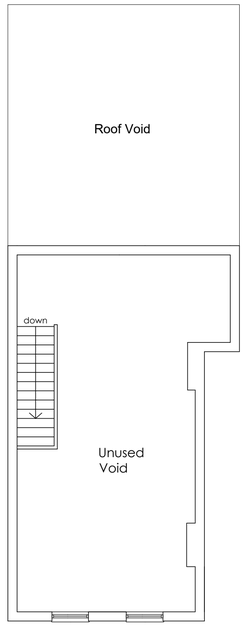

Second Floor Plan

Scale 1:100 Gross Internal Area 70.20 sq.m



Front Elevation

Scale 1:50



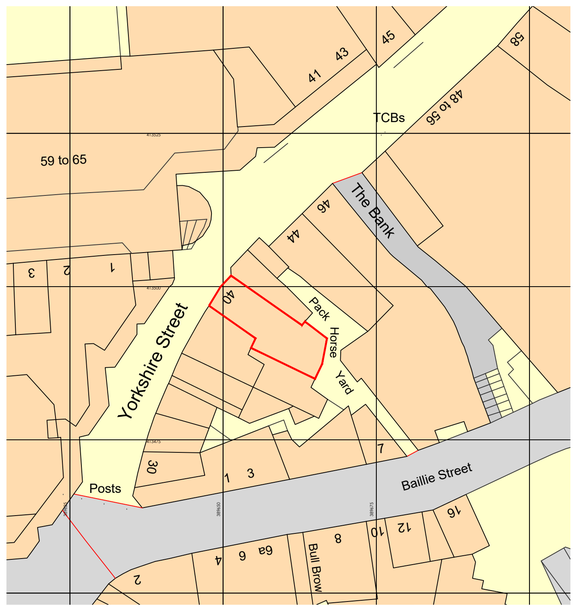

Site Plan

Scale 1:500

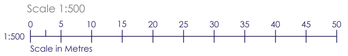

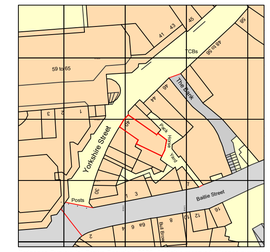

Ordnance Survey, (c) Crown Copyright 2020. All rights reserved. Licence number 100022432

LocationPlan

Scale 1:1250



Rev	Description	Date
A1	First Issue	03.09.20

IBA ARCHITECTS

Keel Row 4 | The Watermark | Gateshead | NE11 9SZ
E: info@iba-architects.com T: 0191 461 1411
www.iba-architects.com

Project: 40 Yorkshire Street
Rochdale
OL16 1JN

Title: Existing
Floor Plans, Elevations and Location Plan

Client: 777 LUXURY LEISURE

Drawn:	AM	Scale:	Various @A1
Checked:	PW	Date:	02.09.20

APPROVAL

1515	(0)01	A1

THIS DRAWING IS COPYRIGHT