


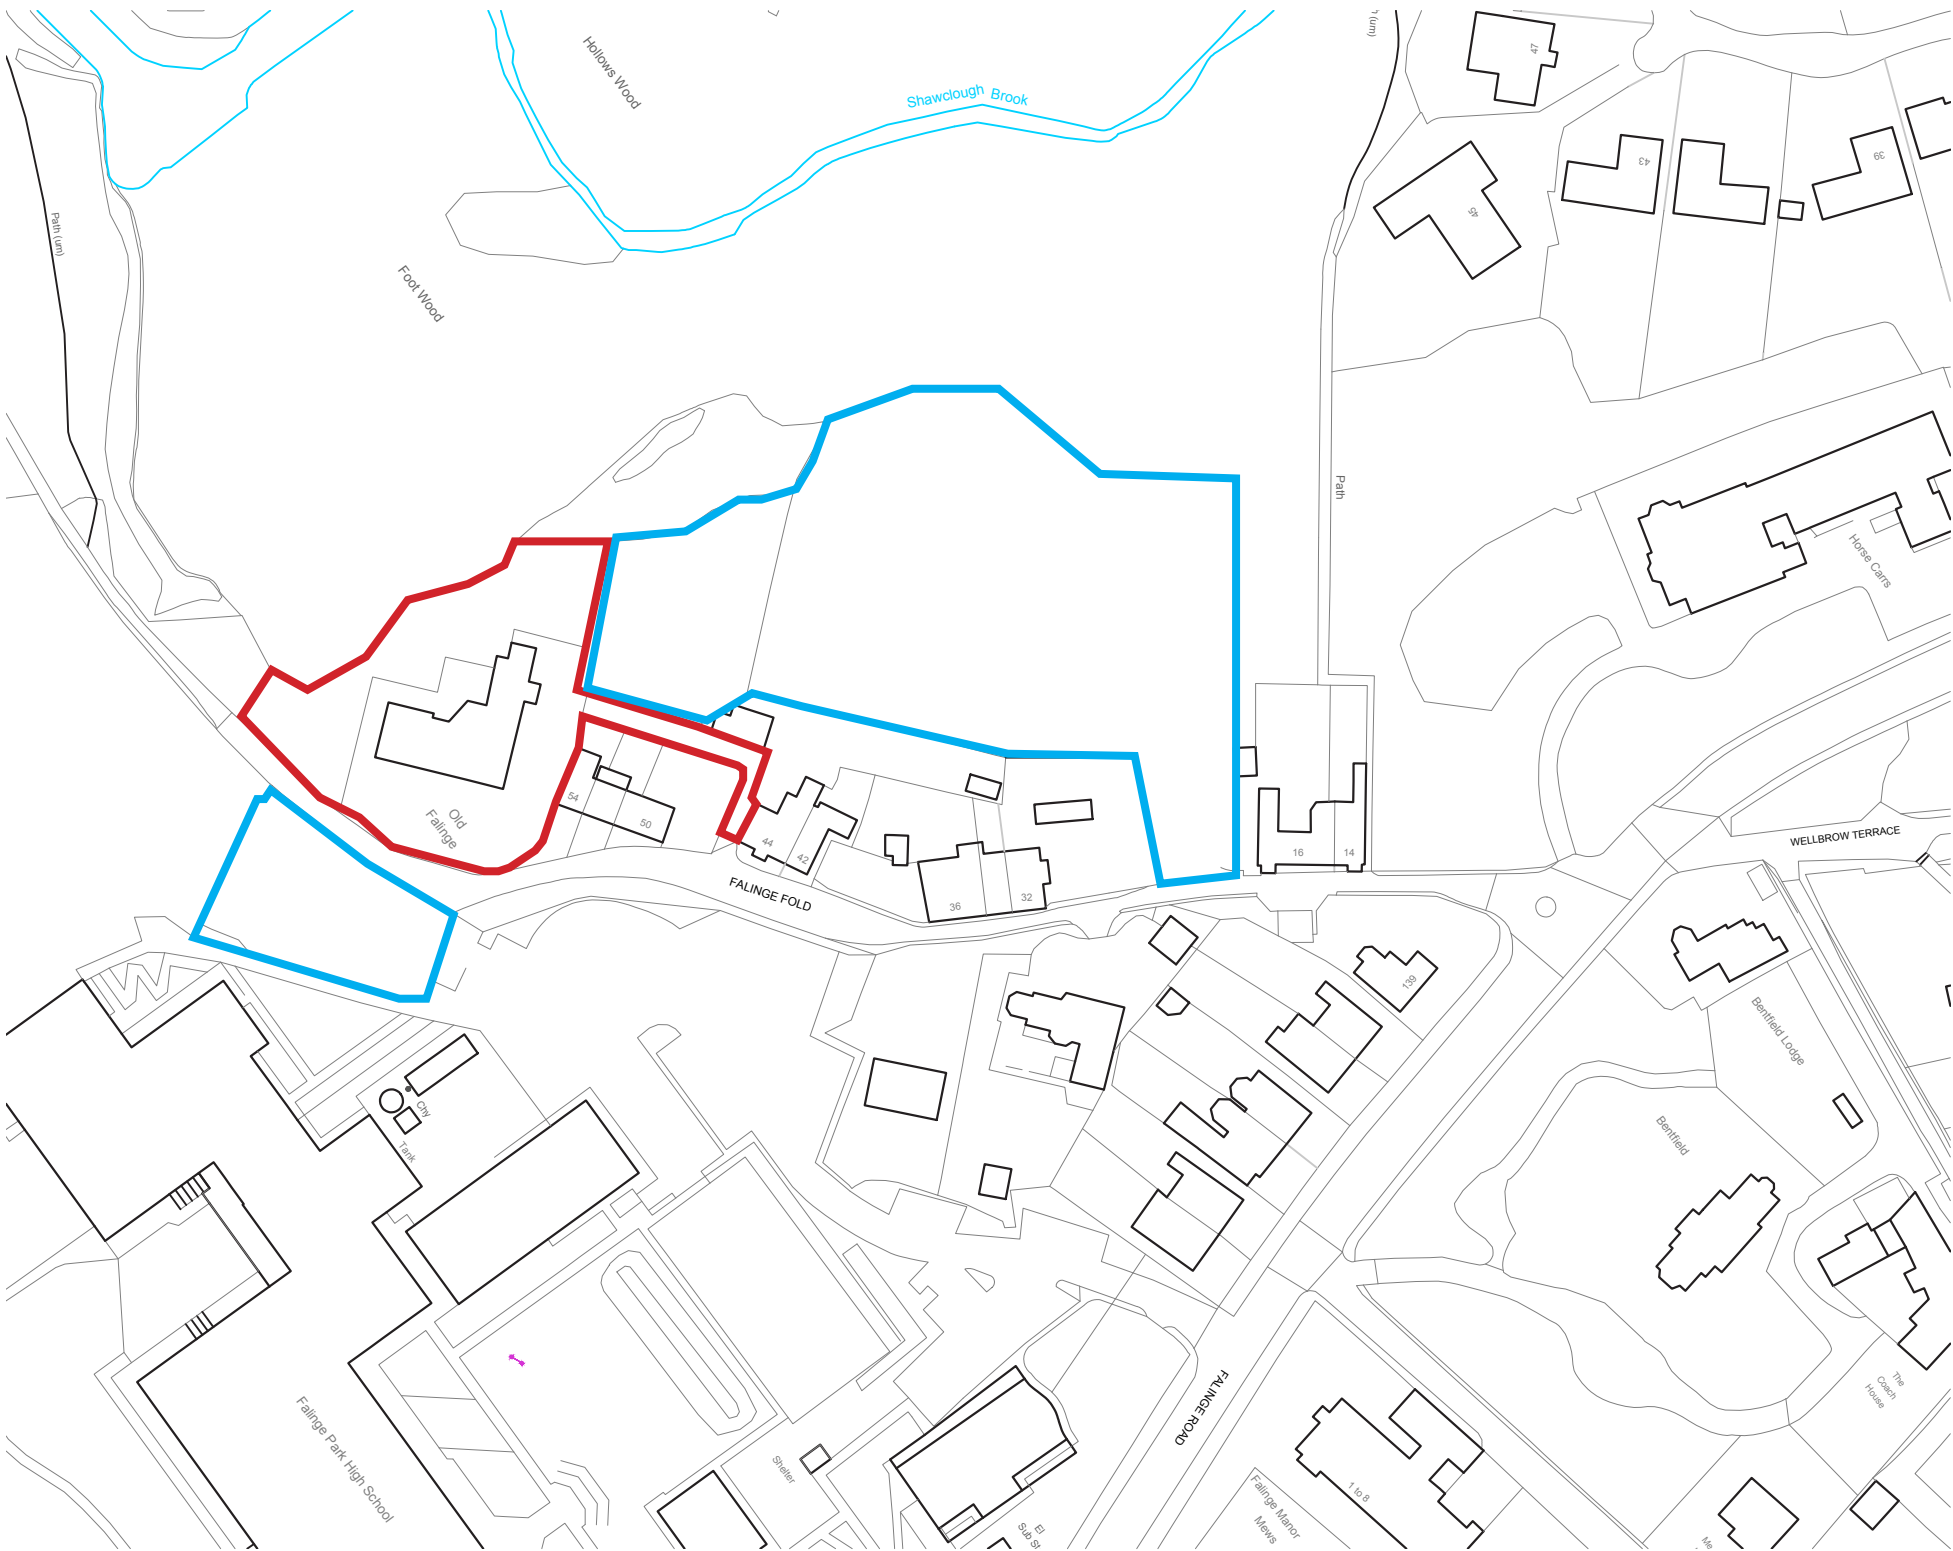

LOCATION PLAN
1:1250

Dimensioning

Figured dimensions only to be taken from these designs and drawings. Work to annotated dimensions only. All dimensions to be checked on site. Architectural designers to be informed immediately of any discrepancies before work proceeds. Drawings are to be read in conjunction with relevant specifications, structural engineers and service engineers' drawings.

Rev	Description	Date
A	Issued to client	04/07/22



Client
Mr Amir Khan

Project
Old Falinge,
Falinge,
Rochdale
OL12 6LE

Title
Location Plan

Scale
1:1250 @ A3

Drawing No. :
Sheet 7

Date
May 2022