




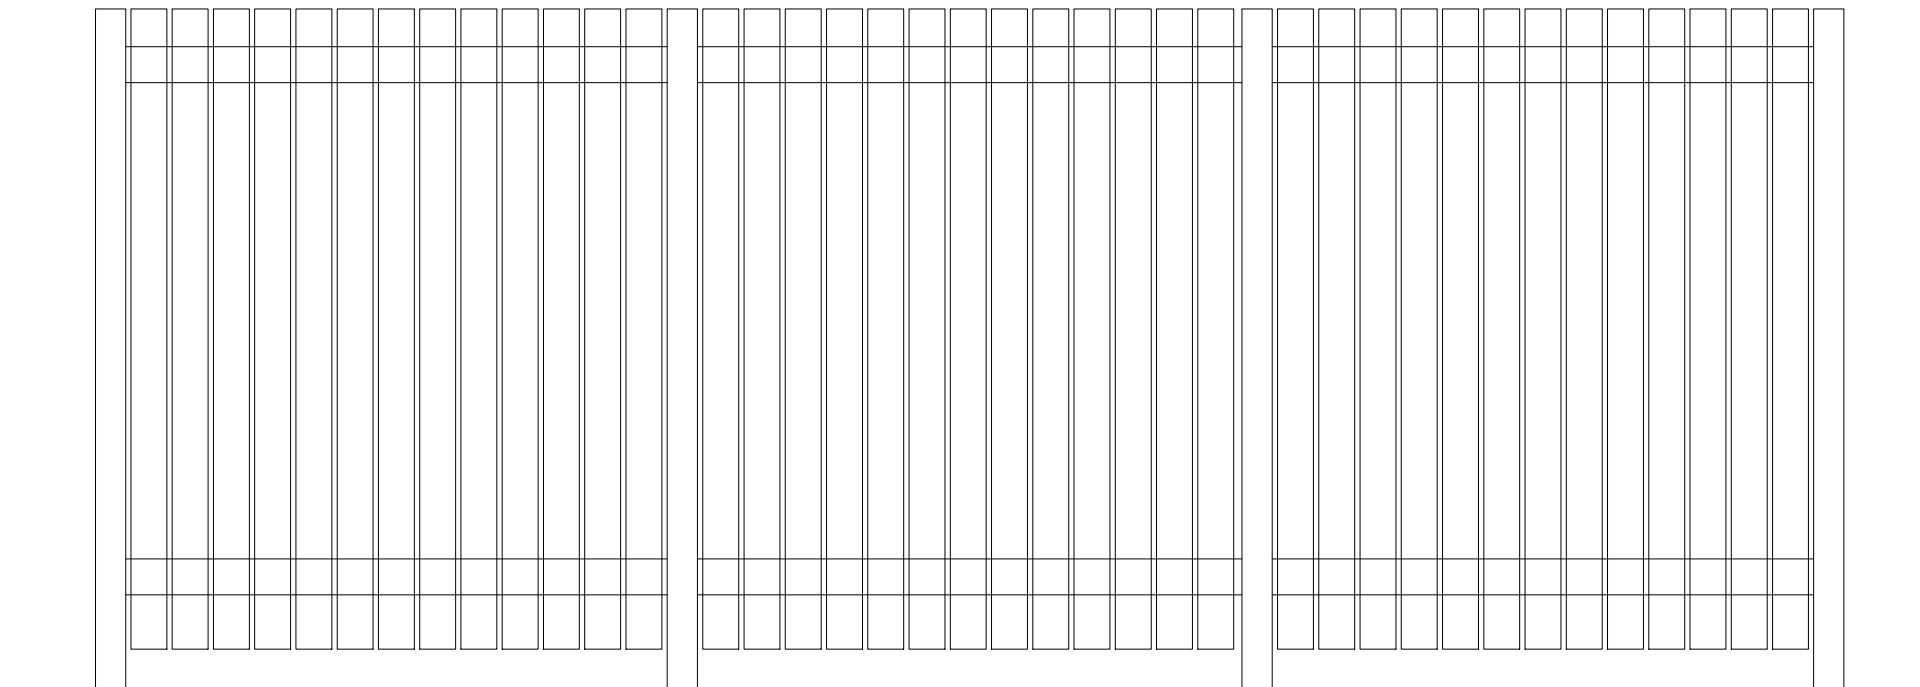


ELEVATION 1
1:20

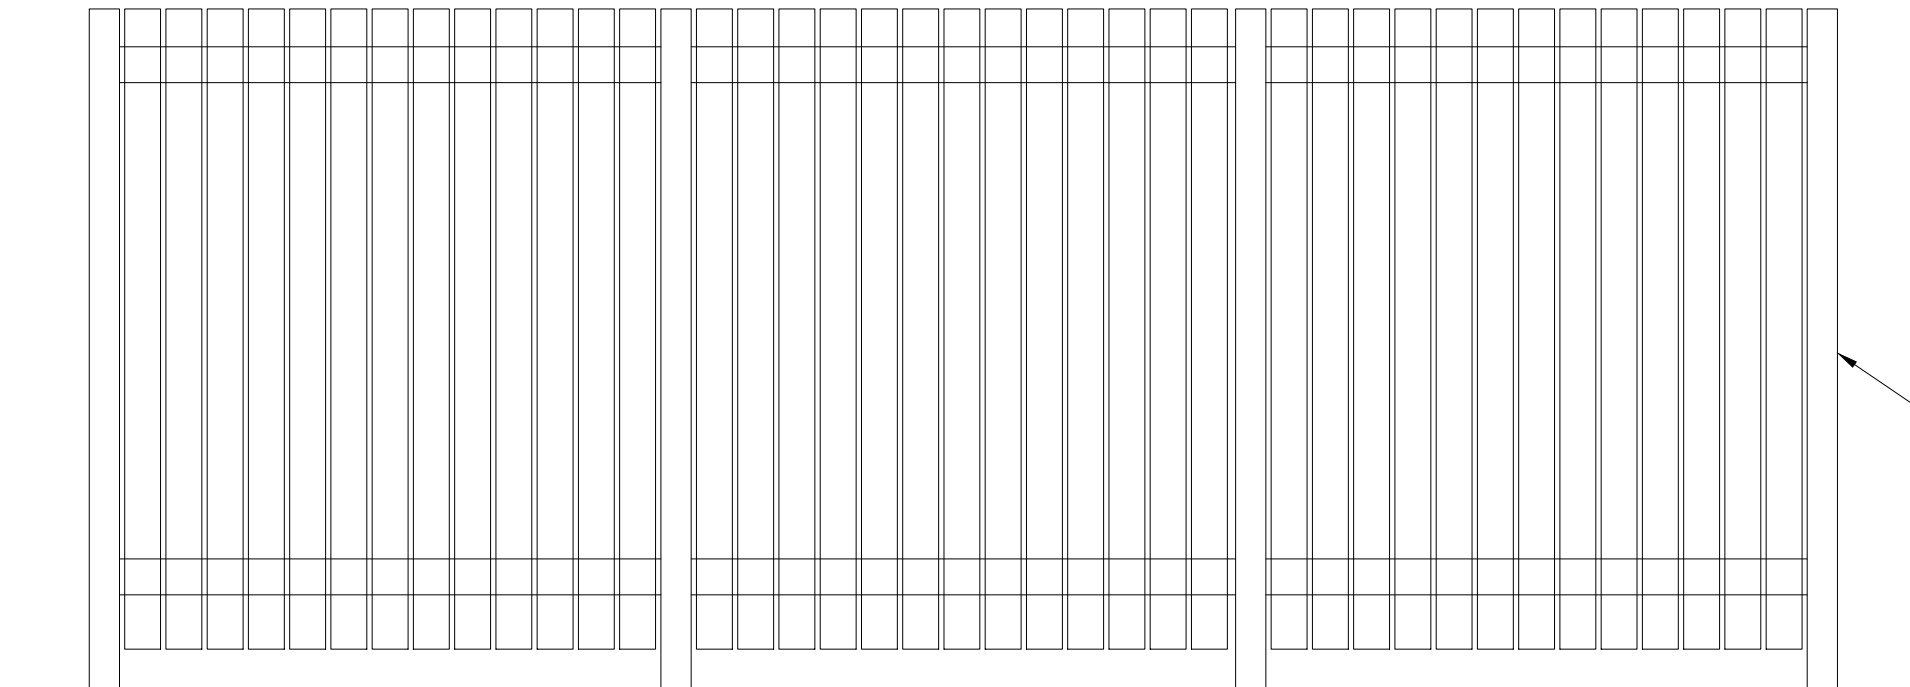


ELEVATION 3
1:20

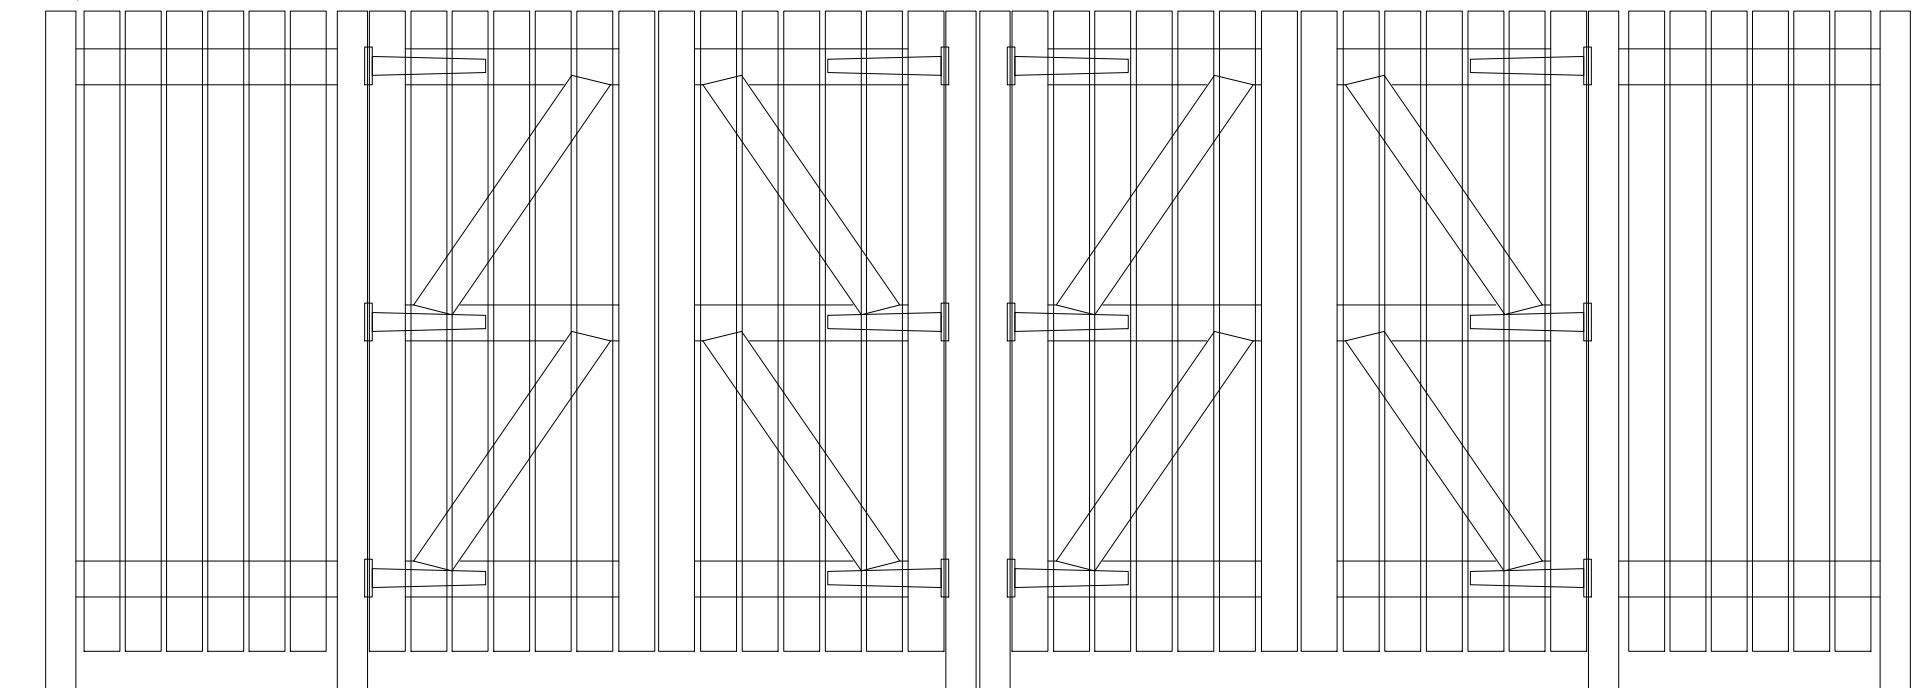

ELEVATION 2
1:20

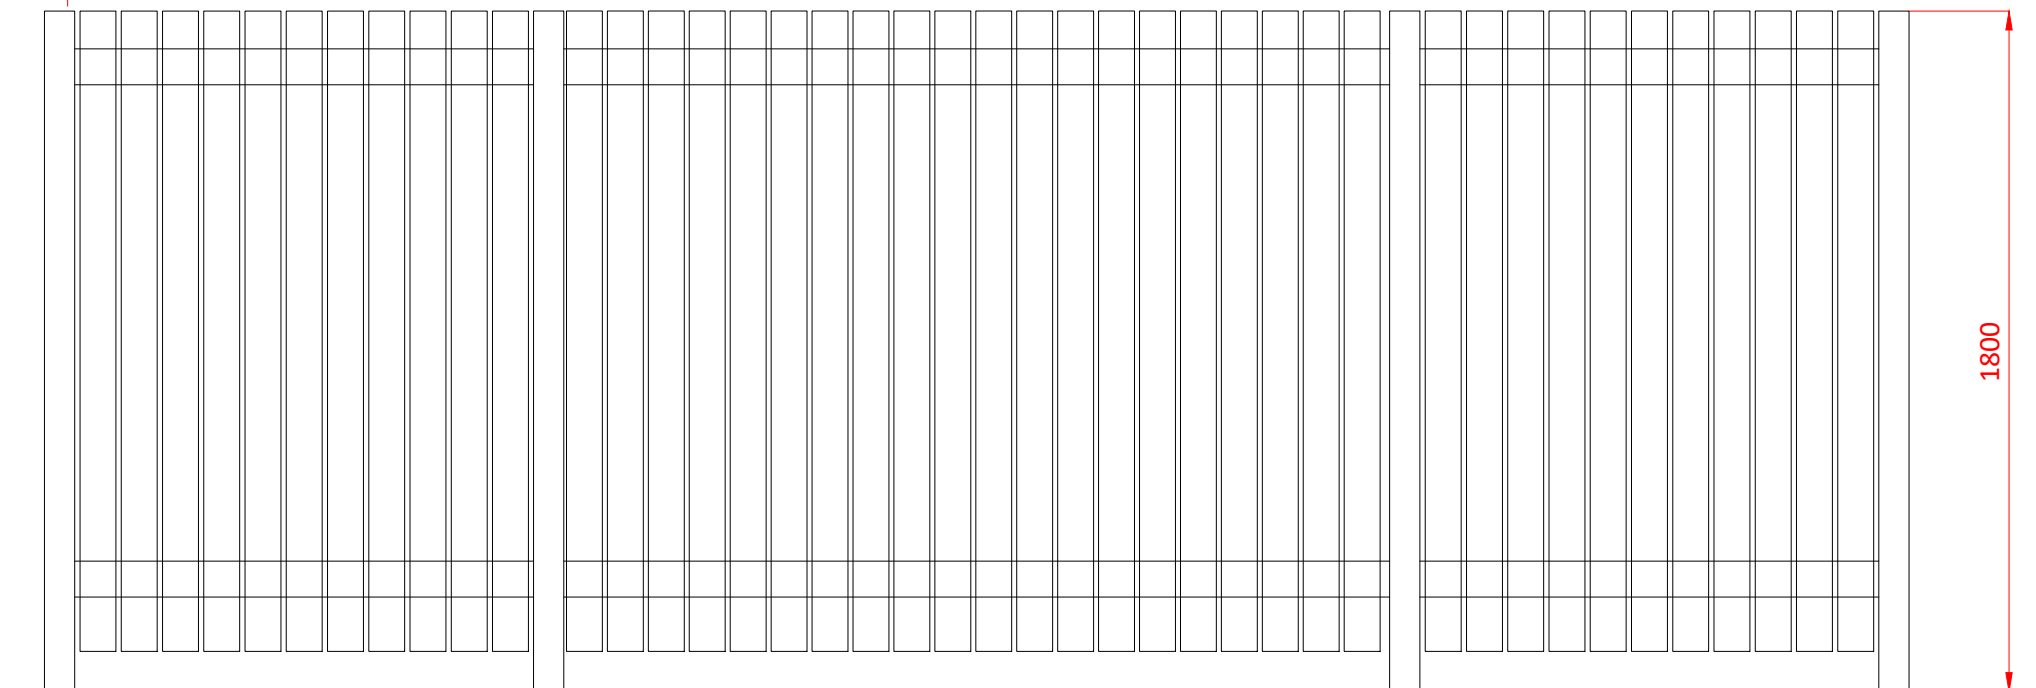

ELEVATION 4
1:20

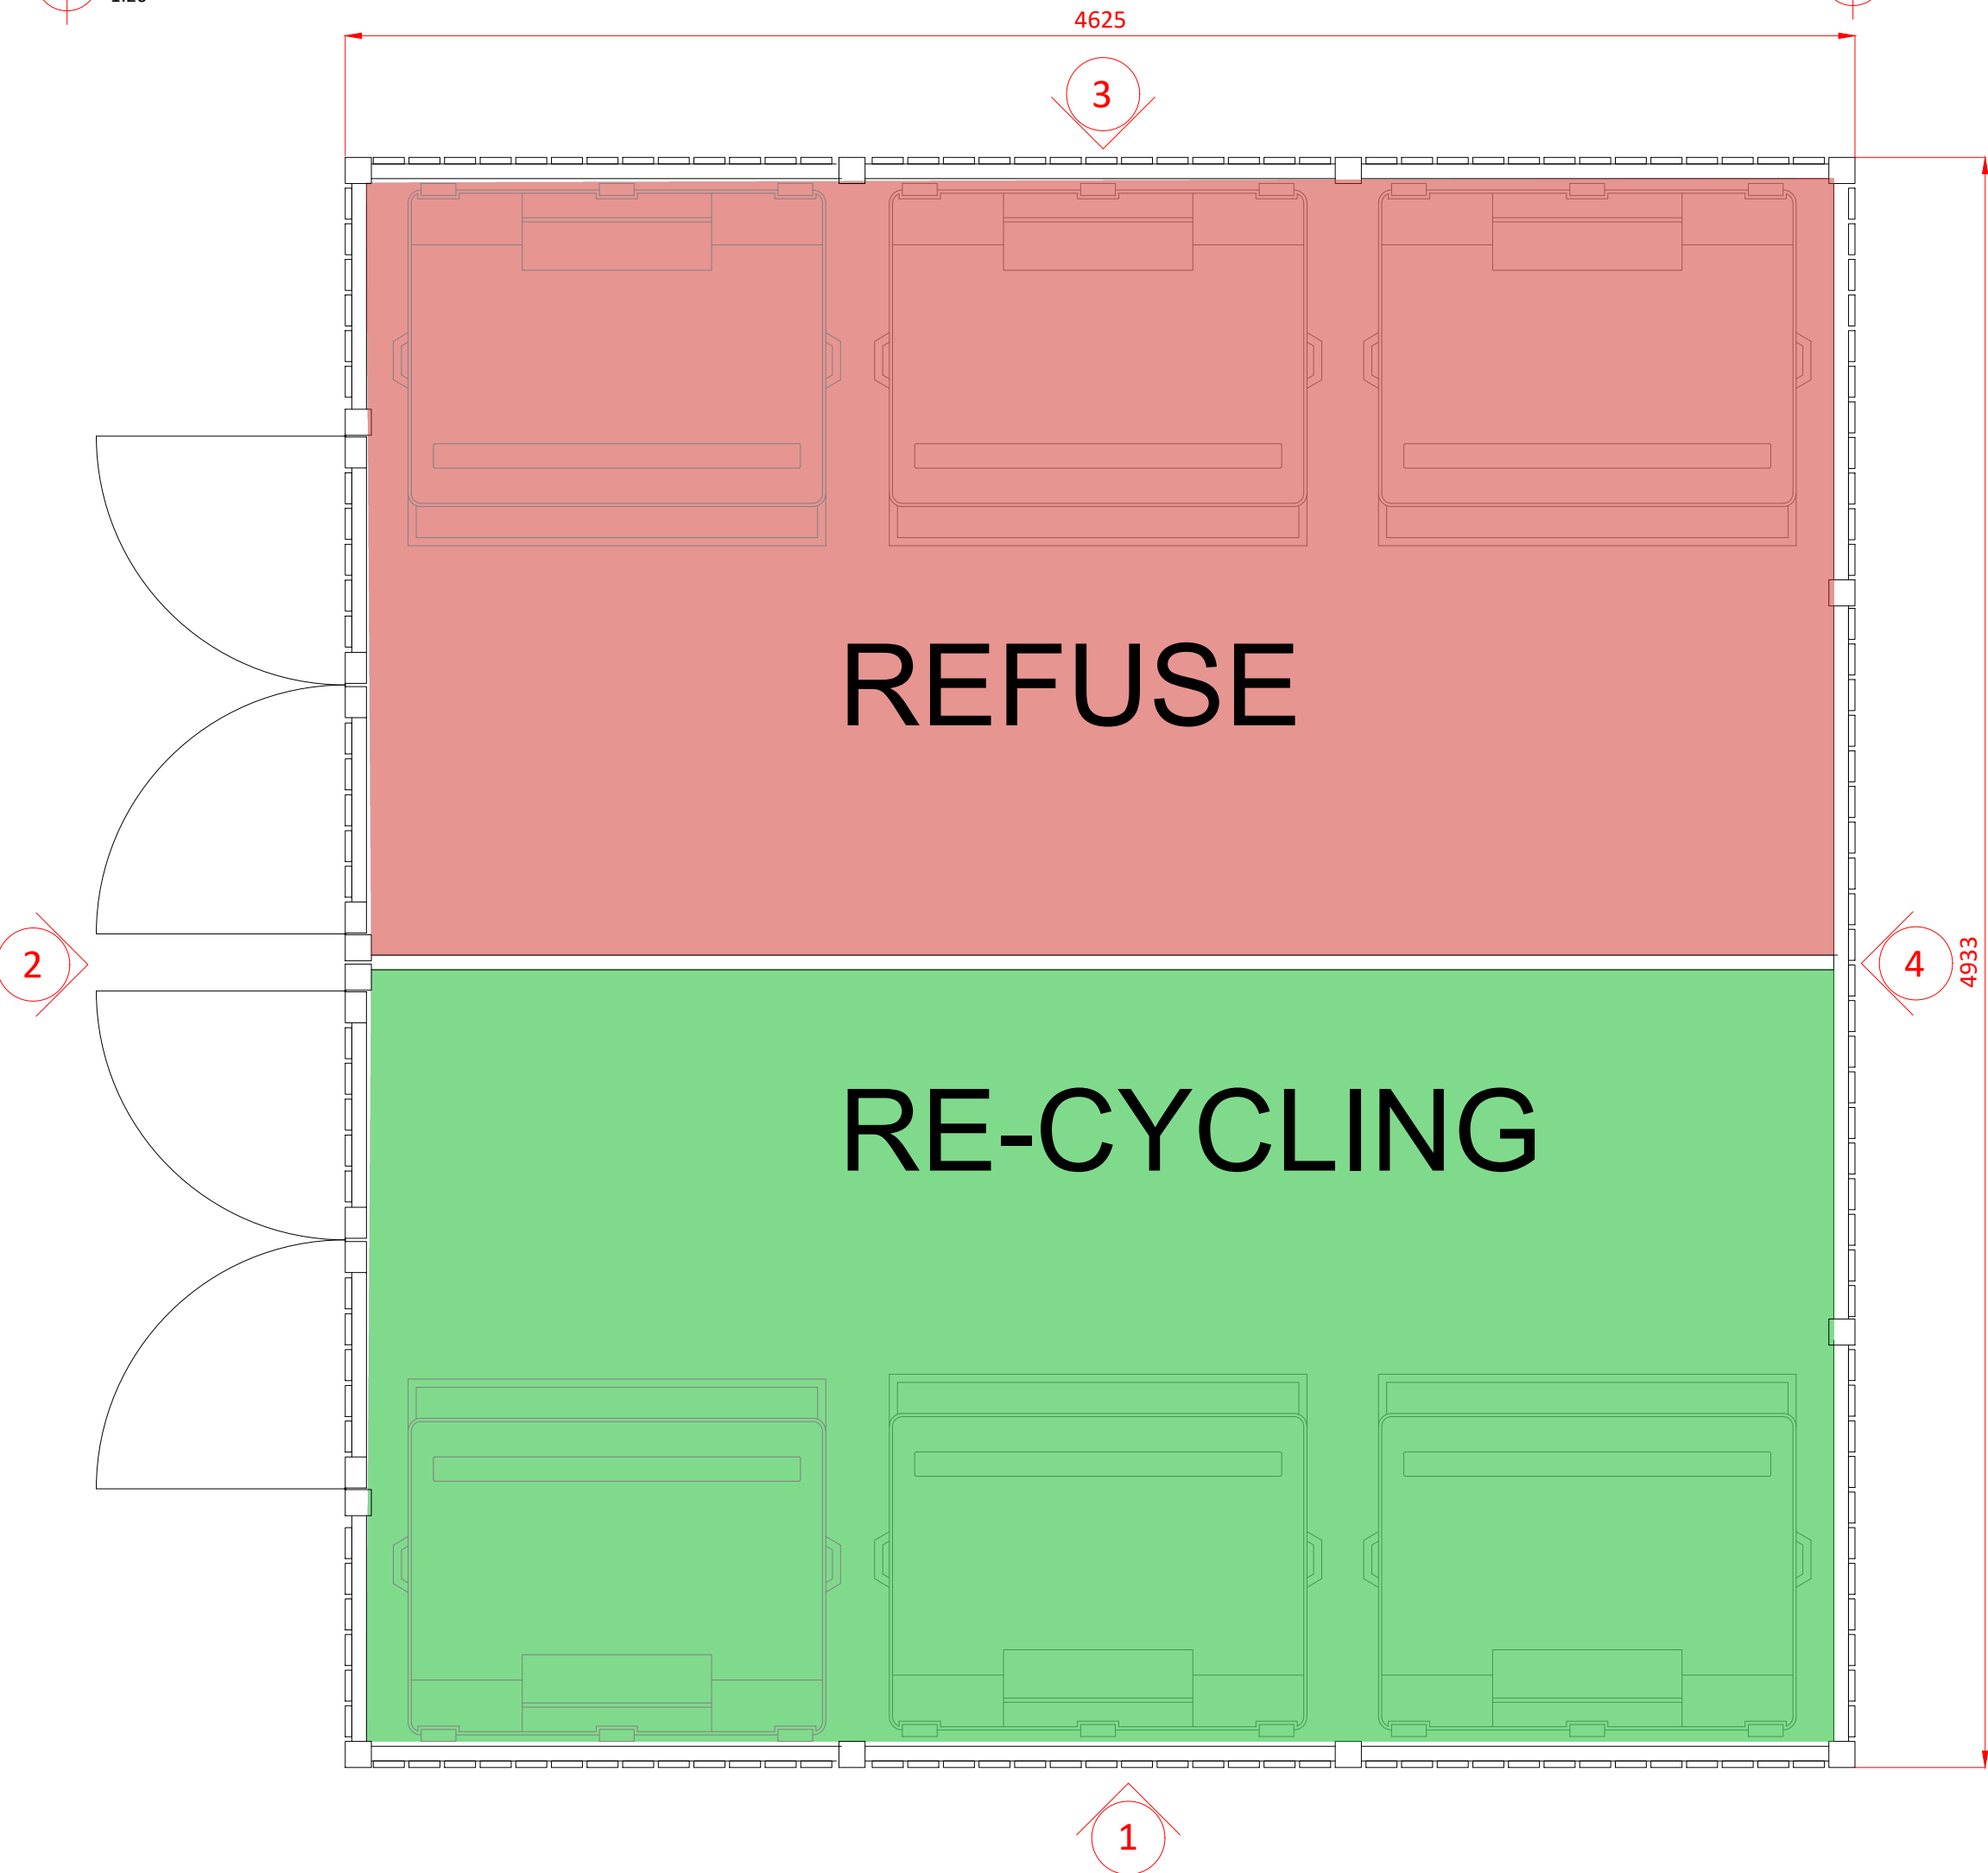


BASE
Concrete service yard.


SURROUND (all timber to be treated and stained)
Ex 100mm x 20mm planed timber verticals with gaps fixed to ex 100mm x 50mm horizontal rails fixed to 80mm x 80mm posts in metal shoes bolted to cocrete.

DOORS
ex 95mm x 75mm side rails and ex 50mm x 100mm top, bottom, mid rails & bracing. faced with timber verticals as before. includes heavy duty tee hinges and hasp & staple for padlock.


BINS
Suitably sized for 6no 1100 litre commercial wheelie bins.

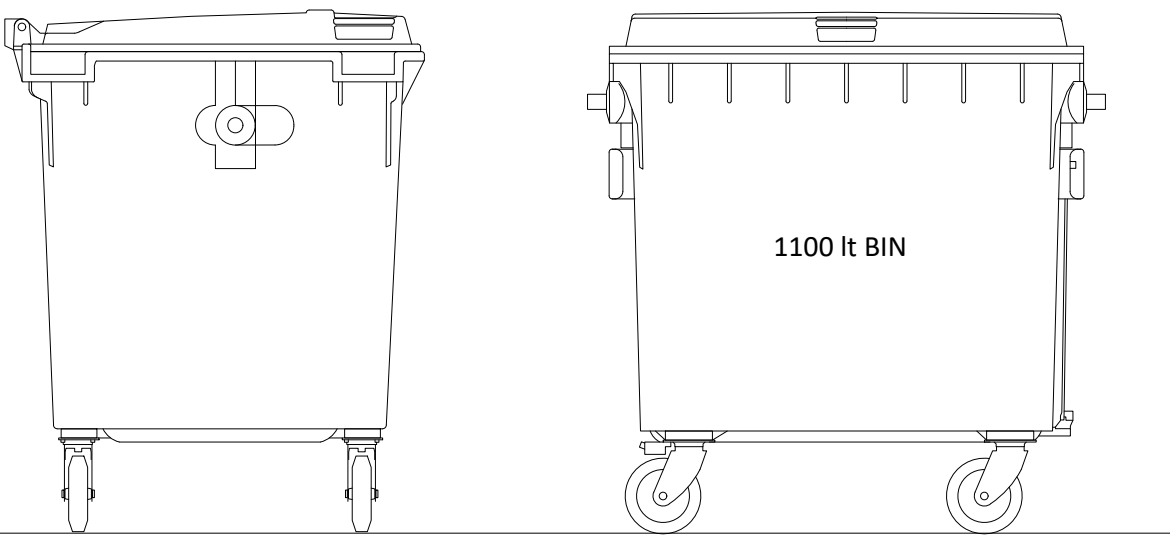



TYPICAL BIN TYPE
NTS

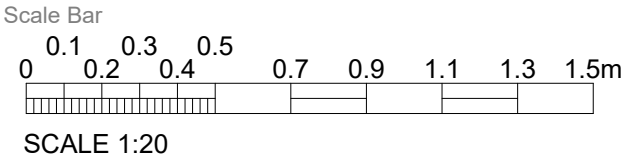

REFER TO
SPECIFICATION
BELOW

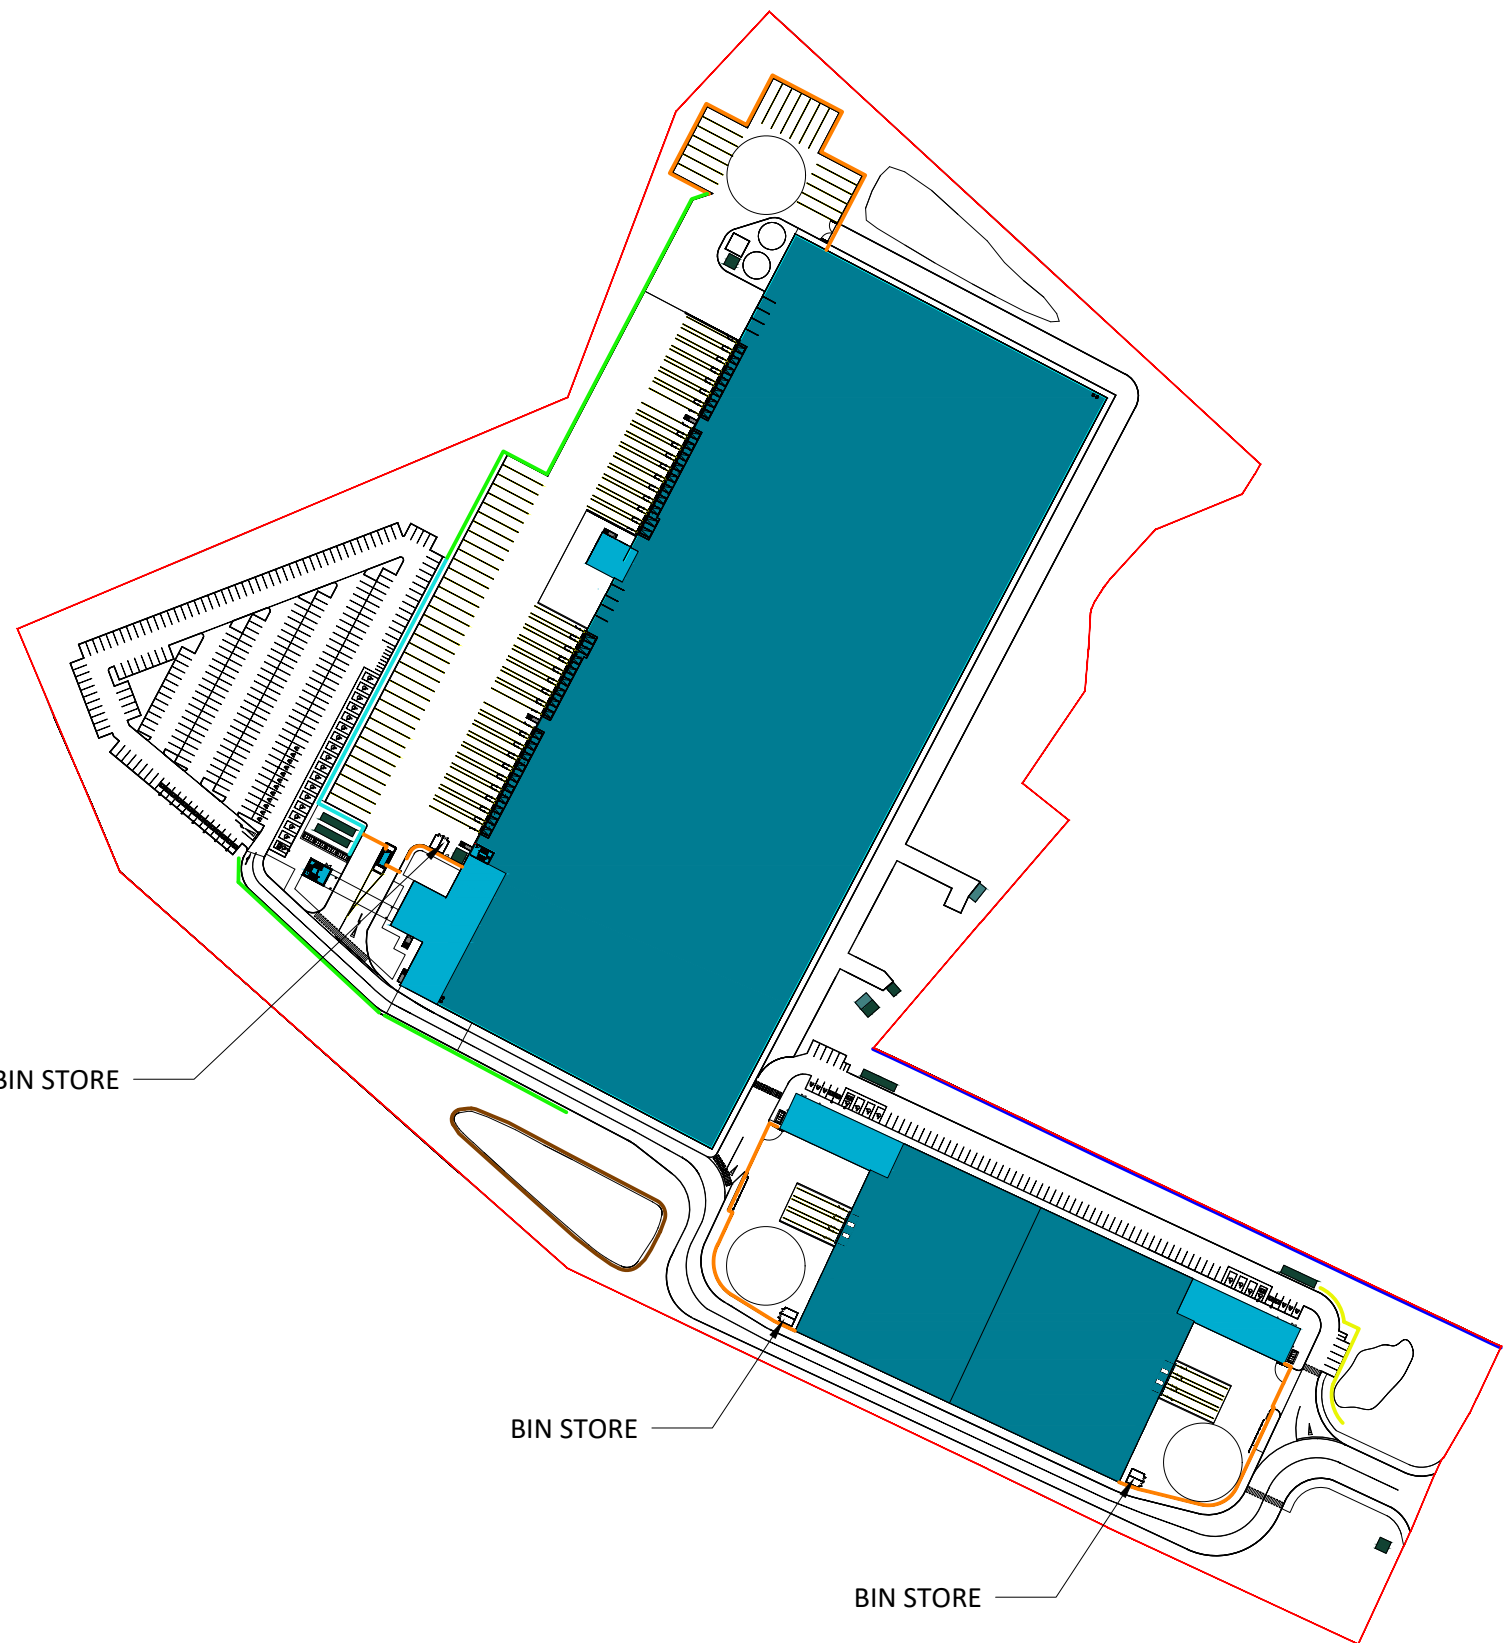

LOCATION PLAN
1:2500

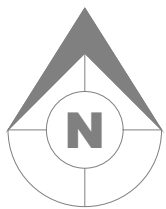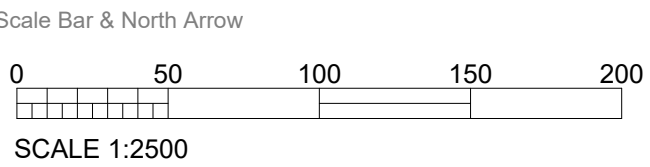

Scale this drawing for planning purposes only
Ashton Smith to be notified of discrepancies in figured dimensions
Contractors must check all dimensions from site
This drawing is copyright and is for use on this site only
This drawing is to be used solely for information as entitled
For other information refer to the latest revision of any cross referenced drawing



LOCATION PLAN:

NOTES:

P2	14.03.23	Site layout updated
P1	06.10.22	Initial drawing issue
REV	DATE	DESCRIPTION
REVISIONS		

DRAWN BY
JA

CHECK BY
RR

PROJECT TITLE MANCHESTER ROAD, HEYWOOD					
DRAWING TITLE PROPOSED BIN STORE DETAILS					
RIBA STAGE	STATUS			DRAWN BY	CHECKED BY
PLANNING			JA	RR	
SHEET	SCALE	DATE	SUITABILITY	REVISION	
A1	1 : 20	06/10/2022	S3	P2	
DRAWING NO. 21157-ASA-00-EX.00-D-A-0033_(S3-P2)					

CLIENT Trammell Crow Company	
Ashton Smith Beyond Design	
Ashton Smith, Belvedere House, 2 Victoria Avenue, Harrogate, North Yorkshire, HG1 1EL Tel: 01423 522882 Fax: 01423 565104 www.ashtonsmith.co.uk	

JOB NO.
21157