
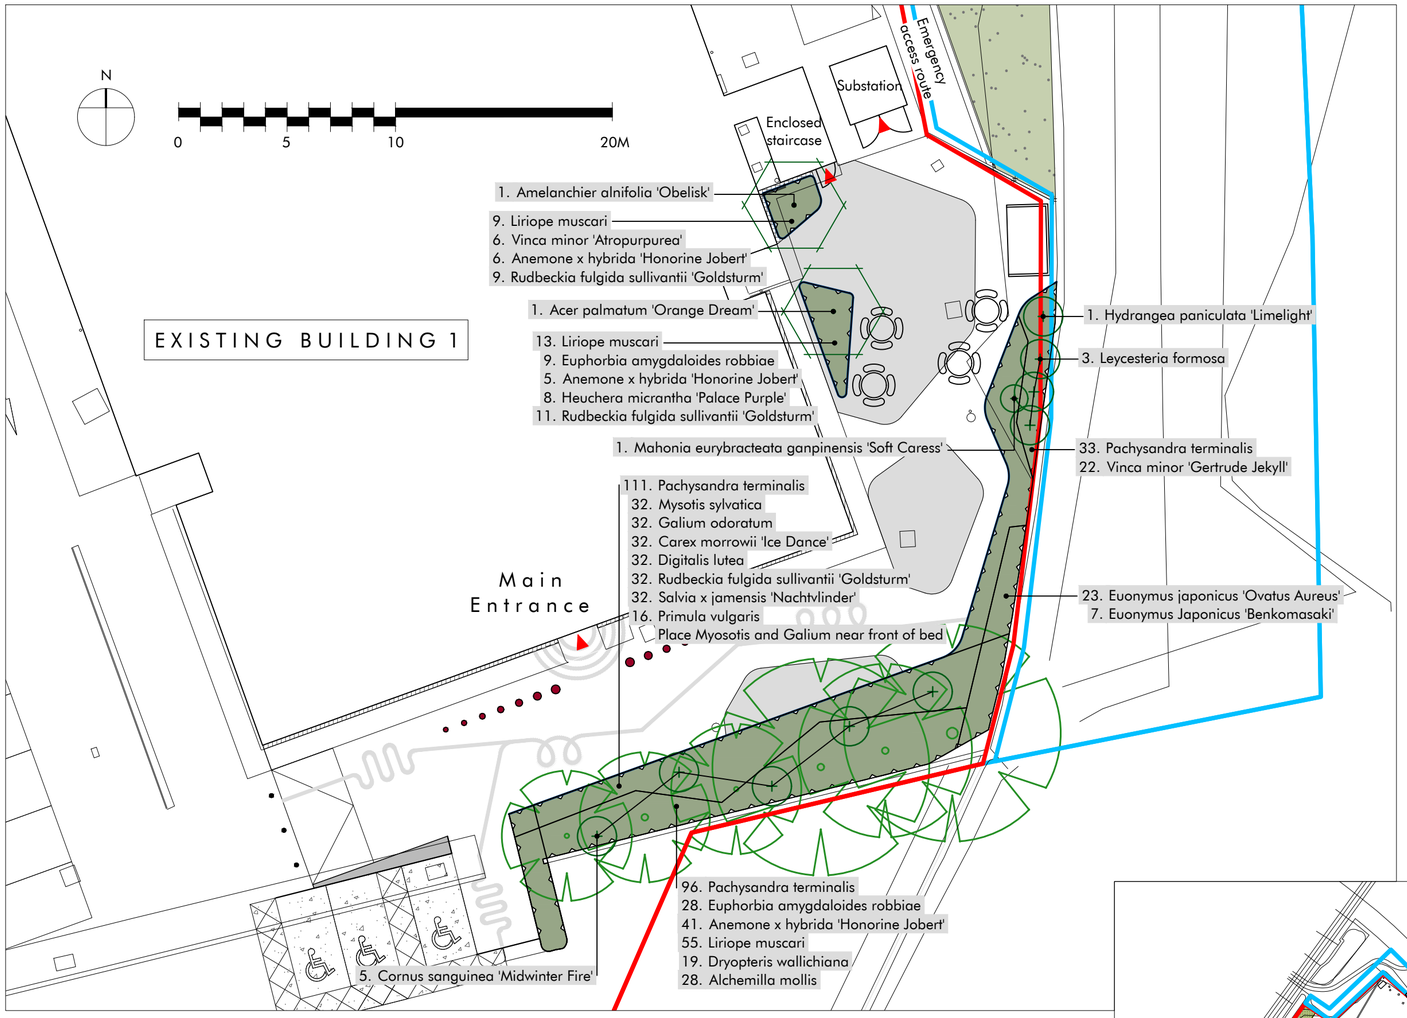


KEY PLAN, 1:2000

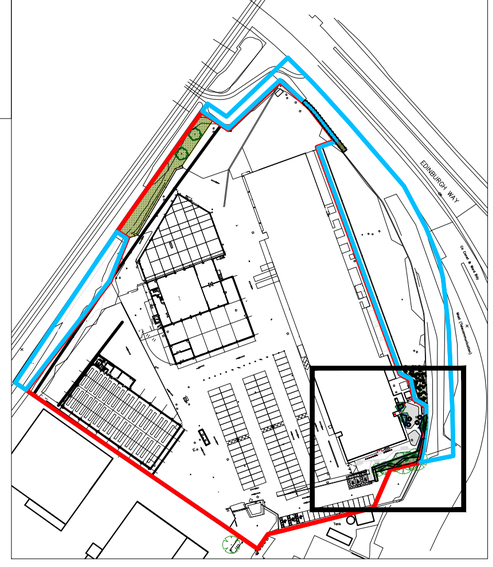

KEY

- RED LINE APPLICATION BOUNDARY
- BLUE LINE OWNERSHIP BOUNDARY
- BUILDING ENTRANCE
- EXISTING TREE TO BE RETAINED AND PROTECTED
- PROPSED NATIVE TREE SECURED WITH A SHORT DOUBLE STAKE
- PROPSED ORNAMENTAL TREE SECURED WITH A SHORT DOUBLE STAKE
- LINEAR PLANTING SCREEN
 PLANTS POSITIONED IN A DOUBLE STAGGERED ROW
 1ST ROW TO BE 0.5M FROM HEDGELINE
 ROWS TO BE 1M APART
 PLANTS TO BE AT 1M CENTRES
 USE GROUPS OF 3 TO 7 PLANTS OF THE SAME SPECIES
- ORNAMENTAL PLANTING
 NOTE - IN PARTS OF A PLANTING BED WITH MORE THAN ONE SPECIES, THE LARGEST NUMBER OF PLANTS SHOULD BE USED AS THE FILLER PLANT AND THE OTHER FEATURE SPECIES DOTTED IN GROUPS OF 3-7 PLANTS INBETWEEN
- EXISTING ENHANCED GRASSLAND
 GRASSLAND TO BE ENHANCED VIA A SENSITIVE MOWING REGIME AND APPROPRIATE CONSERVATION MANAGEMENT
 REFER TO PENNINE ECOLOGY DOCUMENT

PLANTING SCHEDULE

Trees

Number	Species	Common Name	Height	Girth	Specification	Density
1	Acer compestre	Common Maple	350-425cm	12-14cm	Heavy Standard: 5 brks: 3x: RB: Clear Stem min. 200cm	Counted
1	Acer palmatum 'Orange Dream'		200-250cm		Branched: 7 brks: C	Counted
1	Alnus glutinosa	Common Alder	350-425cm	12-14cm	Large Feathered: 7 brks: 3x: RB	Counted
1	Amelanchier alnifolia 'Obelisk'		250-300cm	8-10cm	Standard: 3 brks: 2x: RB: Clear Stem 150-175cm	Counted

Shrubs

Number	Species	Common Name	Height	Spread	Specification	Density
5	Cornus sanguinea 'Midwinter Fire'	Dogwood 'Midwinter Fire'	40-60cm		Branched: 3 brks: C	Counted
10	Cotoneaster franchetii	Orange Cotoneaster	40-60cm		Branched: 3 brks: C	1Ctr Double Staggered at 1m offset
10	Escallonia rubra macrantha	Escallonia macrantha	40-60cm		Bushy: 4 brks: C	1Ctr Double Staggered at 1m offset
6	Euonymus europaeus	Common Spindle Tree	40-60cm		Branched: 3 brks: C	1Ctr Double Staggered at 1m offset
7	Euonymus Japonicus 'Benkomasaki'		100-125cm		Leaders: Bushy to Base: C	2/m²
23	Euonymus japonicus 'Ovatus Aureus'	Japanese Spindle 'Ovatus Aureus'	40-60cm		Bushy: 4 brks: C	3/m²
1	Hydrangea paniculata 'Limelight'	Panicled Hydrangea 'Limelight'	60-80cm		Branched: 4/5 brks: C	Counted
10	Ilex aquifolium	Common Holly	40-60cm		Bushy: 3 brks: C	1Ctr Double Staggered at 1m offset
3	Leycesteria formosa	Flowering Nutmeg	60-80cm		Branched: 5 brks: C	Counted
10	Ligustrum vulgare	Common Privet	40-60cm		Branched: 3 brks: C	1Ctr Double Staggered at 1m offset
1	Mahonia eurybracteata ganpinensis 'Soft Caress'	Mahonia 'Soft Caress'	40-60cm		Bushy: 7 brks: C	Counted
240	Pachysandra terminalis	Japanese Spurge			Several Shoots: 7 brks: C	6/m²
10	Prunus laurocerasus 'Otto Luyken'	Cherry Laurel 'Otto Luyken'	30-40cm		Bushy: 3 brks: C	1Ctr Double Staggered at 1m offset
6	Rosa canina	Dog Rose	40-60cm		Branched: 3 brks: C	1Ctr Double Staggered at 1m offset
6	Vinca minor 'Atropurpurea'	Purple Lesser Periwinkle			Several Shoots: 2 brks: C	6/m²
22	Vinca minor 'Gertrude Jekyll'	Lesser Periwinkle 'Gertrude Jekyll'			Several Shoots: 2 brks: C	6/m²

Herbaceous

Number	Species	Common Name	Specification	Density
28	Alchemilla mollis	Lady's Mantle	Full Pot: C	6/m²
52	Anemone x hybrida 'Honorine Jobert'	Japanese Anemone 'Honorine Jobert'	Full Pot: C	6/m²
32	Digitalis lutea	Small Yellow Foxglove	Full Pot: C	6/m²
37	Euphorbia amygdaloides robbiae	Mrs Robb's Bonnet	Full Pot: C	6/m²
32	Galium odoratum	Sweet Woodruff	Full Pot: Sept to April planting: British Native-origin: C	6/m²
8	Heuchera micrantha 'Palace Purple'	Coral Flower 'Palace Purple'	Full Pot: C	7/m²
77	Liriope muscari	Big Blue Lilyturf	Full Pot: C	6/m²
32	Mysotis sylvatica		Full Pot: British Native-origin: C	6/m²
16	Primula vulgaris	Primrose	Full Pot: Sept to April planting: British Native-origin: C	6/m²
52	Rudbeckia fulgida sullivantii 'Goldsturm'	Black-eyed Susan 'Goldsturm'	Full Pot: C	6/m²
32	Salvia x jamensis 'Nachtvlinder'		Full Pot: C	6/m²

Ferns

Number	Species	Common Name	Specification	Density
19	Dryopteris wallichiana	Wallich's Fern	Full Pot: C	4/m²

Grasses

Number	Species	Specification	Density
32	Carex morrowii 'Ice Dance'	Full Pot: C	6/m²

NOTES

Do not scale from this drawing.

Use figured dimensions only.

The content of this drawing remains the copyright of EAT Landscape.

All dimensions to be checked on site. Any discrepancies to be reported to the relevant parties.

This drawing must only be used for the purpose for which it is supplied and its contents must not be reproduced for any purpose without written consent.

REVISIONS

Rev.	Description	Drawn by	Date

Client
Hanson Springs

Project Title
Hanson Springs, Gorrells Way, Rochdale, OL11 2PX

Scale	Drawing size	Status
1:200/2000	A2	Planning
Date	Drawn by	Checked by
Nov 2024	EEJR	EEJR

EAT landscape
e: info@eatlandscape.co.uk
t: 0151 558 1288
w: www.eatlandscape.co.uk
m: 07837 835 774

Drawing Title
Planting Plan - Visitor Entrance Area

Drawing No. D238.002

Revision -