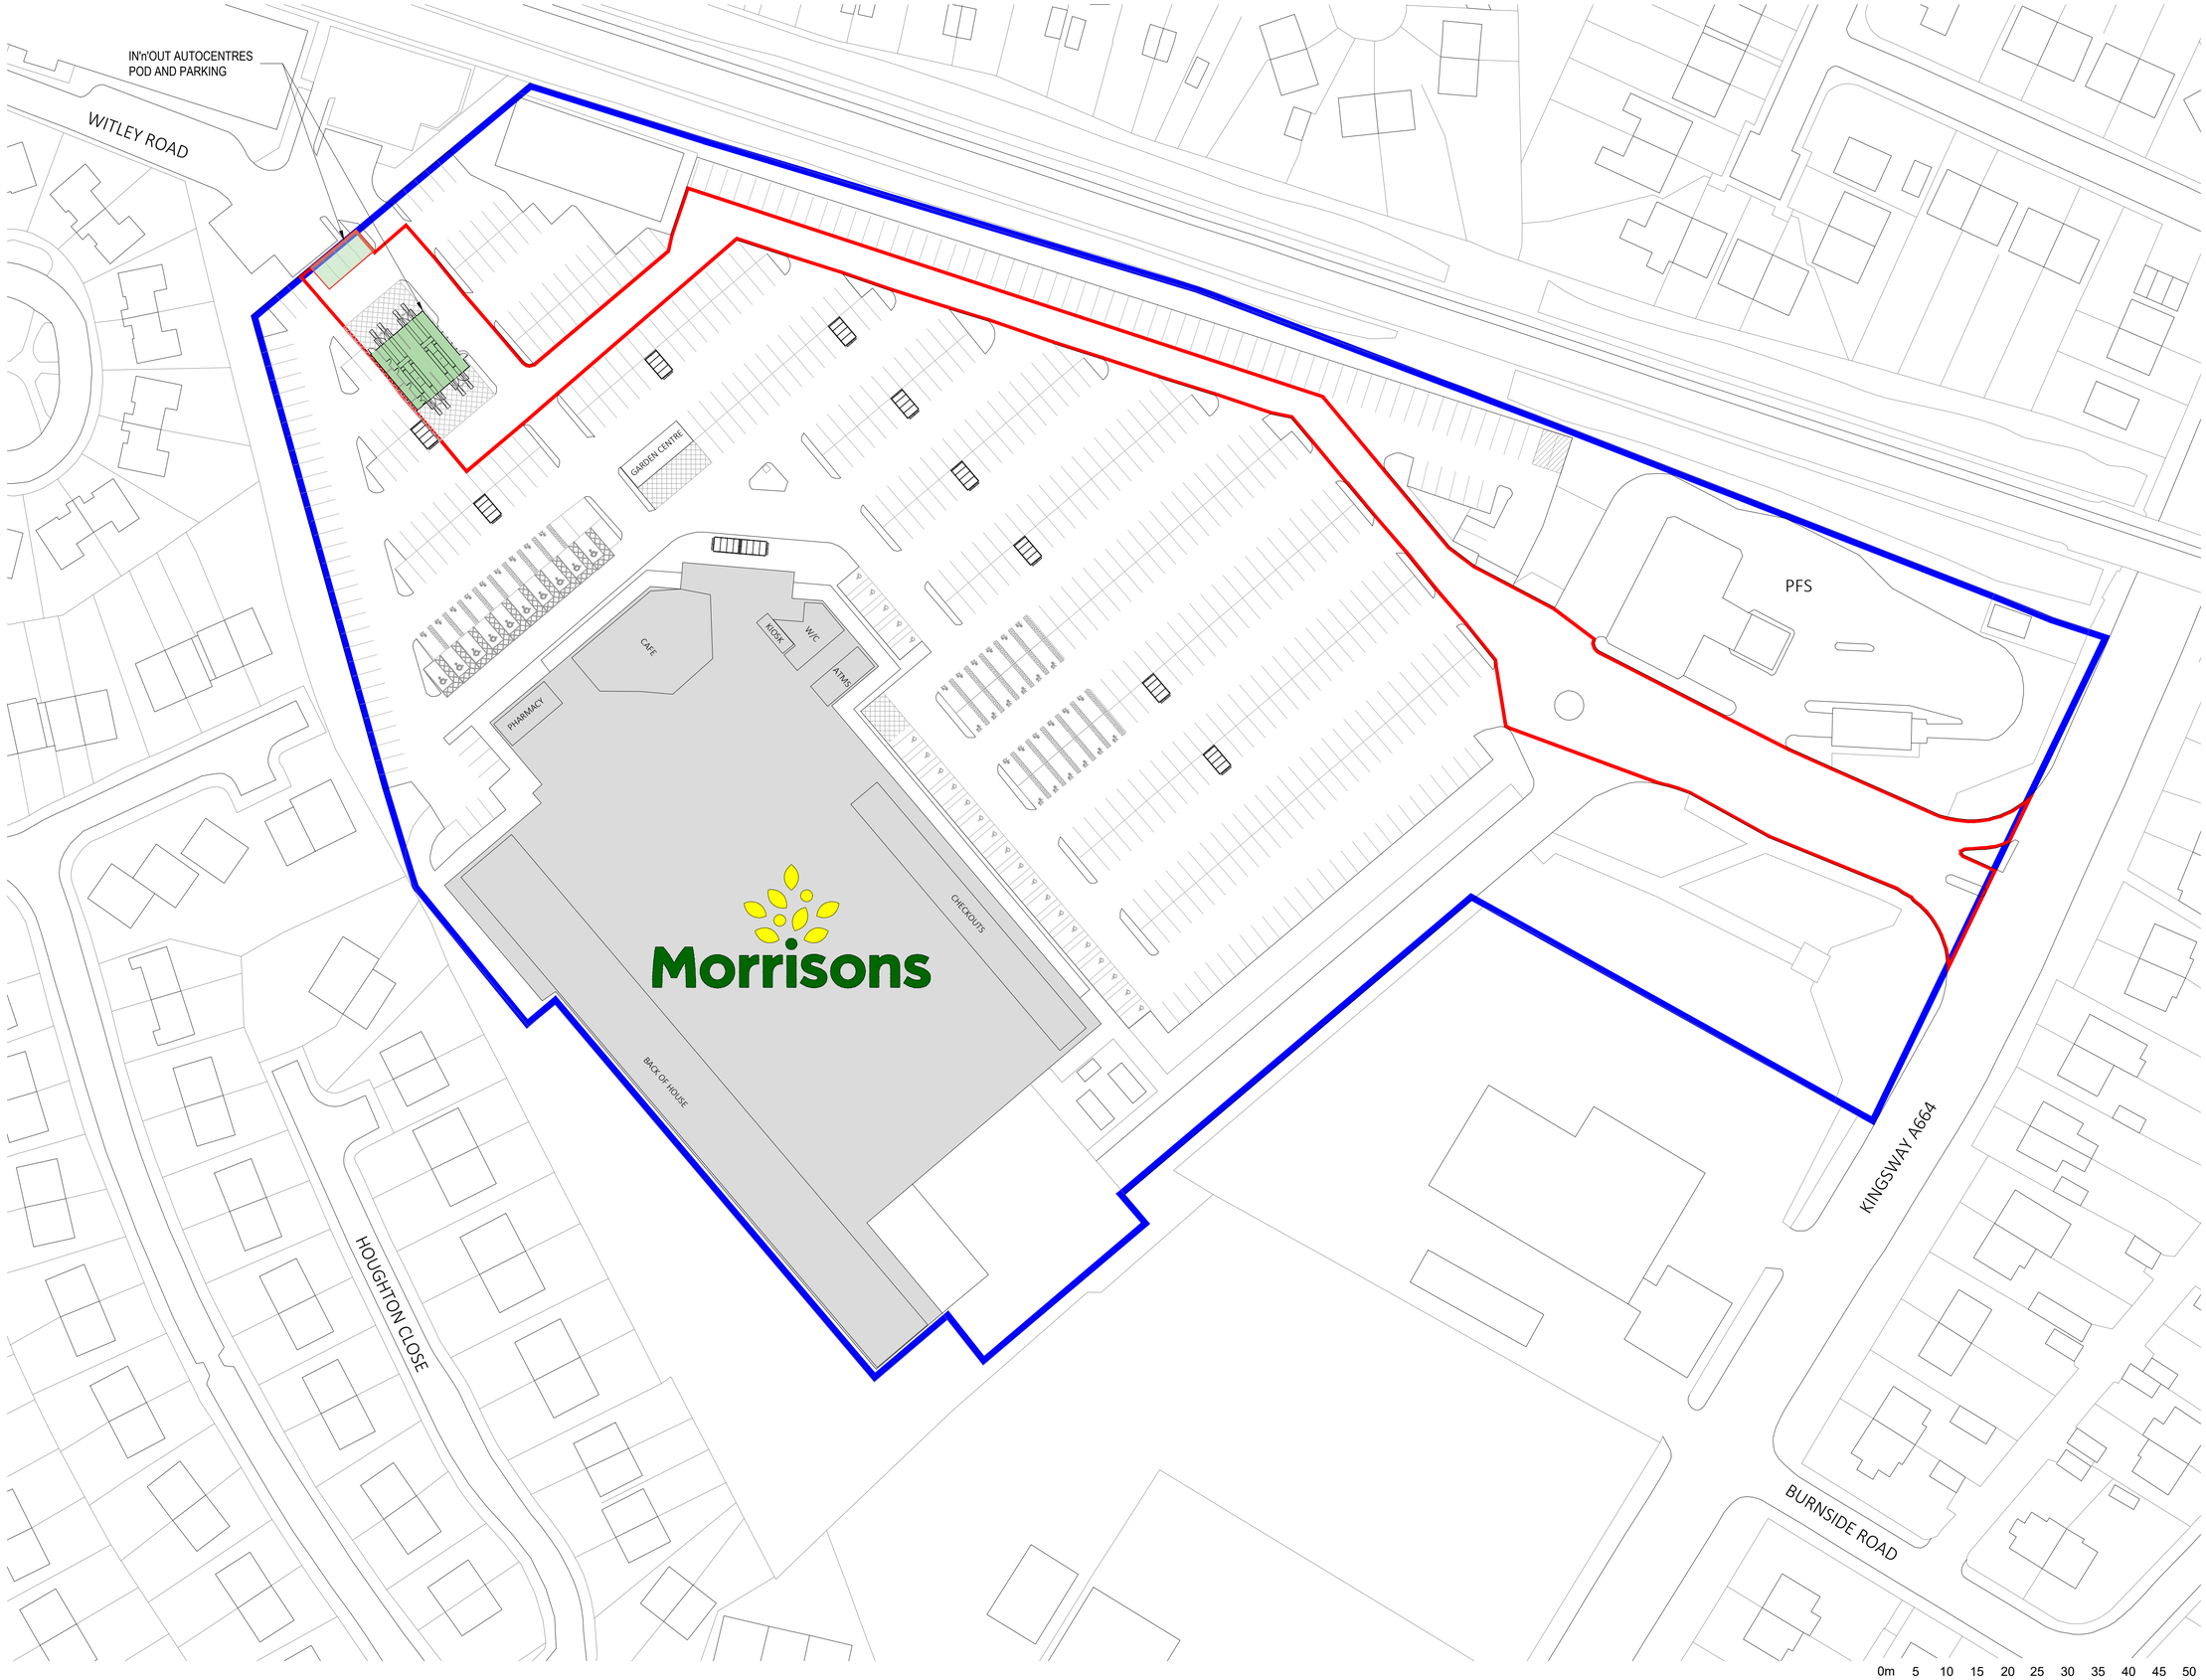


© Whittam Cox Architects - Disclaimer:

This drawing is copyright of WCEC Group Ltd trading as Whittam Cox Architects, and shall not be reproduced nor used for any other purpose without the written permission of the Architects. This drawing must be read in conjunction with all other related drawings and documentation. It is the contractors responsibility to ensure full compliance with the Building Regulations. Do not scale from this drawing, use figured dimensions only. It is the contractors responsibility to check and verify all dimensions on site. Any discrepancies to be reported immediately.
IF IN DOUBT ASK.
Materials not in conformity with relevant British or European Standards/Codes of practice or materials known to be deleterious to health & safety must not be used or specified on this project.

APPLICATION BOUNDARY
0.850 acres / 0.344 hectares

INDICATIVE APPLICANT OWNERSHIP BOUNDARY

SCHEDULE OF INFORMATION:

ADDITIONAL ACCOMMODATION:

IN'n'OUT POD	1446 SqFt / 134.4 SqM
TOTAL	1446 SqFt / 134.4 SqM

CAR PARK:
Approximate parking schedule

EXISTING:

STANDARD SPACES	=	605
PARENT & TODDLER SPACES	=	33
DISABLED SPACES	=	33
TOTAL SPACES	=	671

PROPOSED:

STANDARD SPACES	=	585
PARENT & TODDLER SPACES	=	33
DISABLED SPACES	=	33
TOTAL SPACES	=	651

TOTAL SPACES GAIN/LOSS	=	- 20

0m 5 10 15 20 25 30 35 40 45 50
1:500

No.	Date	Description	Drawn/Chkd By

CLIENT

Morrisons

PROJECT
KINGSWAY
ROCHDALE (53)

TITLE
PROPOSED SITE PLAN

DRAWING STATUS
PLANNING

DRAWN	JNL	CHECKED	SW
SCALE	1:500 @ A1		
DATE	MARCH 2022		

Whittam Cox ARCHITECTS
Chesterfield / 01246 260261
London / 020 3388 0019
Leeds / 0113 468 2450
whittamcox.com

JOB NO.	DRAWING NO.	REV
170285	053_PL_02	-