


PROJECT:
34 MIDDLETON ROAD,
HEYWOOD, OL10 2HX, UK

DRAWING TITLE:
LOCATION PLAN

DRG. NO:	DR-01	CHECKED BY:	AMJAD TAHIR
DRG. SCALE:	1:500@A2	DATE:	24-08-2023

PURPOSE OF ISSUE	PLANING
------------------	---------

Do not scale from this drawing. All information should be checked by the contractor site before commencing work. Any discrepancies should be reported to the architect immediately. All rights are reserved and are not transferable. Unauthorized reproduction of this drawing are not permitted.

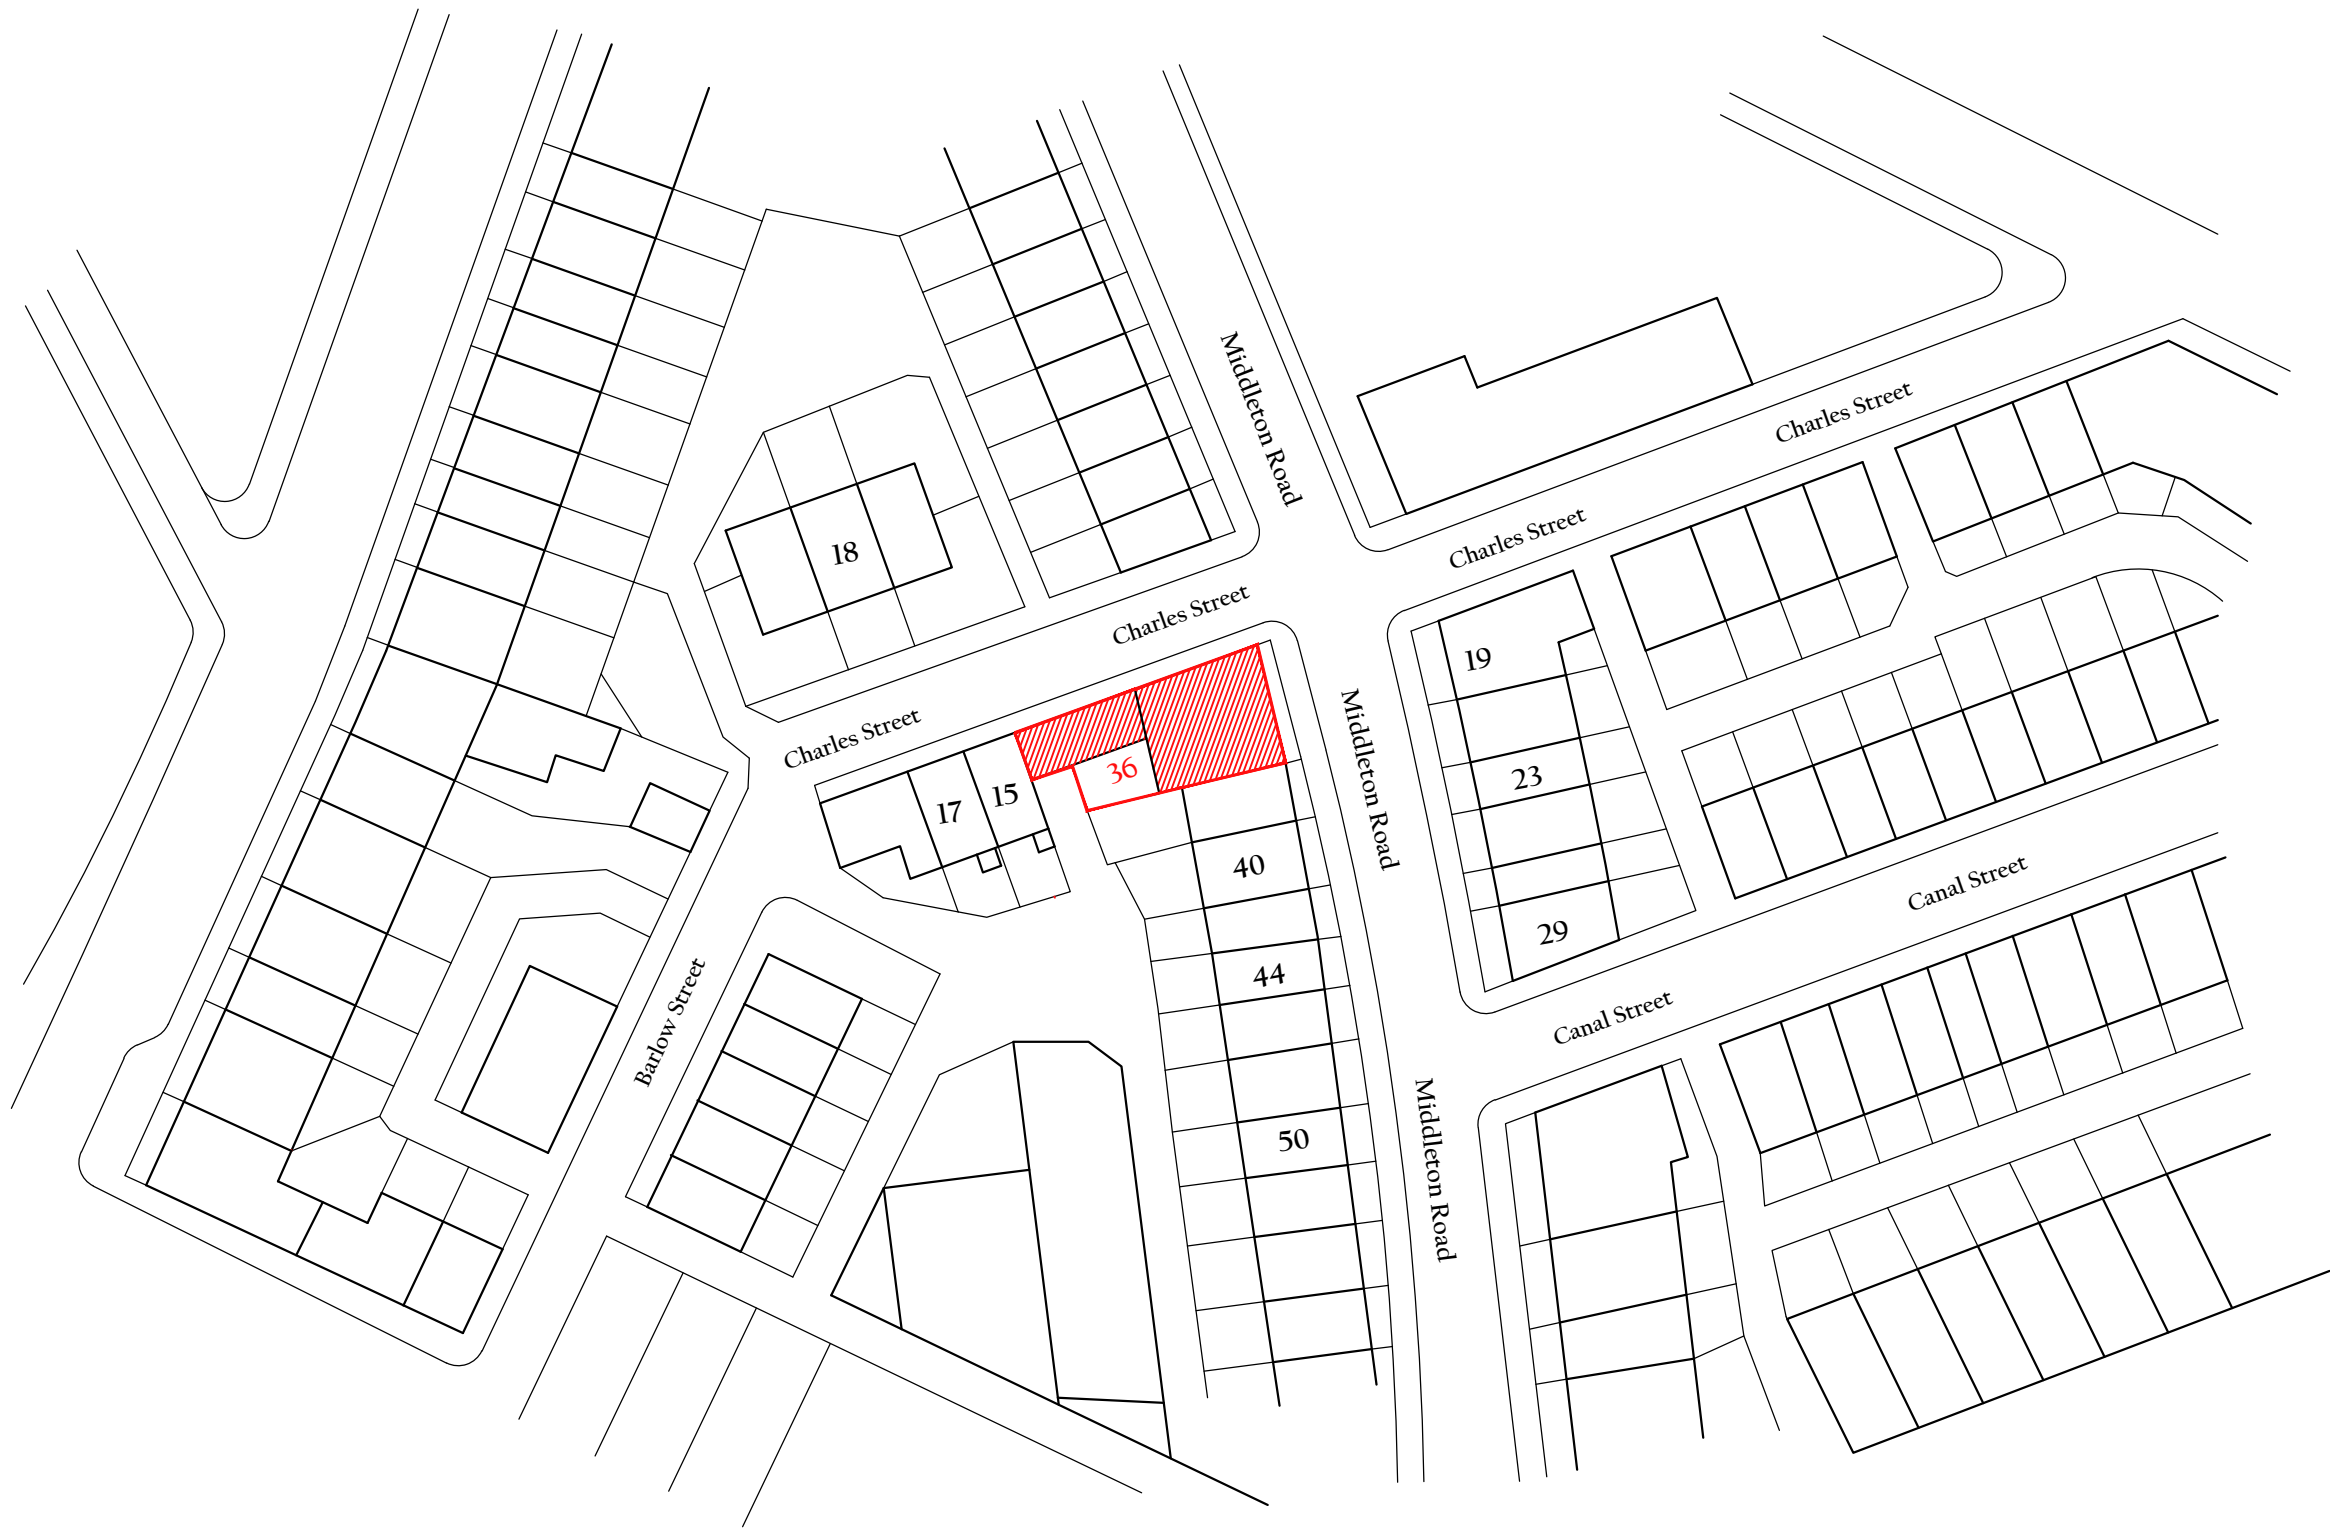

SCALE 1:500

