


EXISTING S/E ELEVATION

S2 NEWHOUSE ROAD, HEYWOOD, OLIO 2NU

EXISTING DORMERS FACED WITH
WHITE UPVC CLADDING

FACIAS AND SOFFITS UPVC
BRICKWORK WALLS

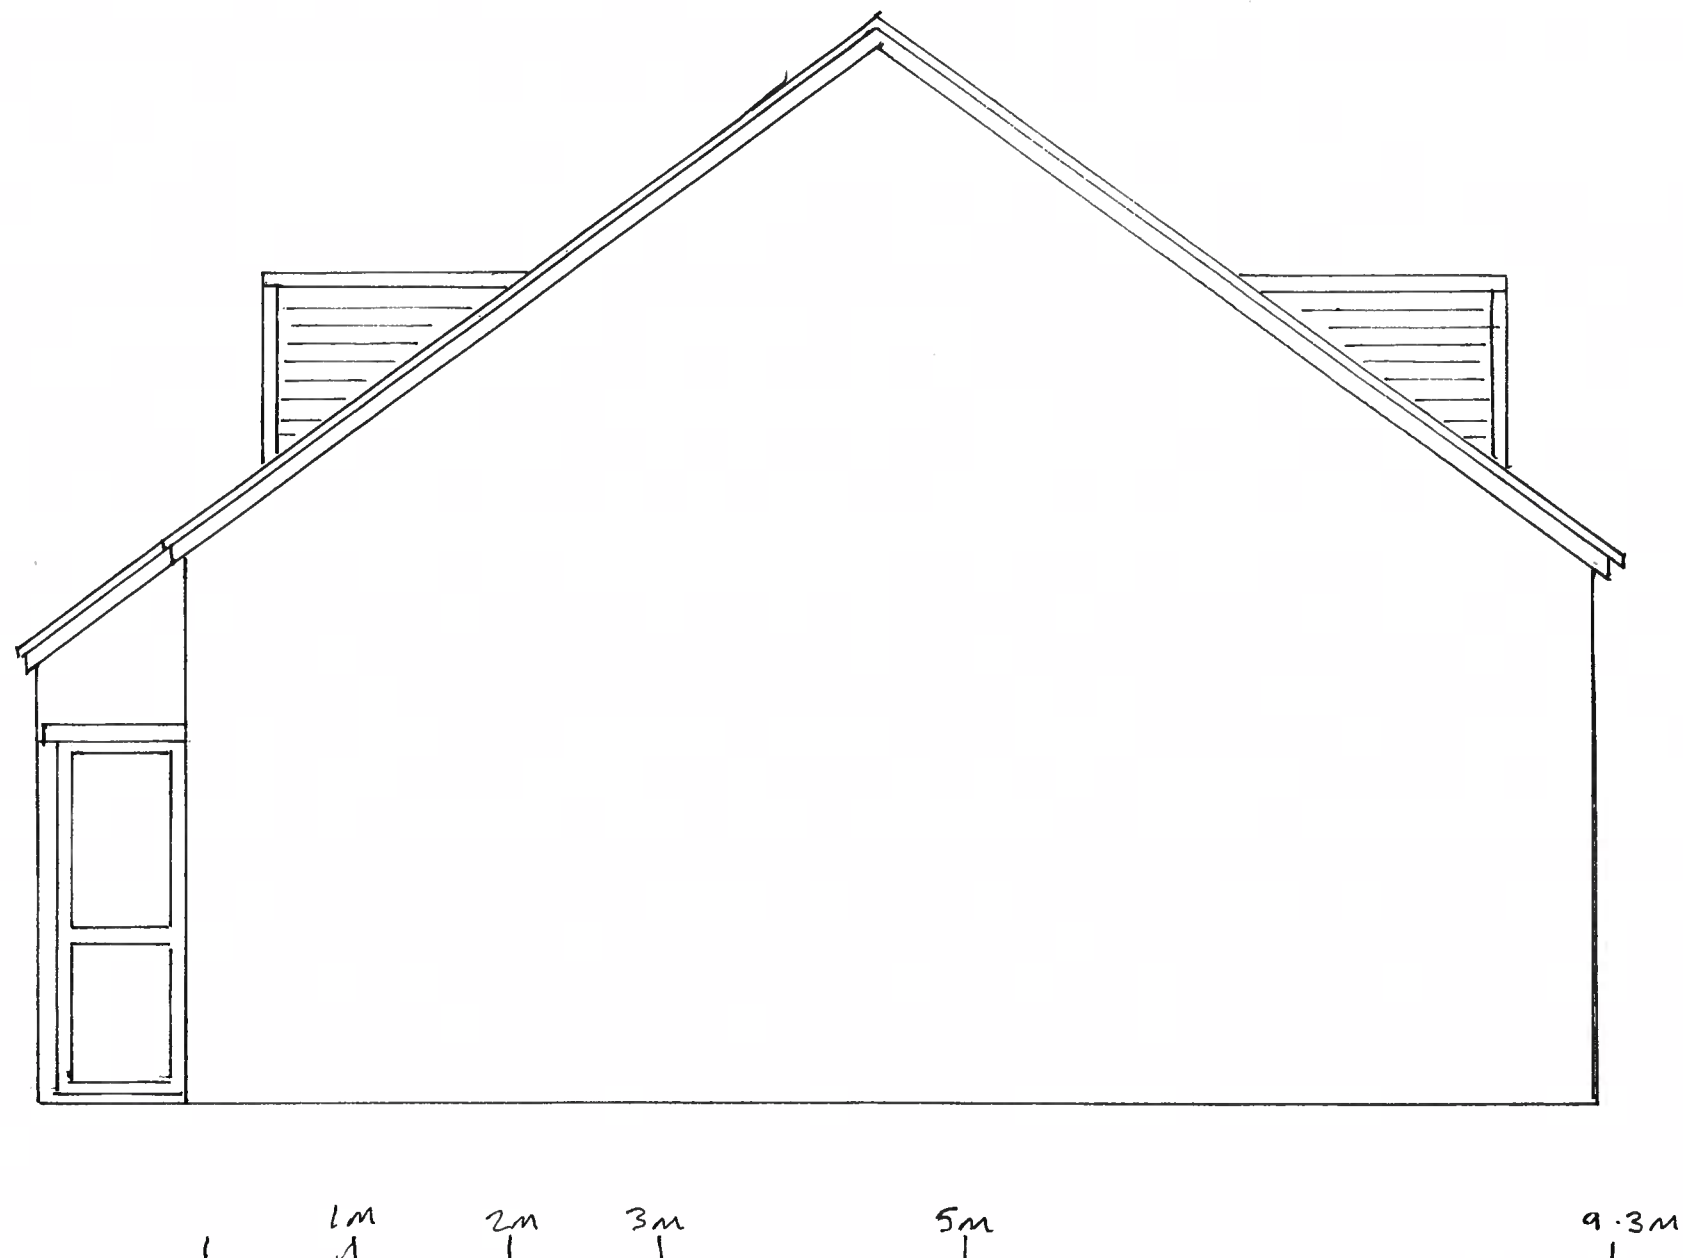

SCALE 1:50