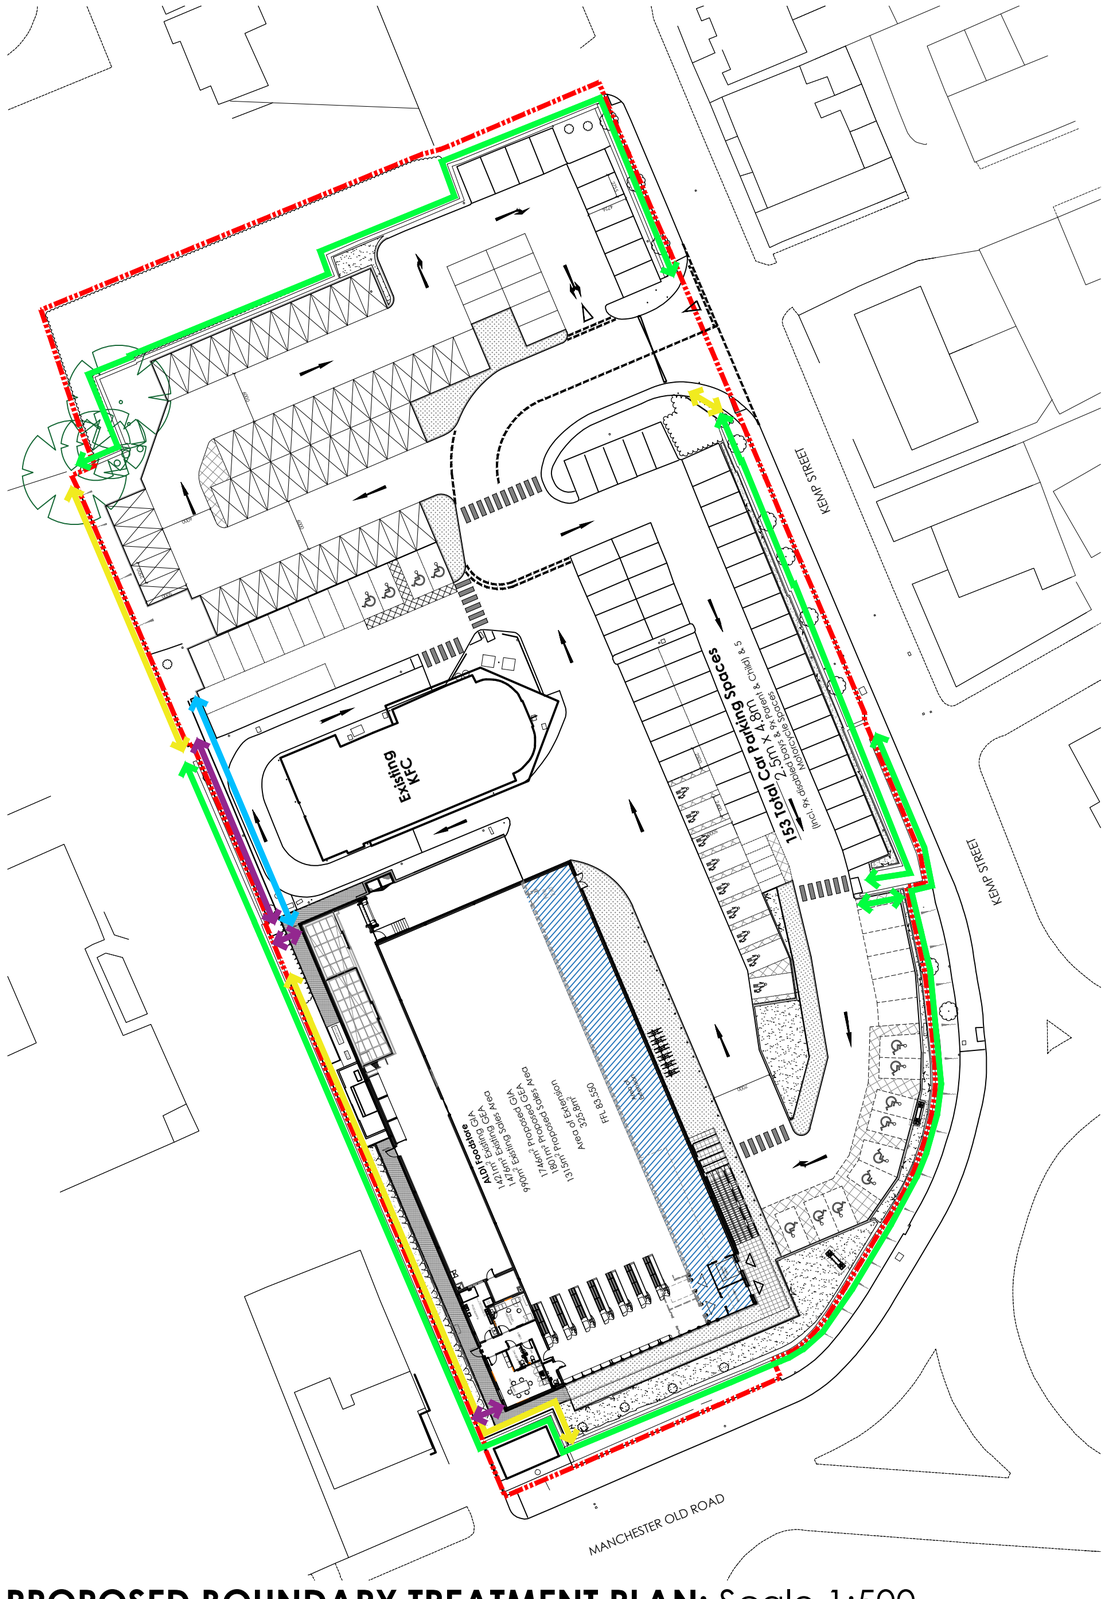

PROPOSED BOUNDARY TREATMENT PLAN: Scale 1:500

Proposed Boundary Treatment Plan
Scale 1:500 @ A2

0 5 10 15 20 25m
SCALE 1:500

CAD file reference J:\2667BOL - Kemp St\17.0 DWG & I.S\100 Series Planning\2667BOL - 109A Proposed Boundary Treatment Plan.dwg

EXISTING STONE WALL RETAINED:



TO BE CLEANED / MADE GOOD ON SITE WHERE NECESSARY.
(SHOWN FROM KEMP STREET).

EXISTING WIRE MESH FENCE RETAINED:



TO BE CLEANED / MADE GOOD ON SITE WHERE NECESSARY.
(SHOWN FROM STORE ENTRANCE).

EXISTING CLOSE BOARDED TIMBER FENCE RETAINED:

TO BE CLEANED / MADE GOOD ON SITE WHERE NECESSARY.

EXISTING PALISADE FENCE RETAINED:

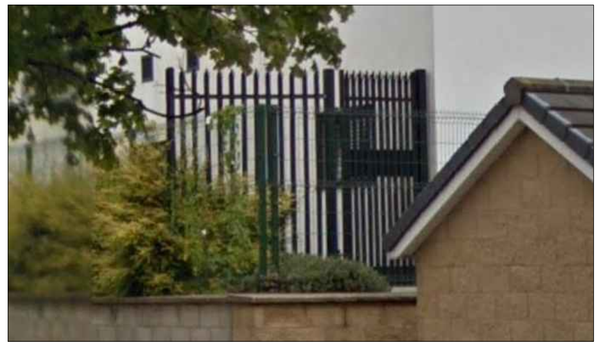

TO BE CLEANED / MADE GOOD ON SITE WHERE NECESSARY.
(SHOWN FROM MANCHESTER OLD ROAD).

Rev	Date	Description	Rev By	Chk'd By
A	05/11/19	Amended red line boundary	KJ	AS

Project Title	PROPOSED ALDI EXTENSION KEMP STREET MIDDLETON
Client	ALDI STORES LTD
Status	PLANNING
Scale	1:500 — Drawing Size A2
Date	OCT 18 — Drawn By AS — Checked KJ
Drawing Title	PROPOSED BOUNDARY TREATMENT PLAN
Job-Dwg No	2667BOL-109 — Rev A

2 St. Johns North, Wakefield, WF1 3QA t. 01924 291800
Carvers Warehouse, 77 Dale Street, Manchester, M1 2HG t. 0161 2388555
The Old Rectory, 79 High Street, Newport Pagnell, MK16 8AB t. 01908 211577
101 London Road, Reading, RG1 5BY t. 01189 507700
10 Gees Court, St Christophers Place, London, W1U 1JJ t. 0207 4091215

THE HARRIS PARTNERSHIP
ARCHITECTS
www.harrispartnership.com

This drawing is copyright and may not be reproduced in whole or part without written authority. Do not scale off this drawing.