

NOTES

Rev	Date	Comments	By


STATUS
PLANNING ISSUE

Client
The Board of Governors
St Cuthbert's RC High School,
Rochdale

Project Title
Inclusion Unit

Drawing Title
Site Location Plan

Scale 1:1250@A3	Drawn by MAB	Date February 2023
Job no. 2212/16	Drawing no. P01	Revision no. N/A

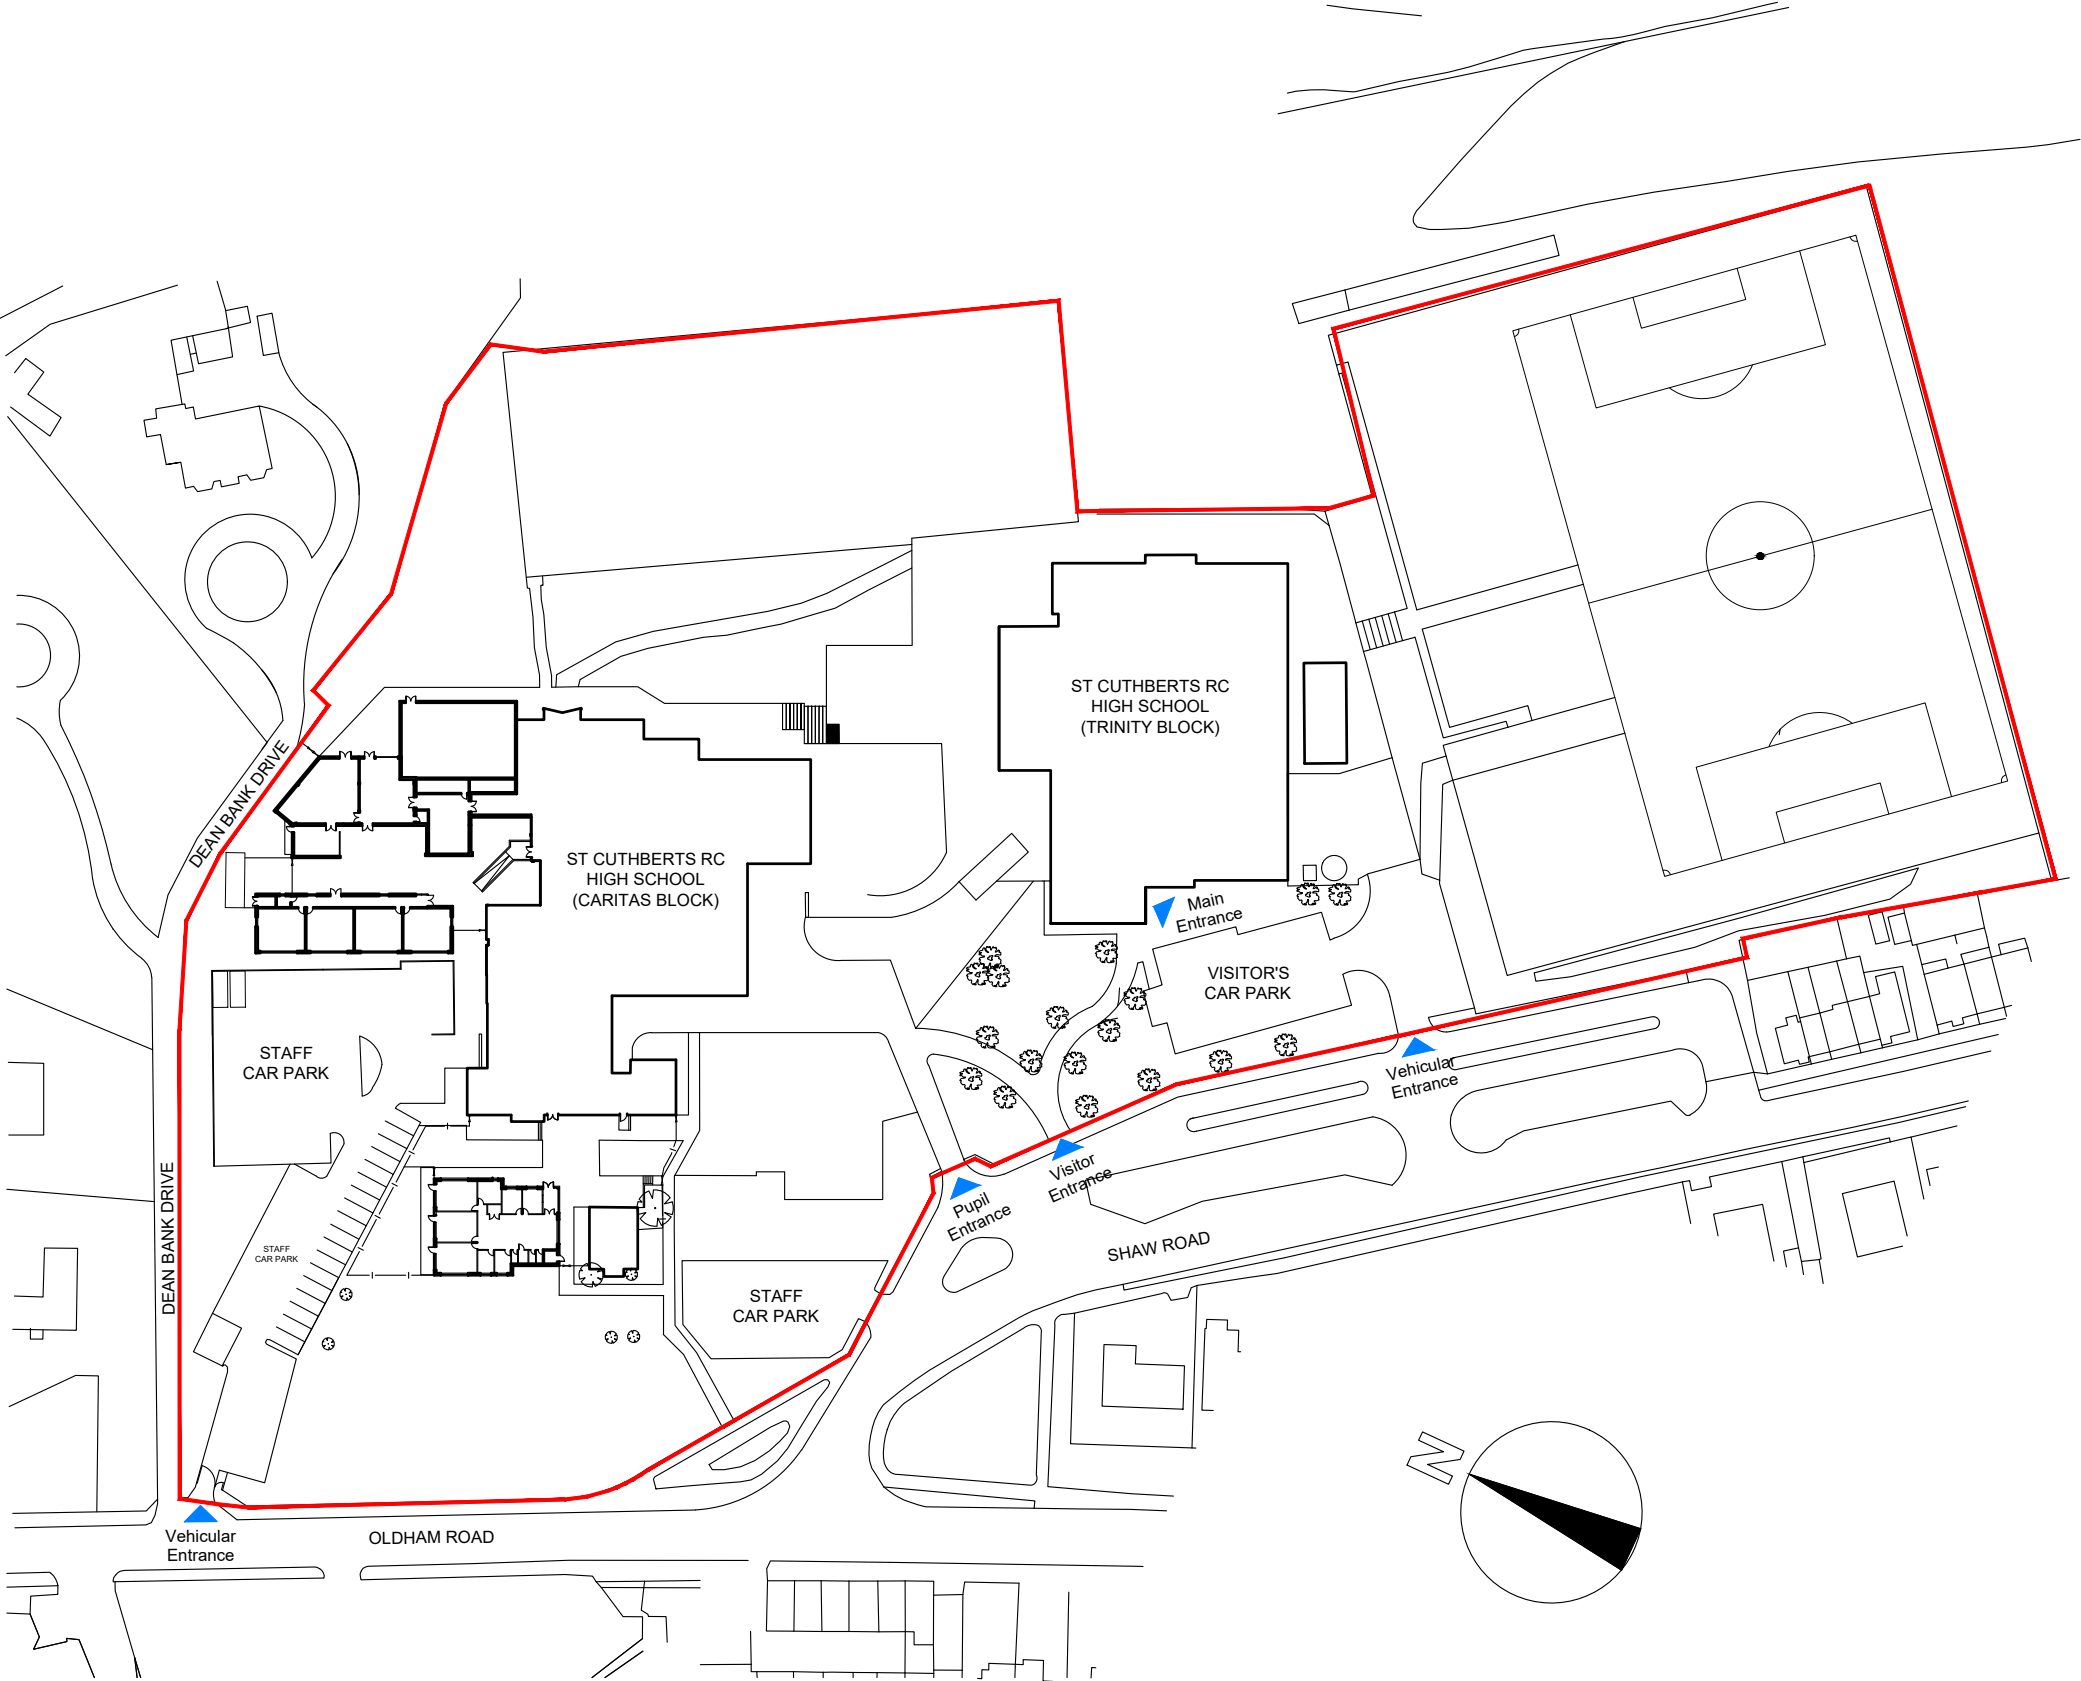

SITE LOCATION PLAN
SCALE 1:1250@A3

