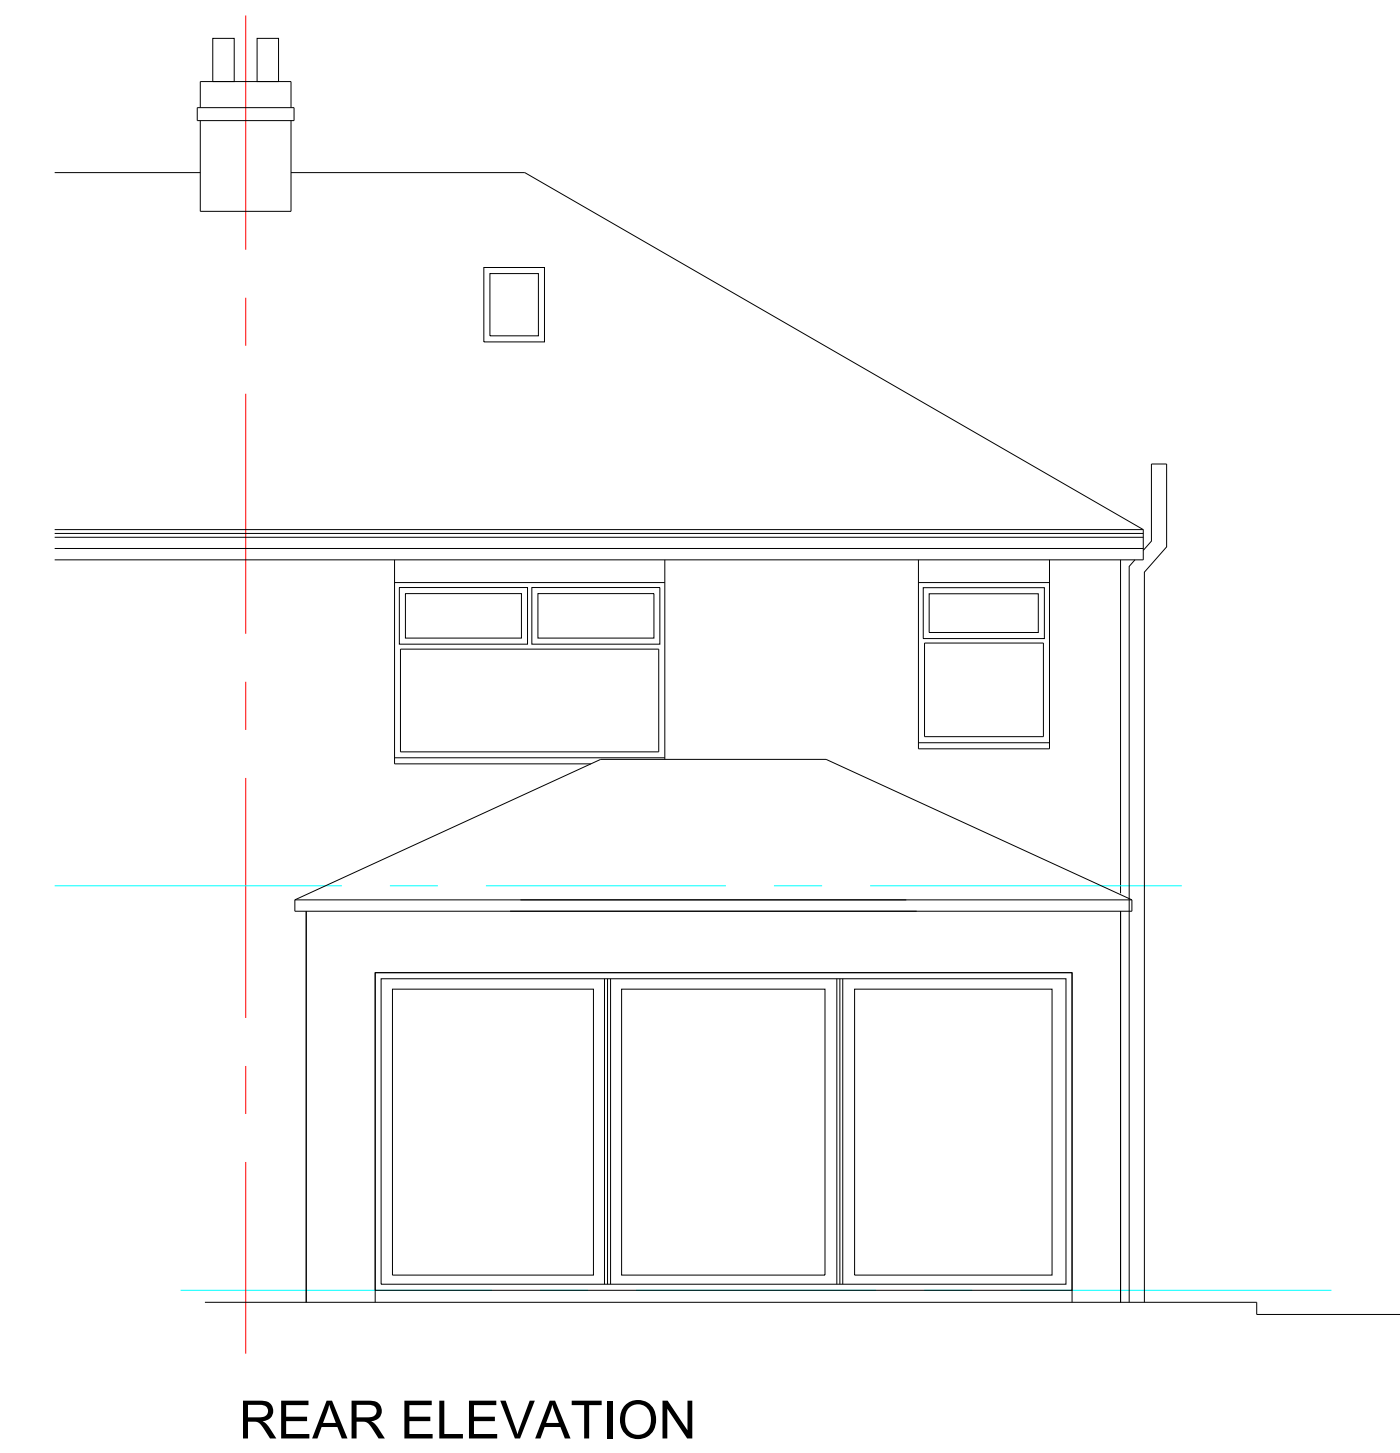
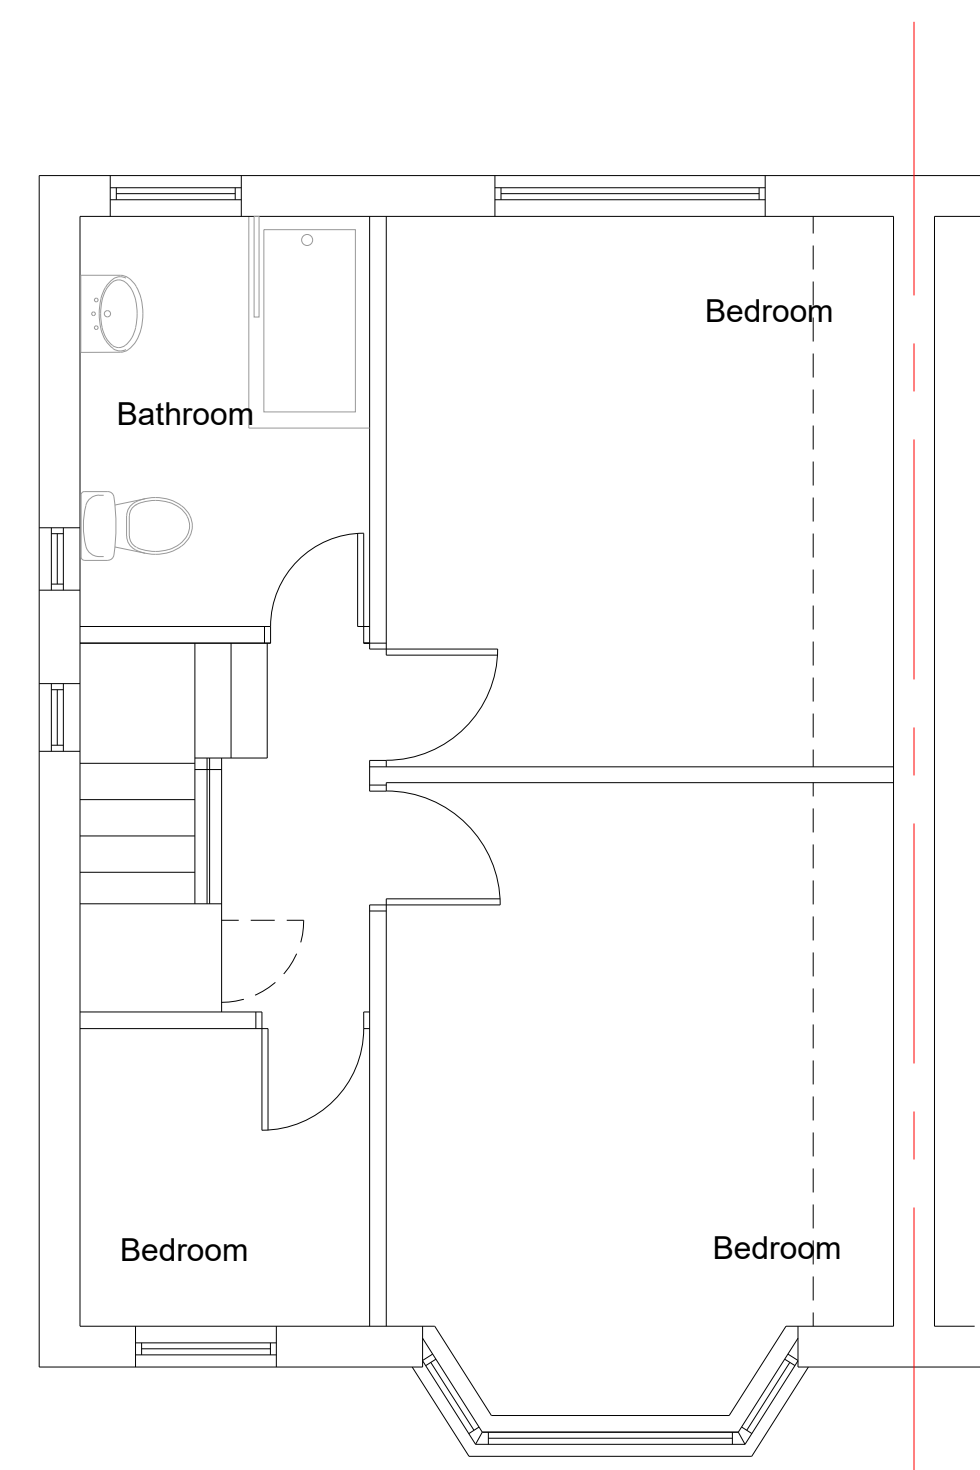
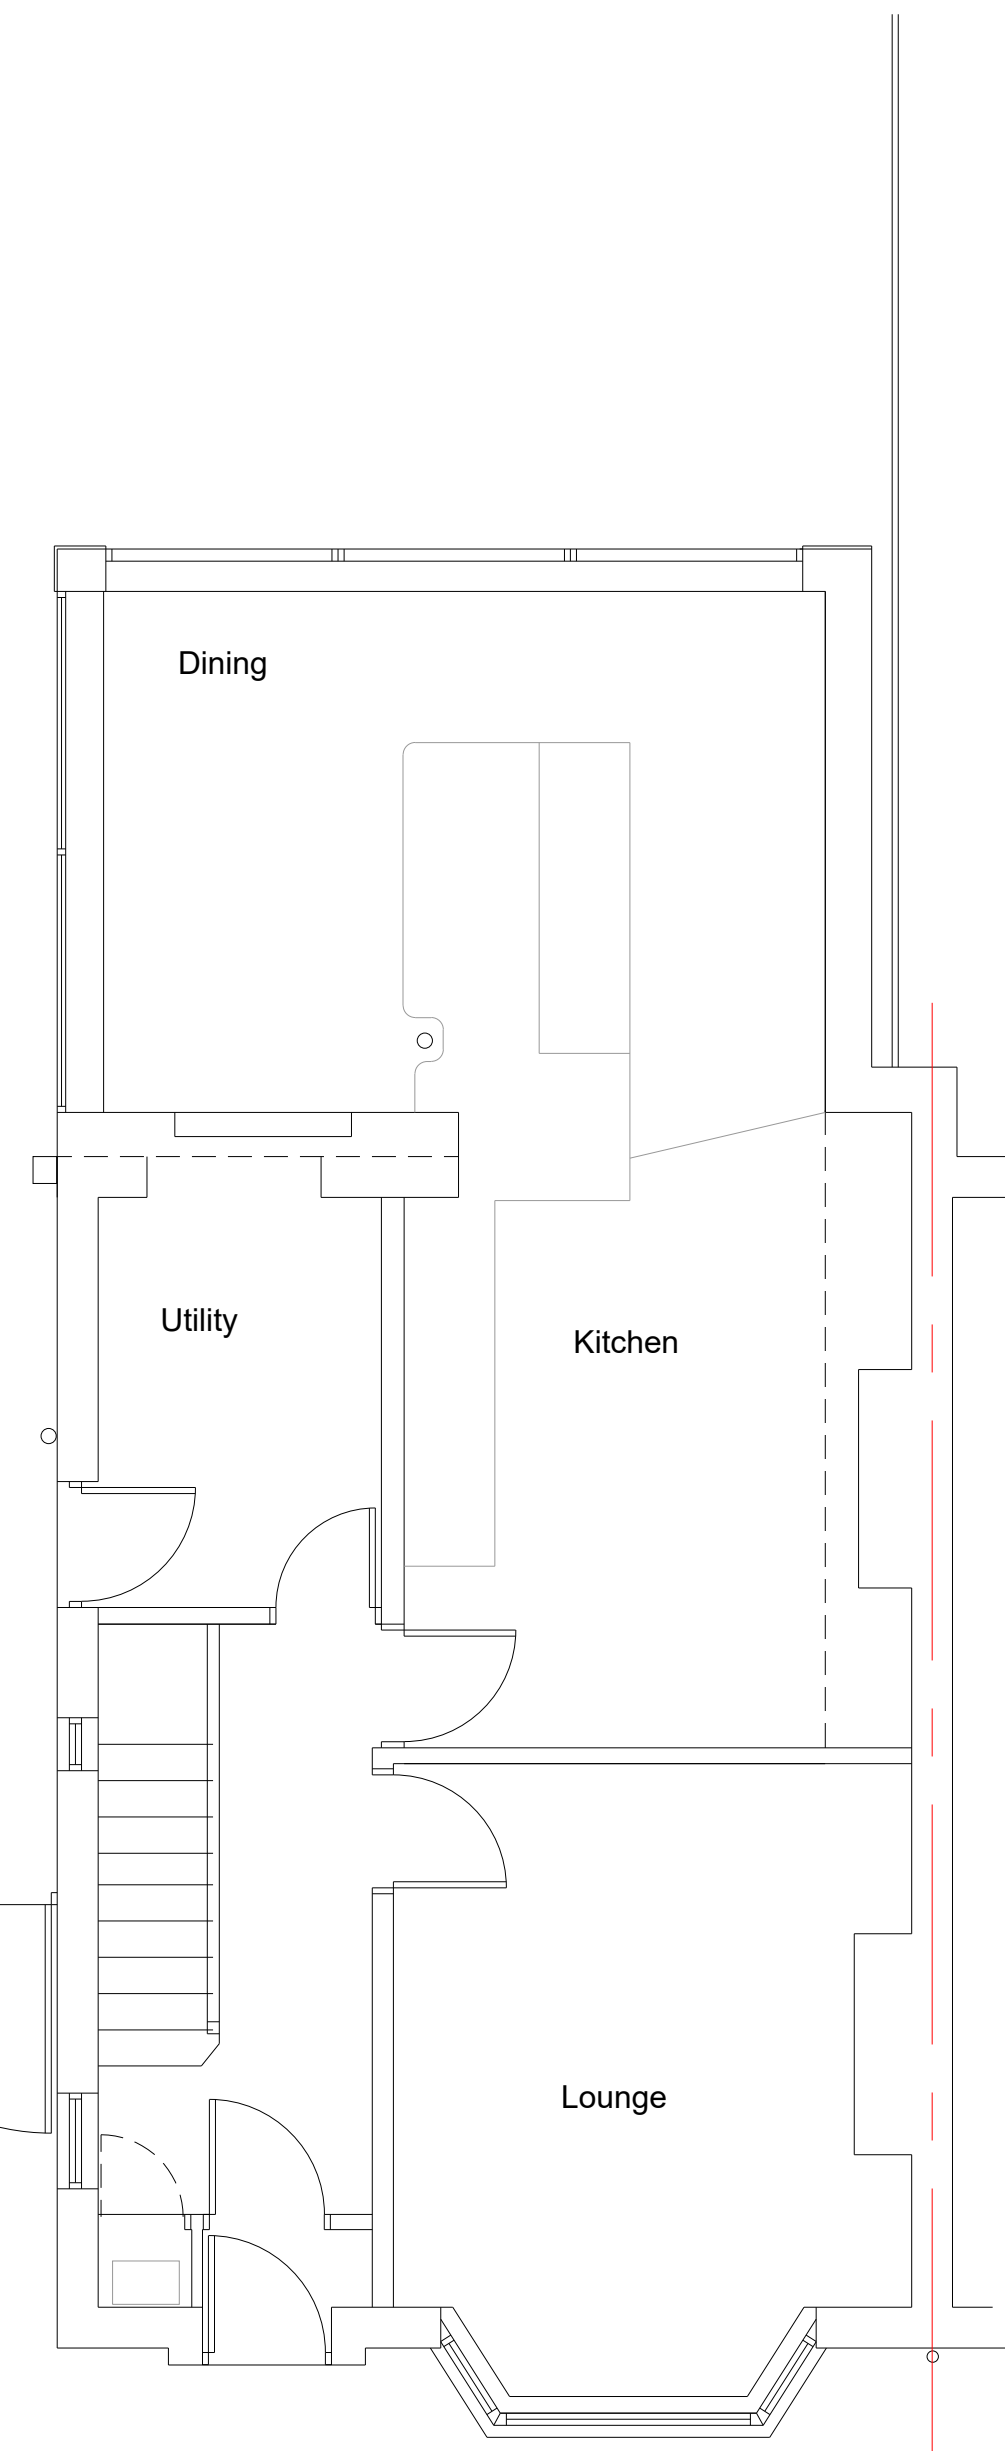
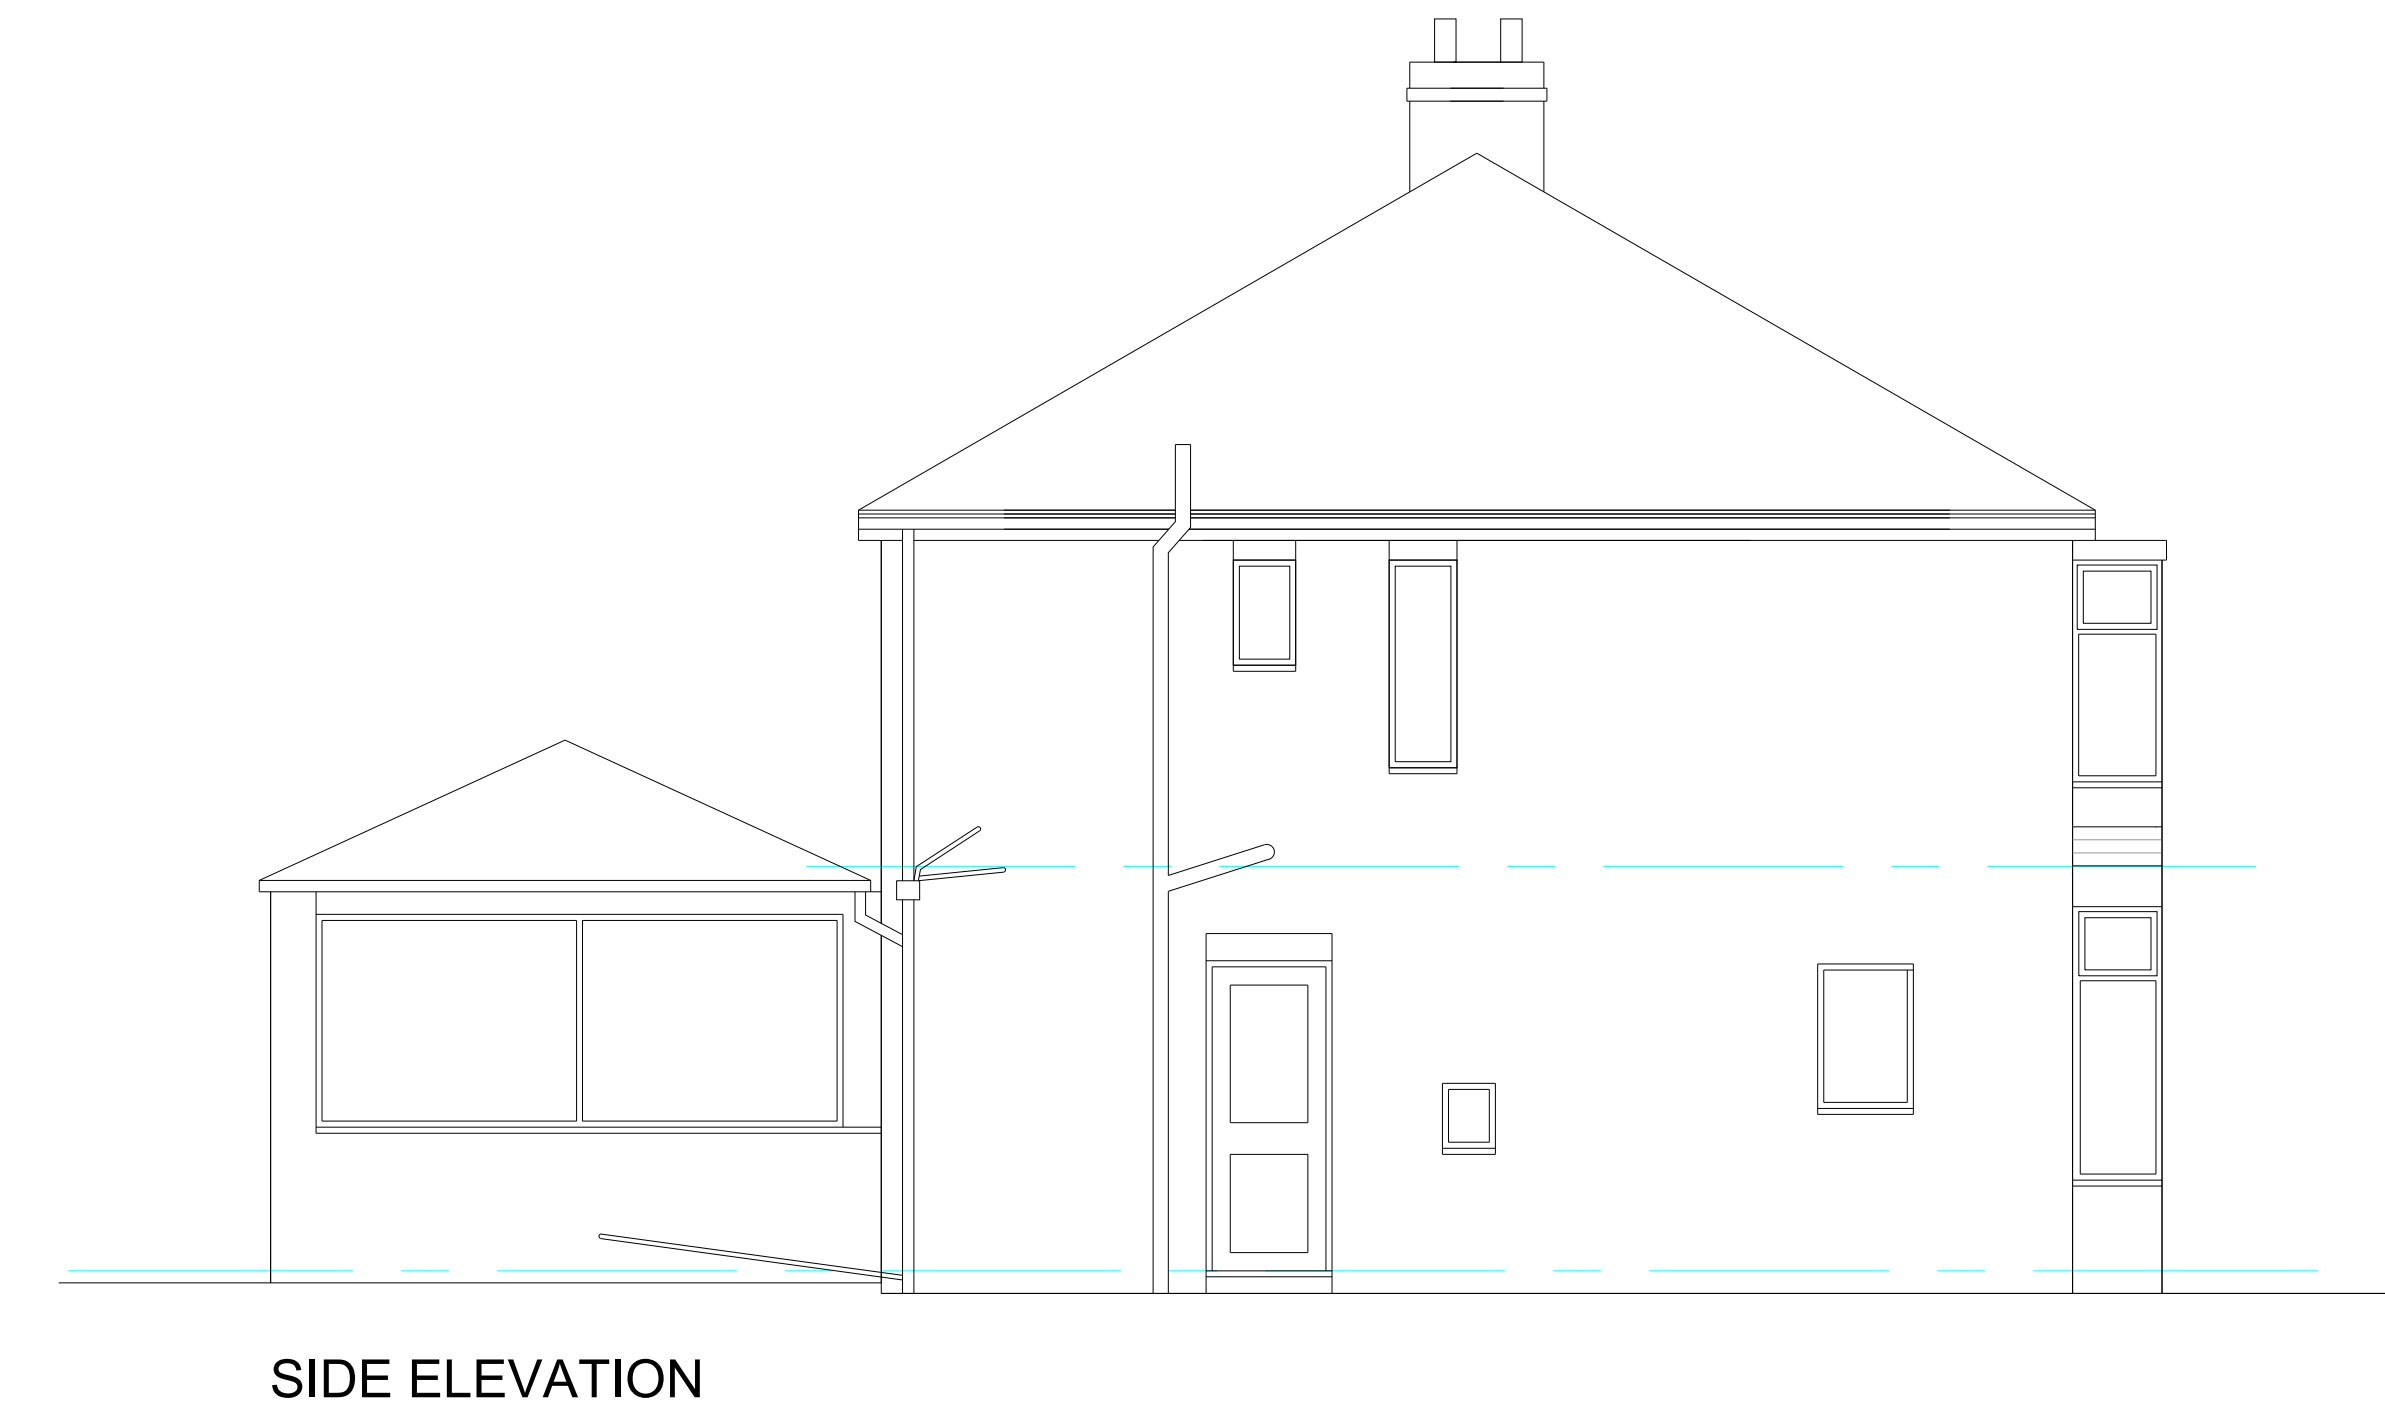
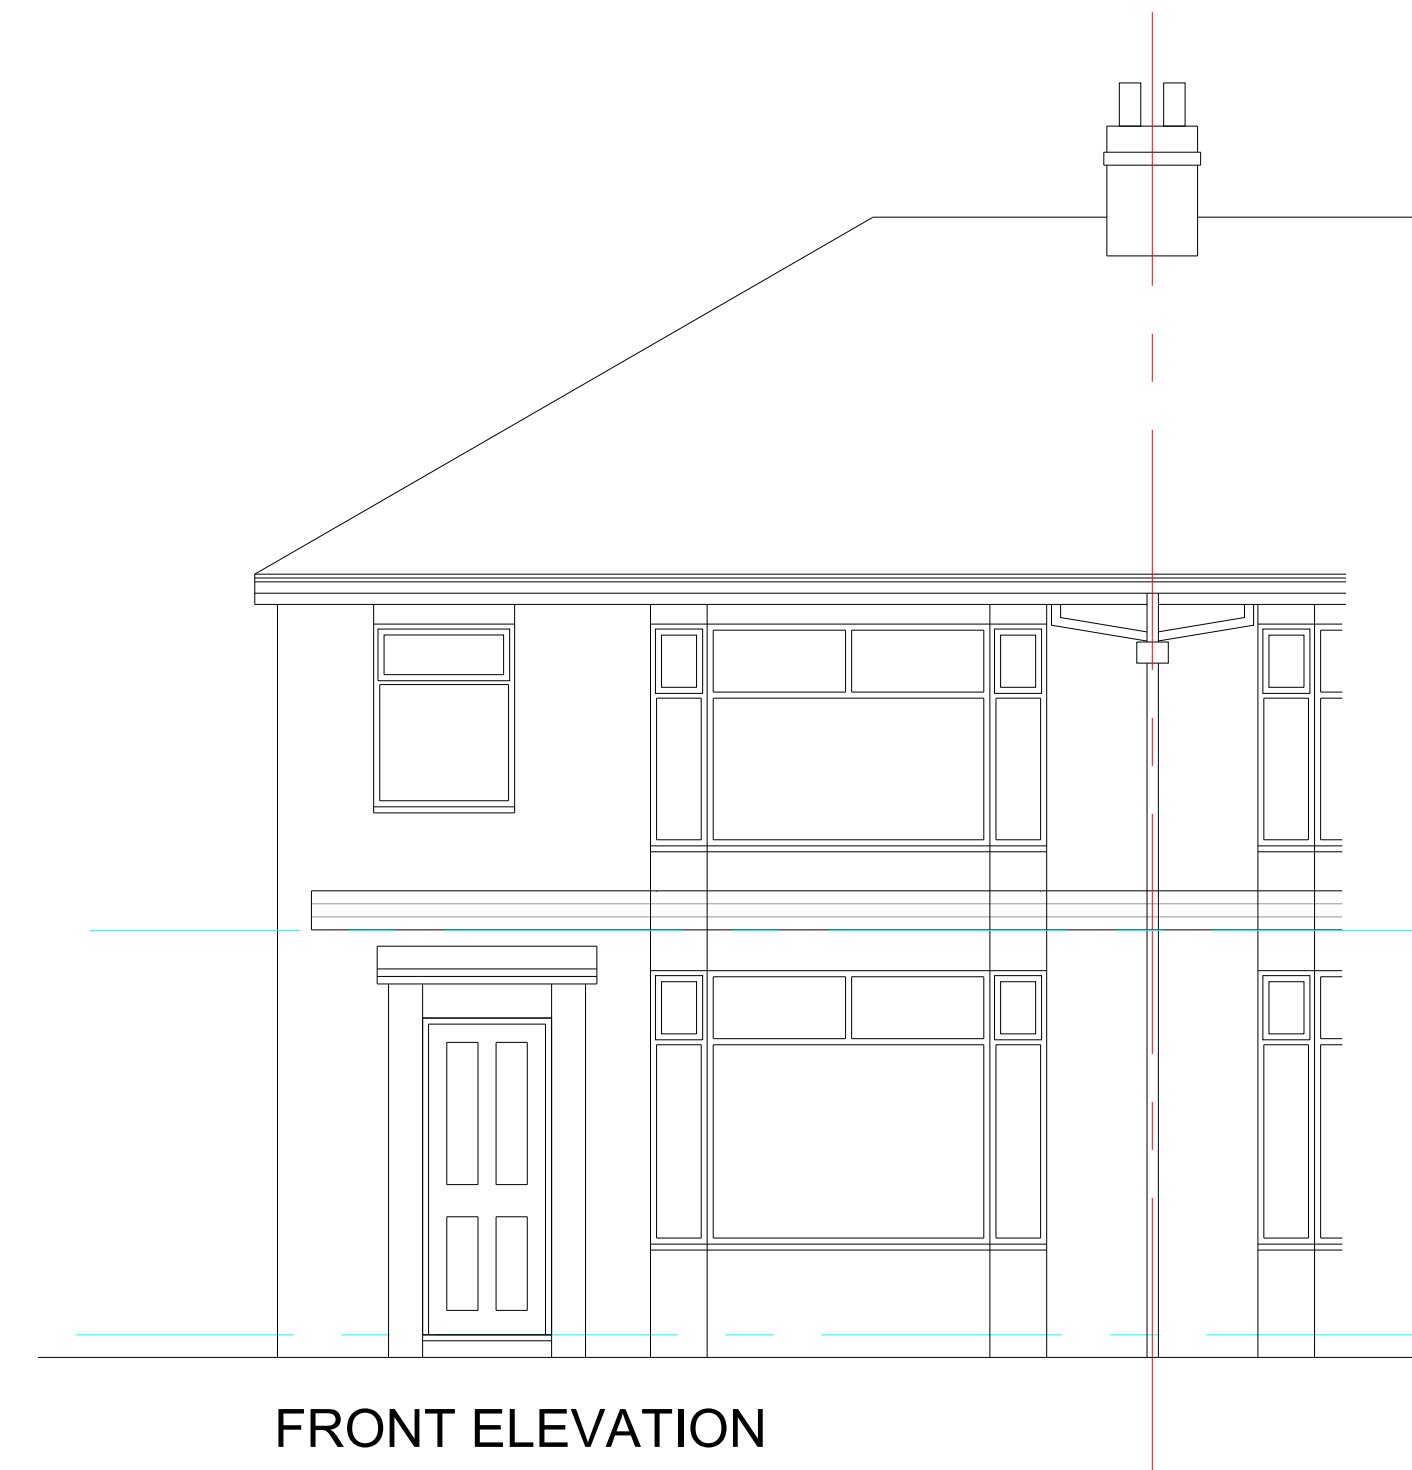


rev:	date:	description
 AJ COCKER ASSOCIATES CHARTERED BUILDING SURVEYORS New Century House 176 Drake Street Rochdale OL16 1UP Tel: 01706 764880 Fax: 01706 764881 www.ajcockerassociates.co.uk mail@ajcockerassociates.co.uk  RICS the mark of property professionalism worldwide		
Project: 25 Glamis Avenue Heywood Survey		scale: 1:50 date: Jan. 23 drawn: NL
Client: Mr.&Mrs Richardson		Dwg. Nr. R450-01