

All dimensions are to be checked on site prior to construction, immediately upon completion of the relevant work. Any dimensions are agreed and may be altered by changes in construction. Any discrepancies are to be reported to the architect for clarification.


All materials and workmanship to be in accordance with the current British Standards and codes of practice.

All proprietary products are to be fixed in place in accordance with the manufacturer's instructions and recommendations.


This drawing is to be used in conjunction with all relevant Architectural, Structural, Services, Mechanical, Electrical, and other drawings and specifications.

All details are to be in accordance with the BSI Building Regulations and all Building Regulations. All details are to be in accordance with the Building Regulations and all Building Regulations.

DO NOT SCALE FROM THIS DRAWING

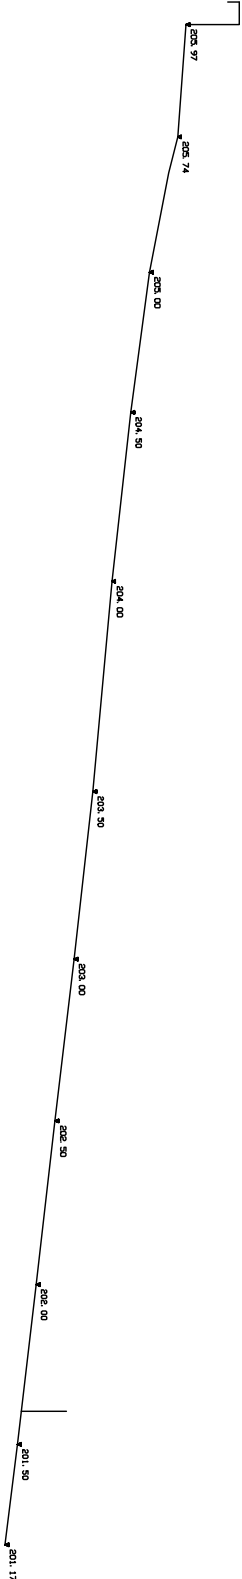

SECTION B

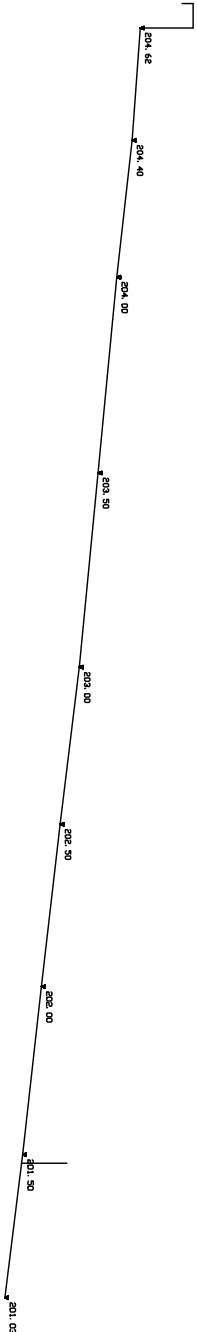

SECTION A

Client

Mr & Mrs Densley

Project

Proposed Horse Manure at The Stables, Sheffield Lane, Norden
Rochdale, OL12 8BP

Drawing

Sections A and B as Existing

Drawing number 2023-004-004 Scale 1:200 at A3

Revision -

Date

Drawn By

PLANZ
K. Mynall