




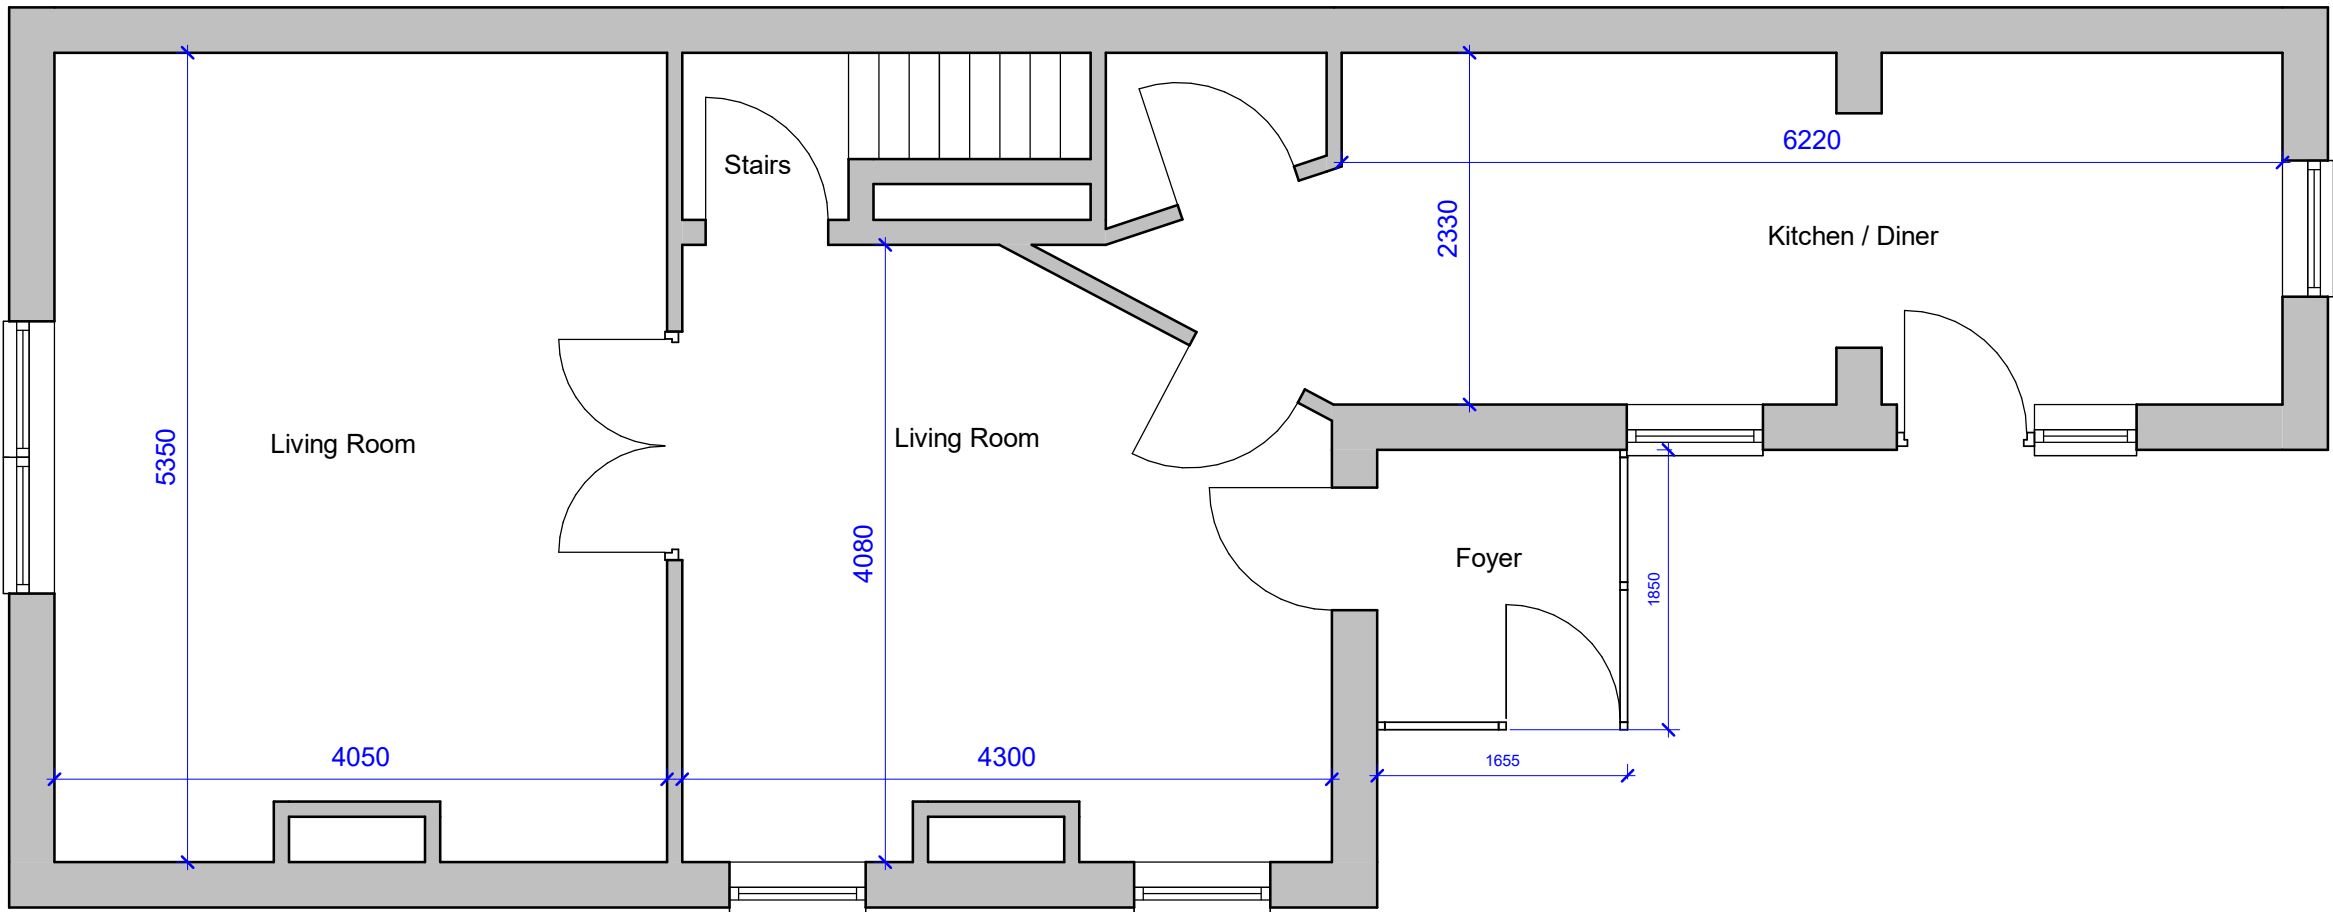


EXISTING GF PLAN
1 : 50

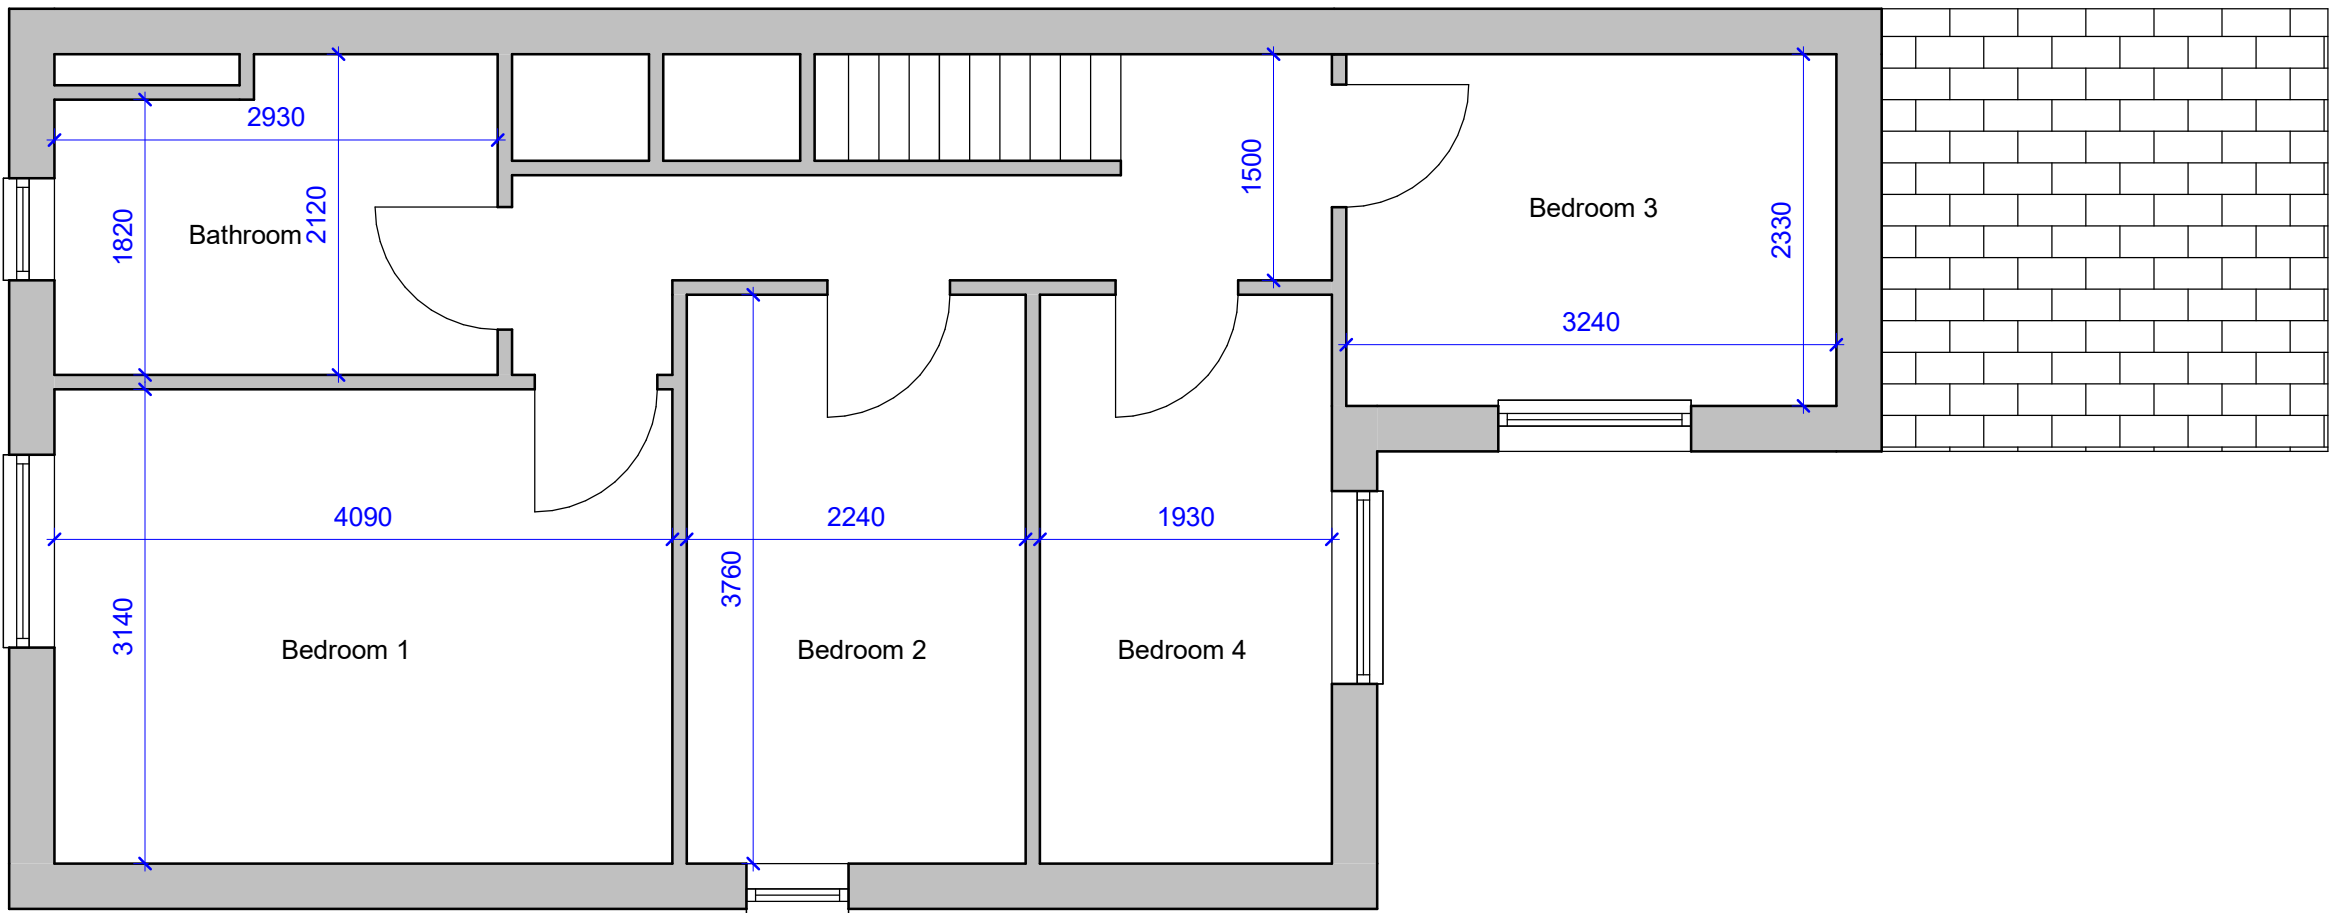

EXISTING FF PLAN
1 : 50

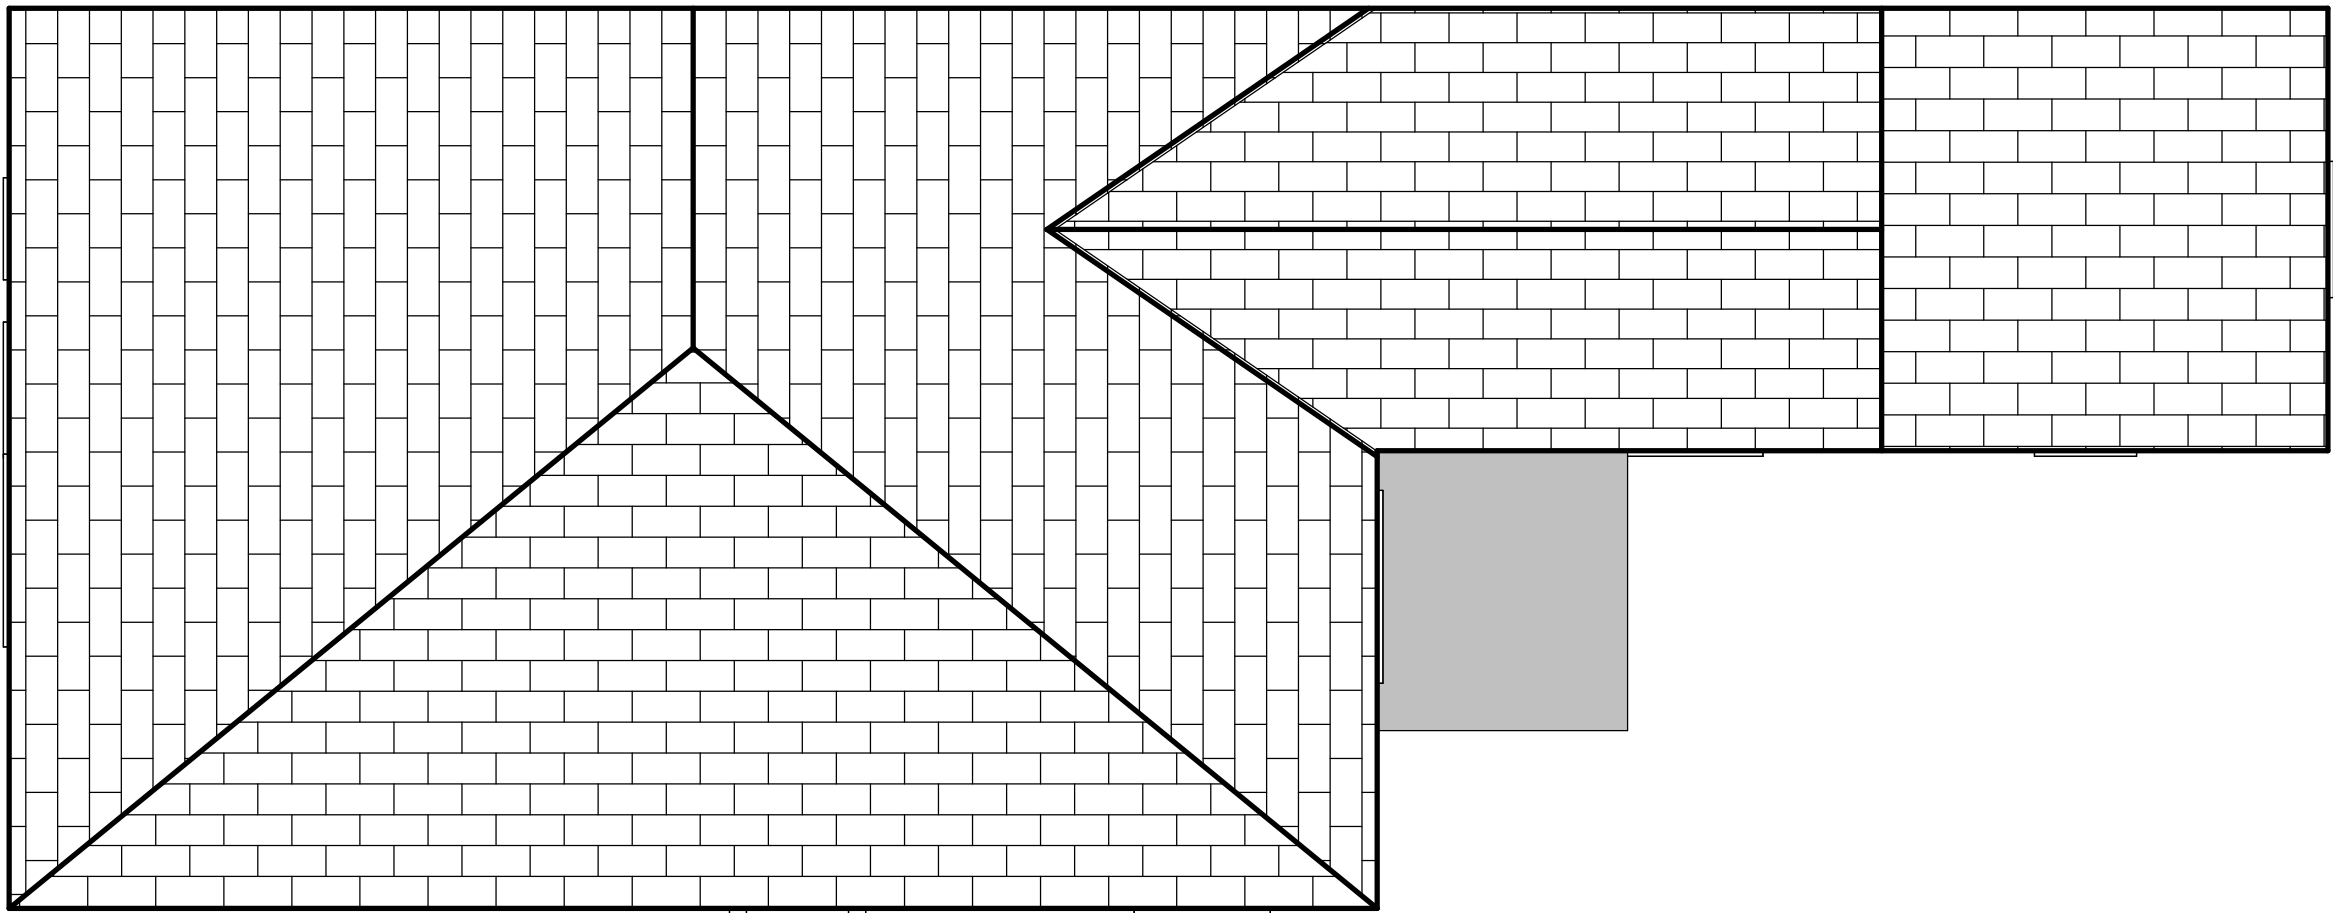


EXISTING ROOF PLAN
1 : 50

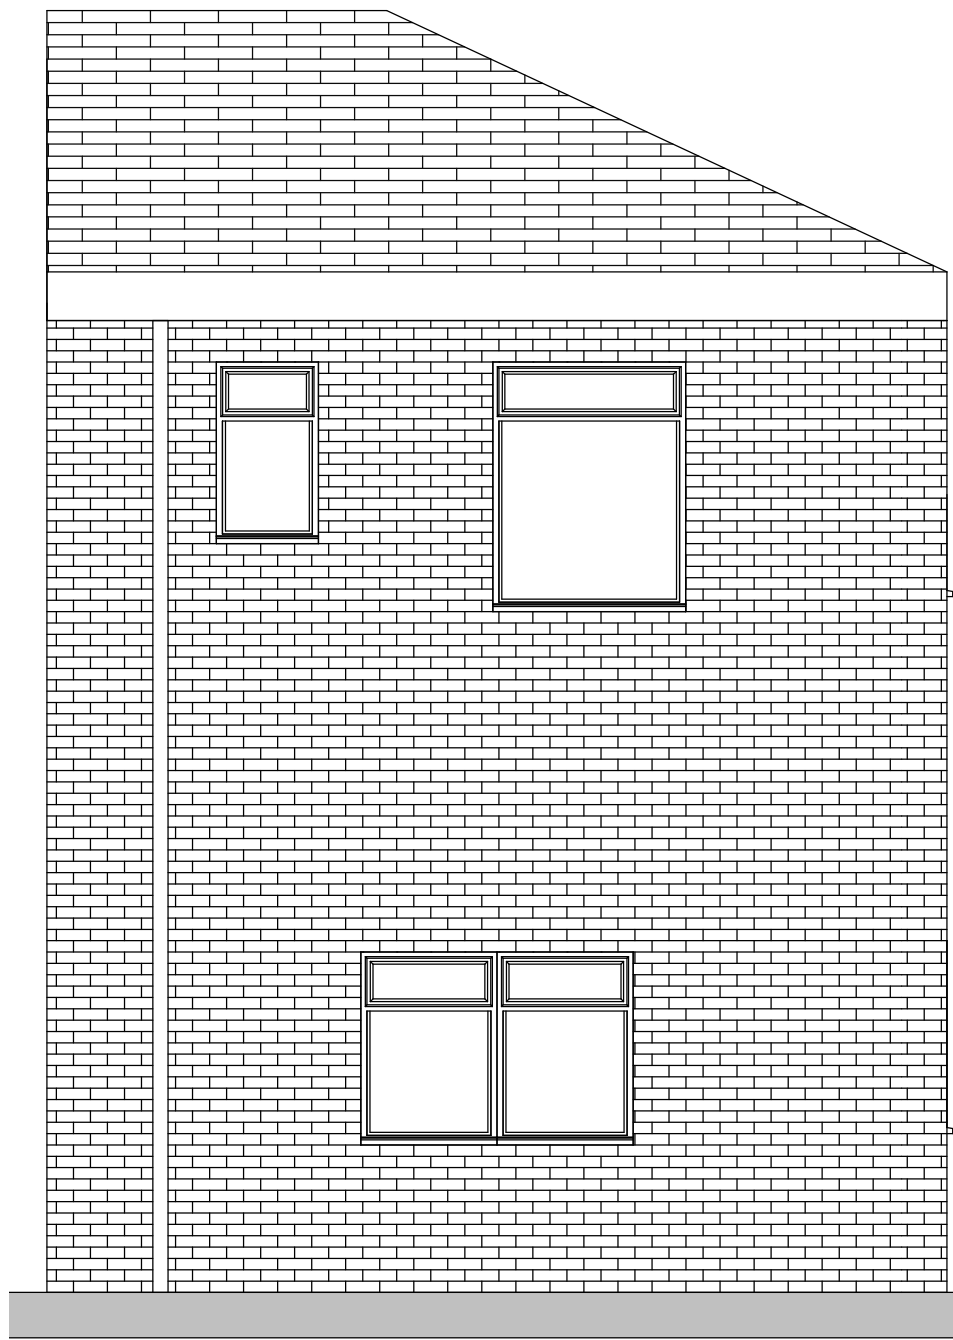


EXISTING FRONT ELEVATION
(REGENT ST)
1 : 50



EXISTING SIDE ELEVATION 1 (HIGH ST)
1 : 50

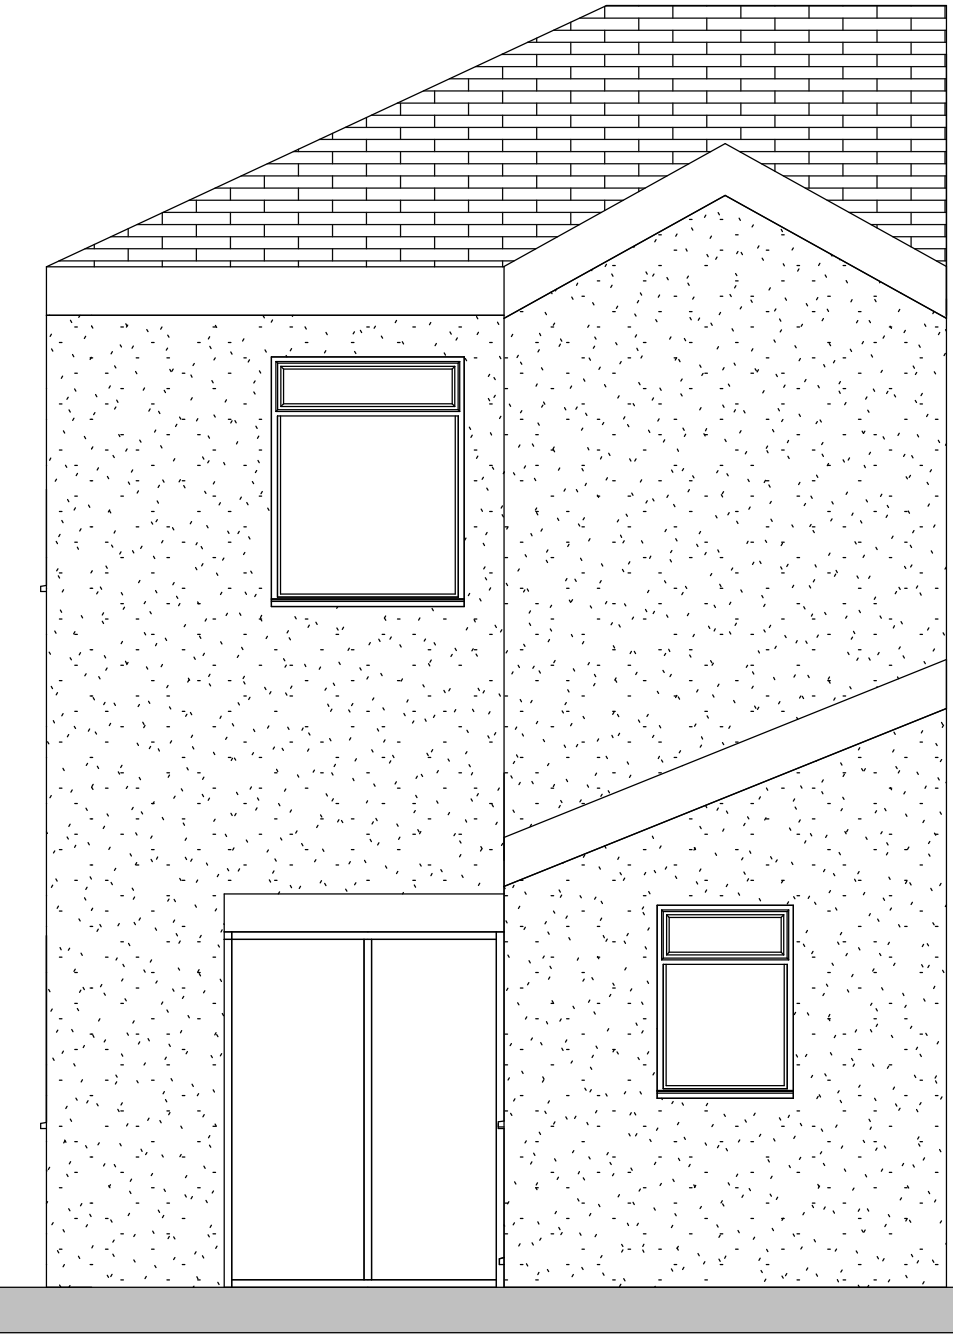

EXISTING REAR ELEVATION
1 : 50

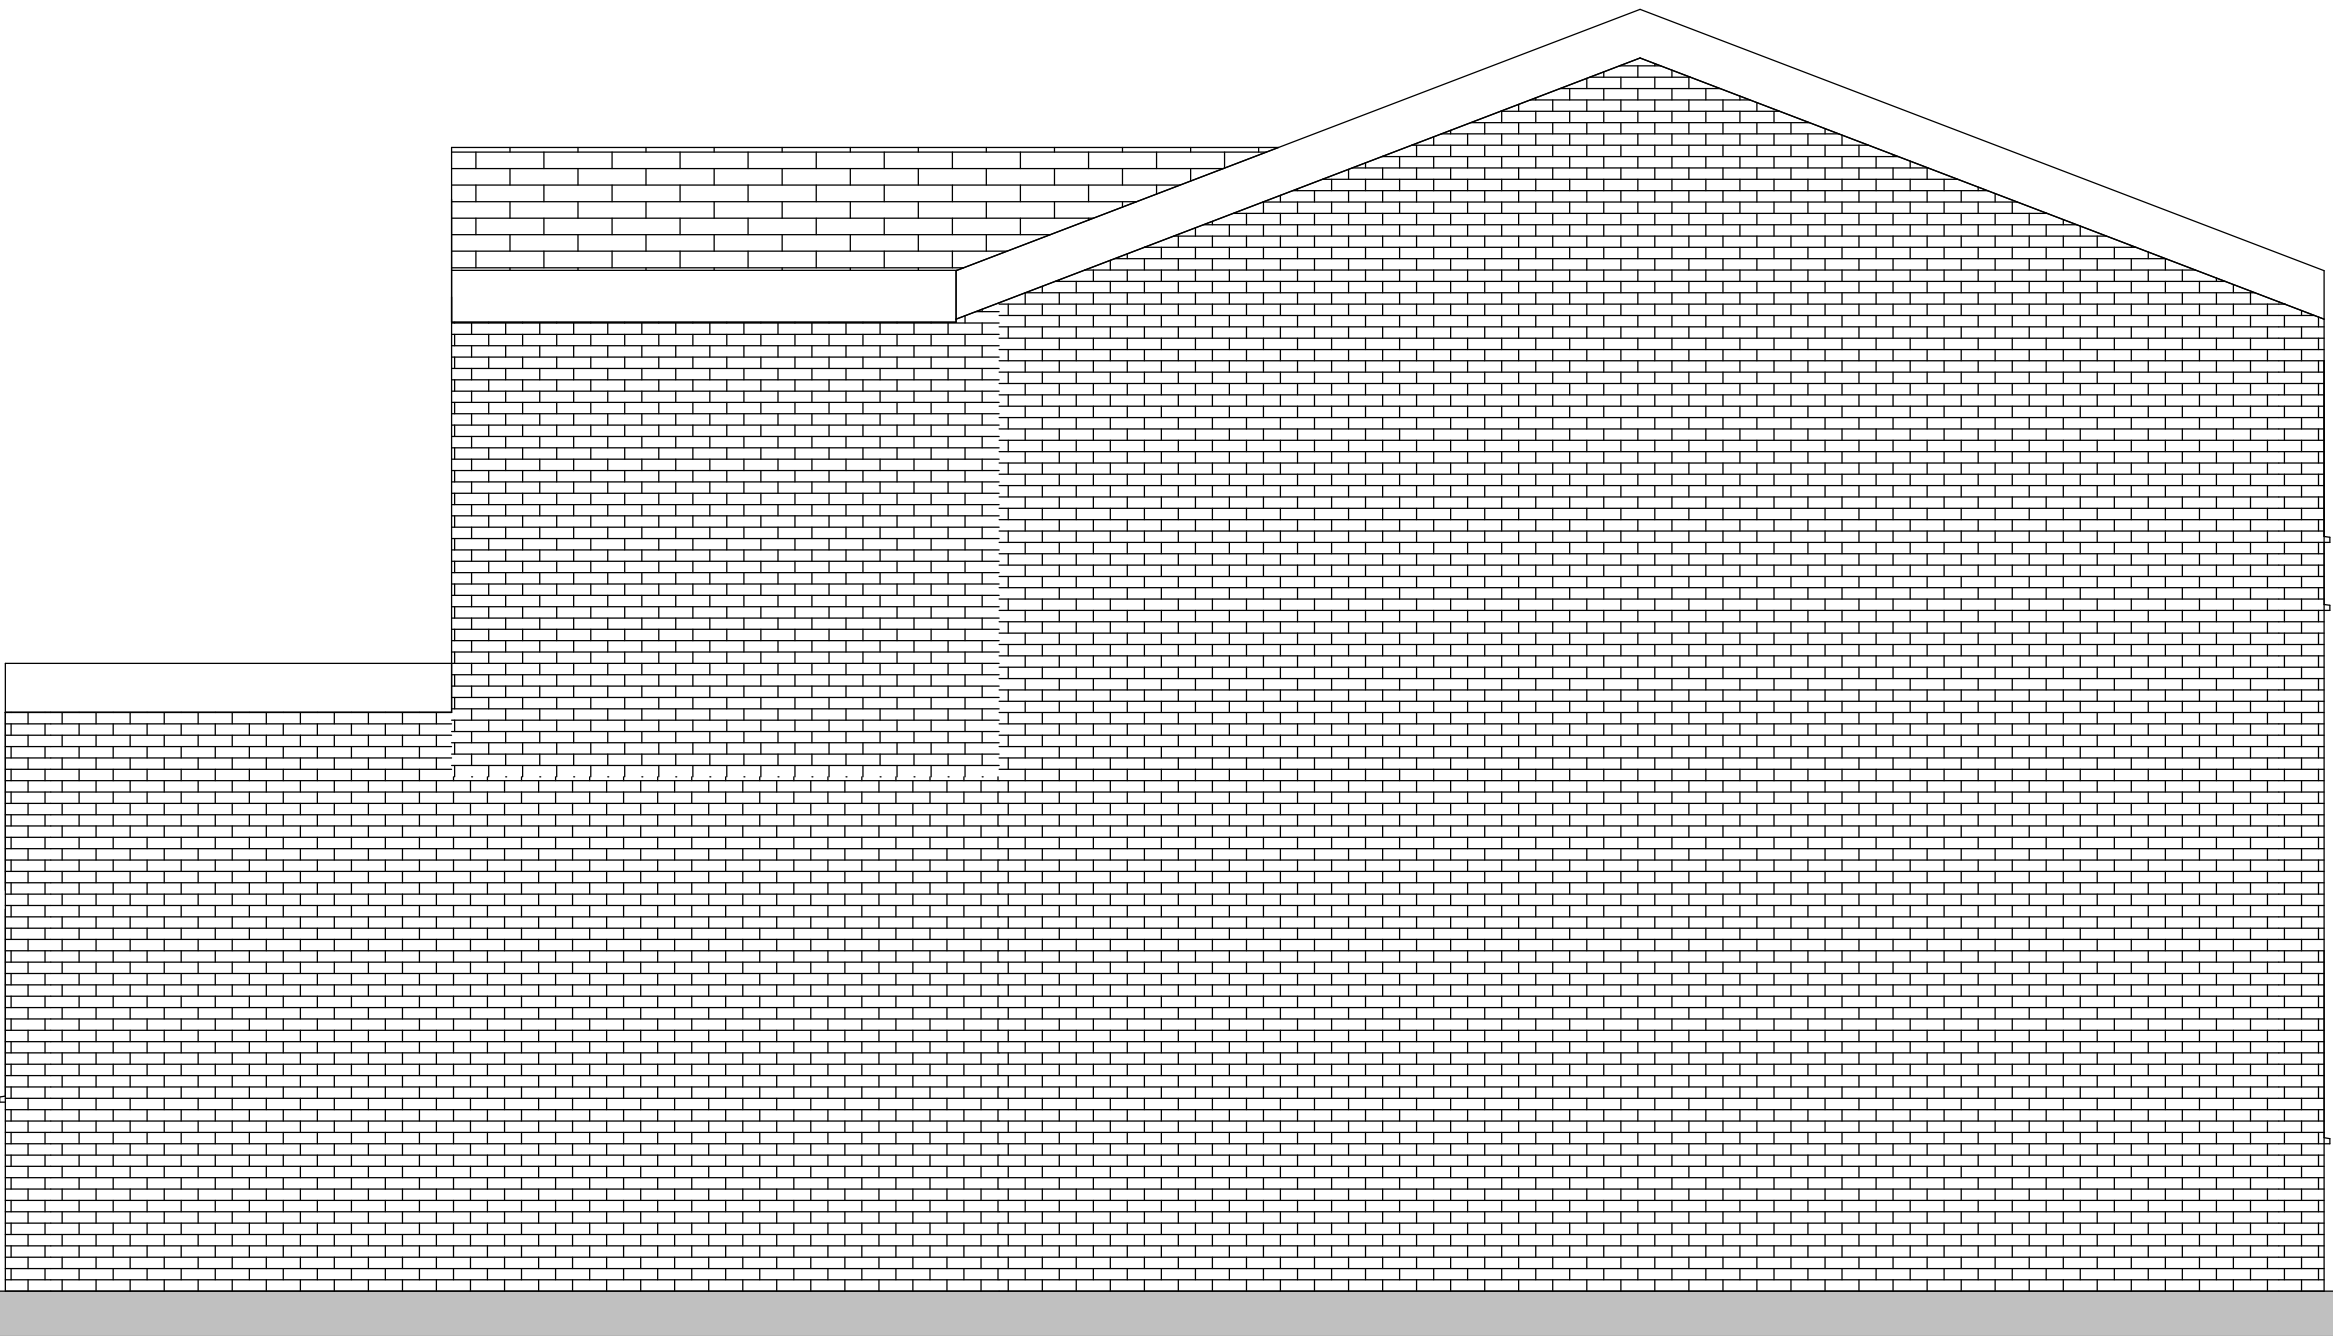

EXISTING SIDE ELEVATION 2
1 : 50