


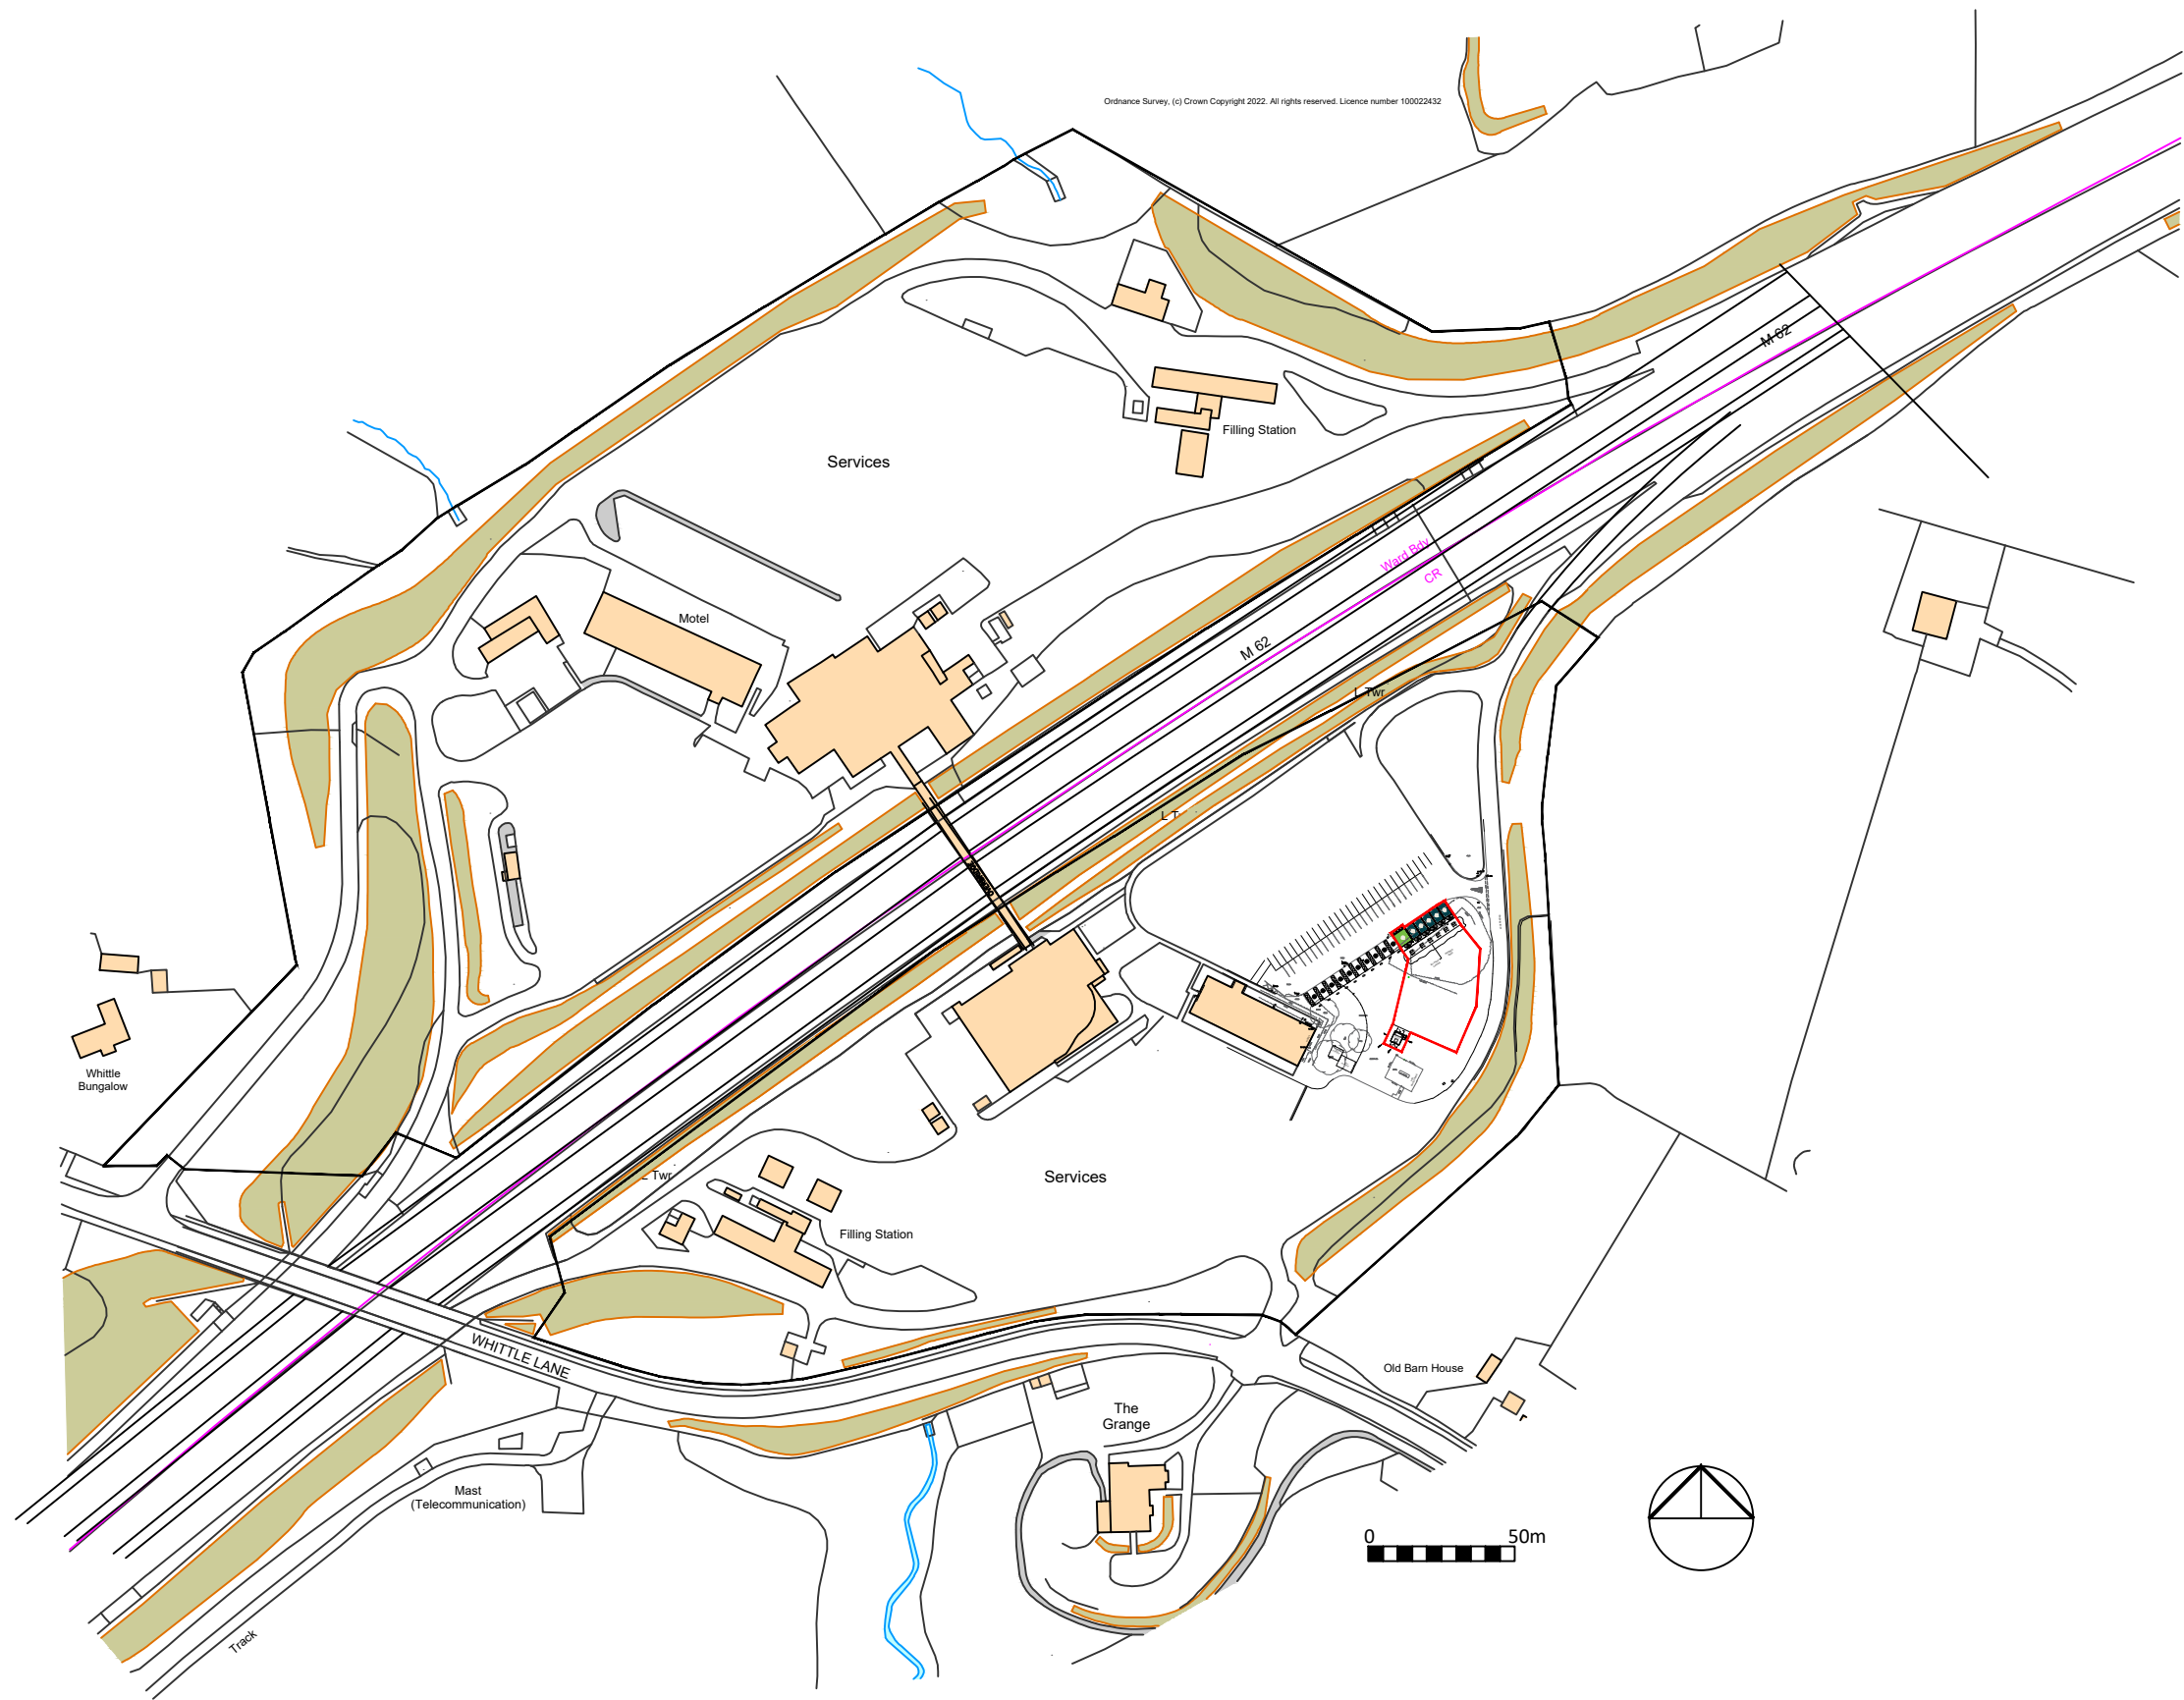

Ordnance Survey, (c) Crown Copyright 2020. All rights reserved. Licence number 100022432


Ordnance Survey, (c) Crown Copyright 2022. All rights reserved. Licence number 100022432

Copyright KMB Ltd.

B	24.09.24	Red line amended for tree replacement	DH	-
A	22.12.23	Rescaled	DH	-
Rev	Date	Description	Drawn	Checked
Amendments				

Drawing Status

Planning

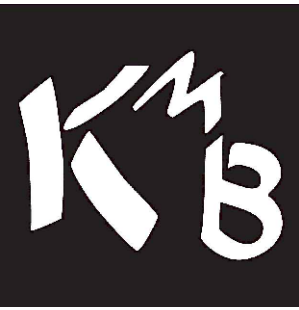

Construction Consultants

PROJECT Moto Birch WB Gridserve EV Charging Hub			
CLIENT Moto Hospitality Ltd			
TITLE Location Plan			
SCALE 1:2500 @ A3			DATE Nov 2023
DRAWN BY DH	CHECKED BY	DRAWING No. 7928_340	REV B

Unit 56, Building 67, Europa Business Park, Bird Hall Lane, Stockport SK3 0XA
t: 0161 477 7709 e: kmb@kmb-ltd.co.uk