

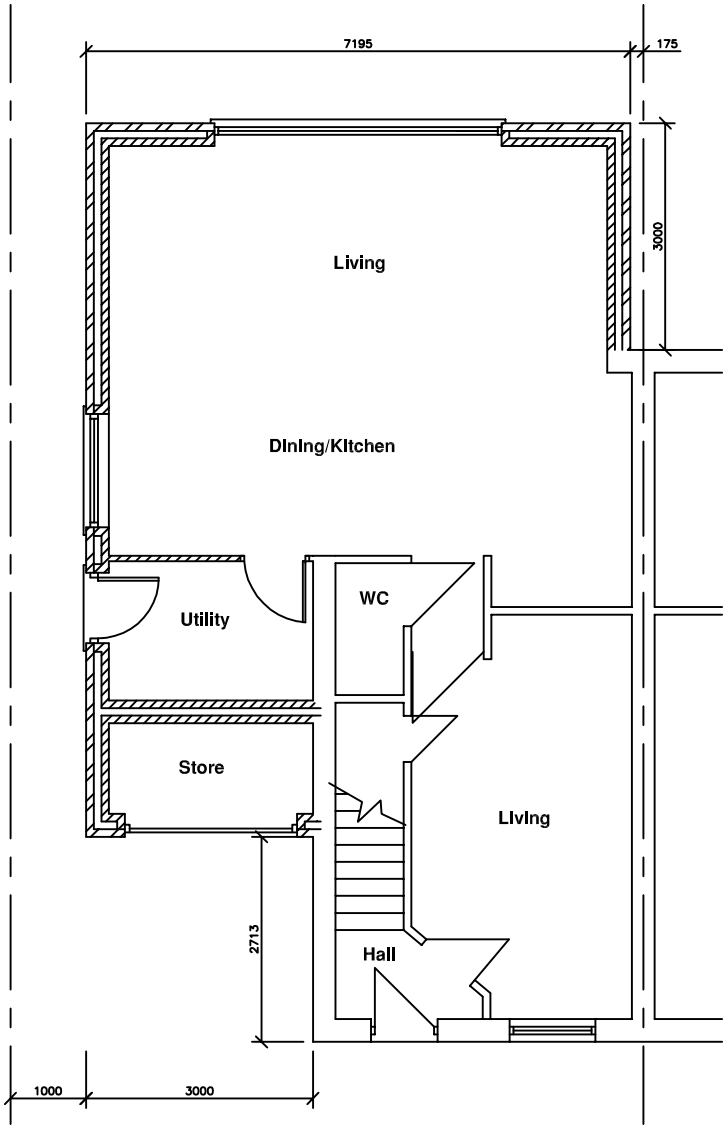


GROUND FLOOR

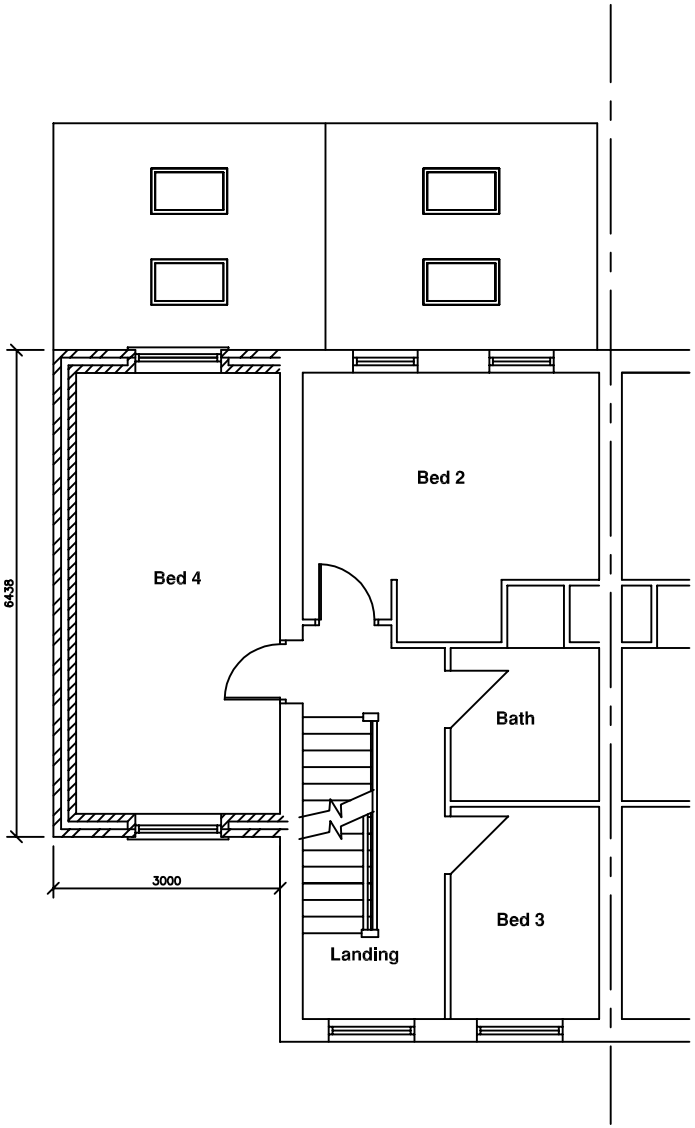

FIRST FLOOR

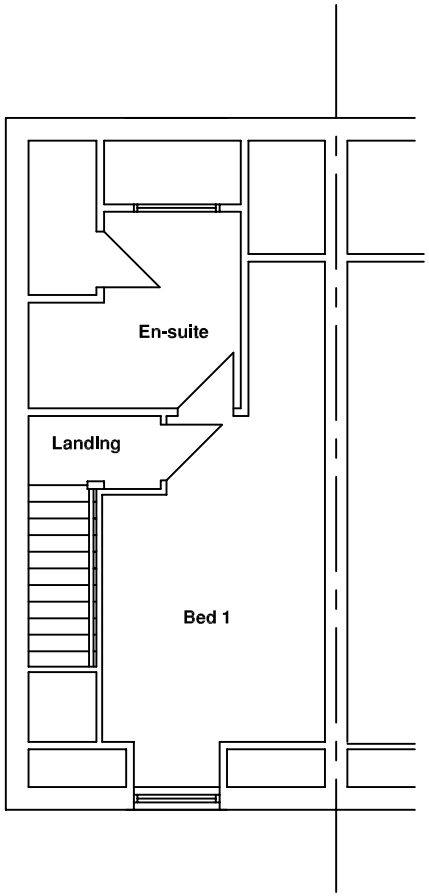

SECOND FLOOR

PROPOSED FLOOR PLANS
SCALE 1:100
DWG NO - 06