




NO DIMENSIONS ARE TO BESCALED FROM THIS DRAWING.
ALL DIMENSIONS AND SIZES TO BE CHECKED ON SITE.
NORTH POINTS SHOWN ARE INDICATIVE


SITE SPECIFIC HAZARDS

IN ACCORDANCE WITH THE REQUIREMENTS OF THE CDM REGULATIONS 2015 THE FOLLOWING SIGNIFICANT RESIDUAL HAZARDS HAVE NOT BEEN DESIGNED OUT OF THIS PROJECT AND MUST BE TAKEN INTO CONSIDERATION BY CONTRACTORS PLANNING TO UNDERTAKE THEWORKS SHOWN ON THIS DRAWING

Note:
Drawing based on site measurements and subject to detail building survey by surveyor

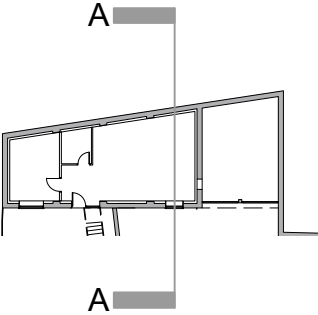

- Key:
- Existing walls
 - Retrofit/Internal walls and roof

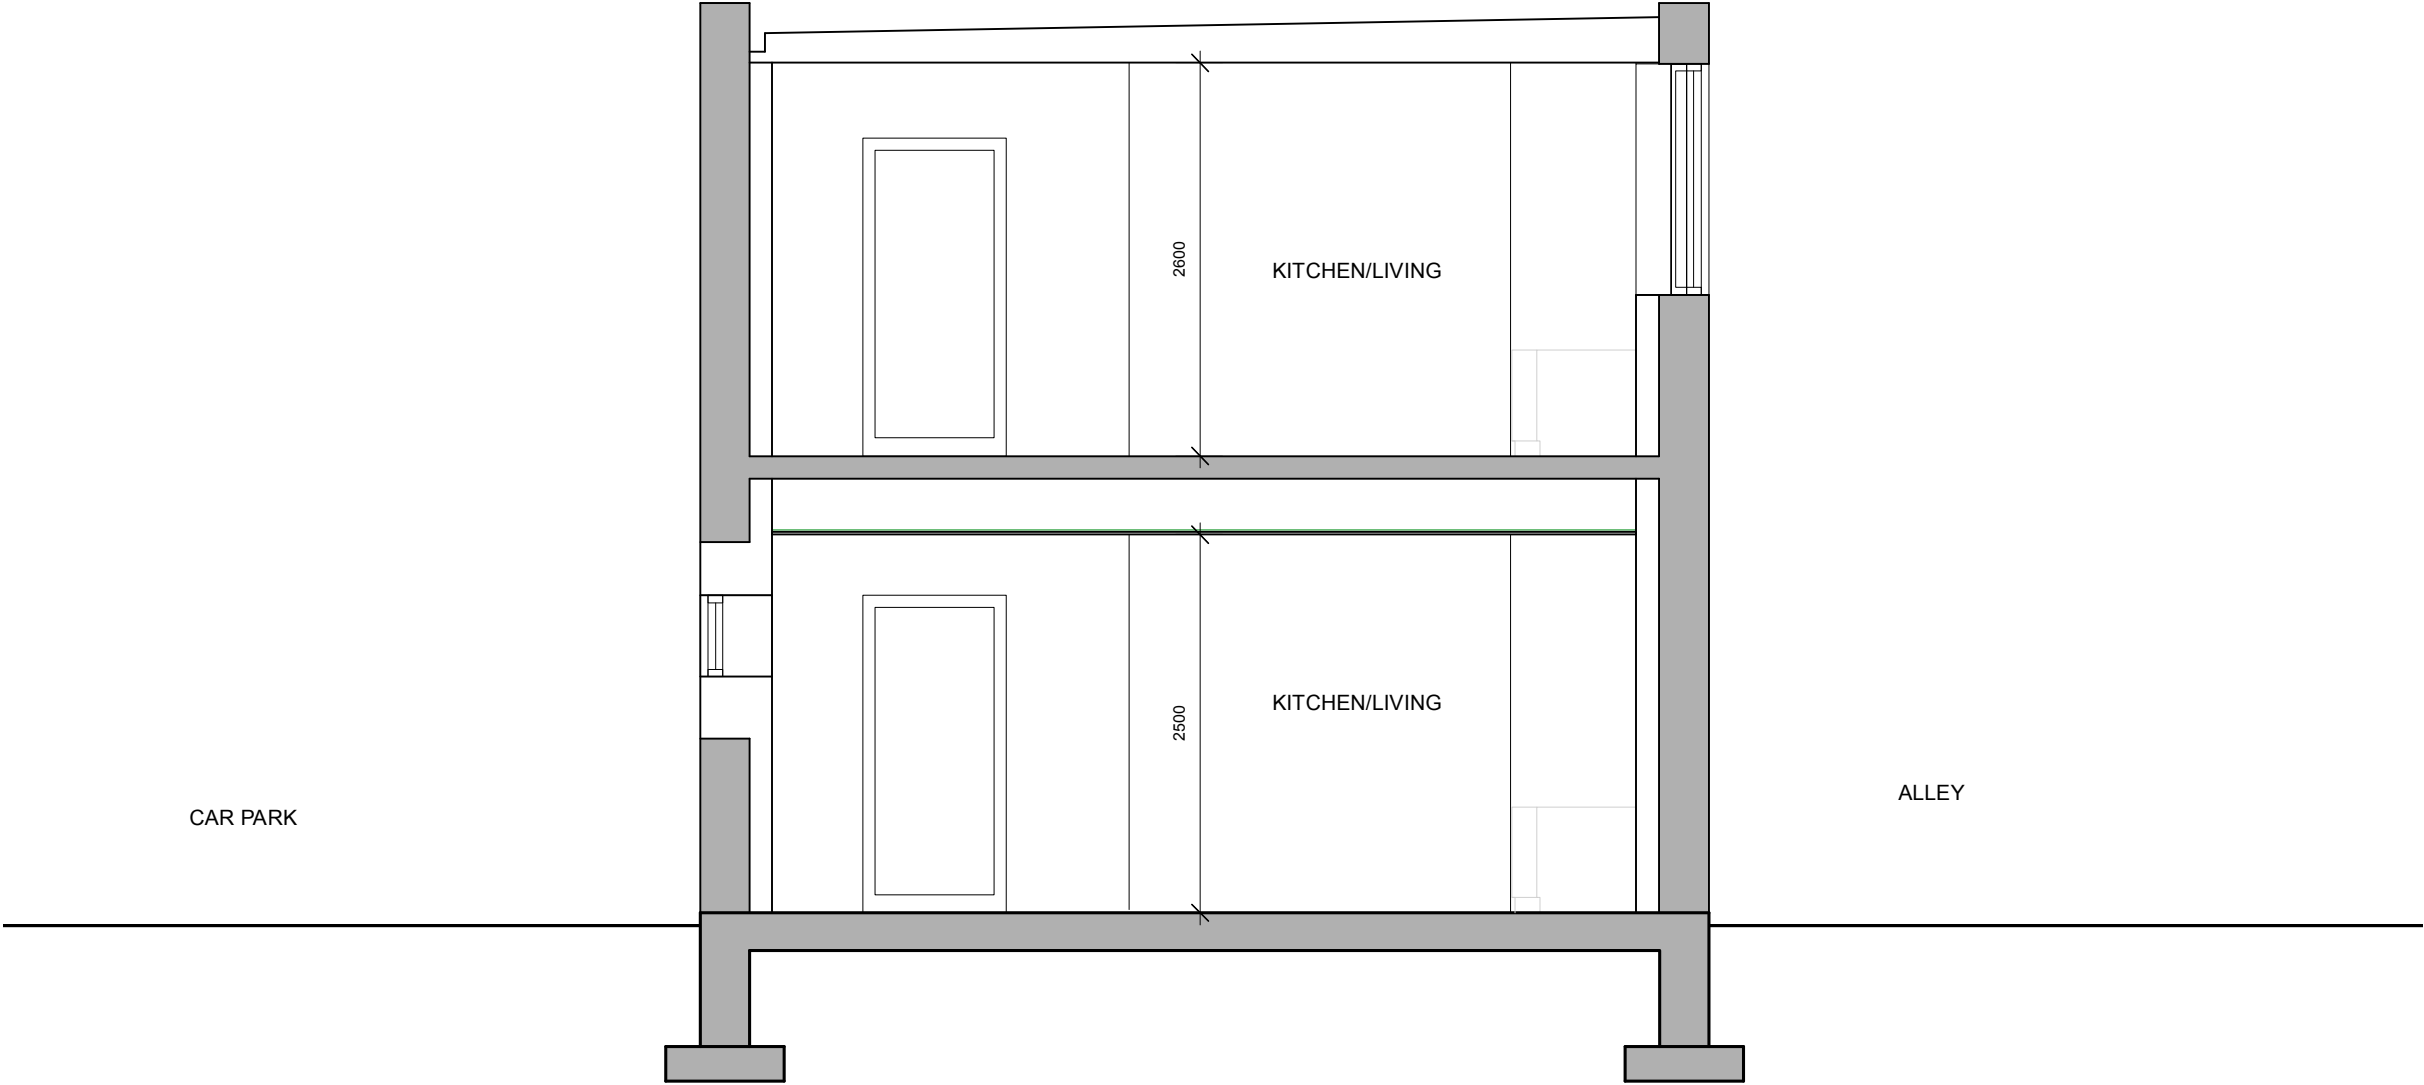

PROPOSED SECTION AA

REV.	DATE	NOTES	INIT.
CLIENT/PROJECT			
SAMIRA ALI ANSARI 28 CHURCH STILE, ROCHDALE			
DRAWING TITLE			
PROPOSED SECTION AA			
STATUS			
PLANNING			
DATE	DRAWN BY	SCALE @ A3	
JUNE '23	-	1:50	
PROJECT NUMBER		TYPE & NUMBER	
DRAWING NO.			
115		220	-