
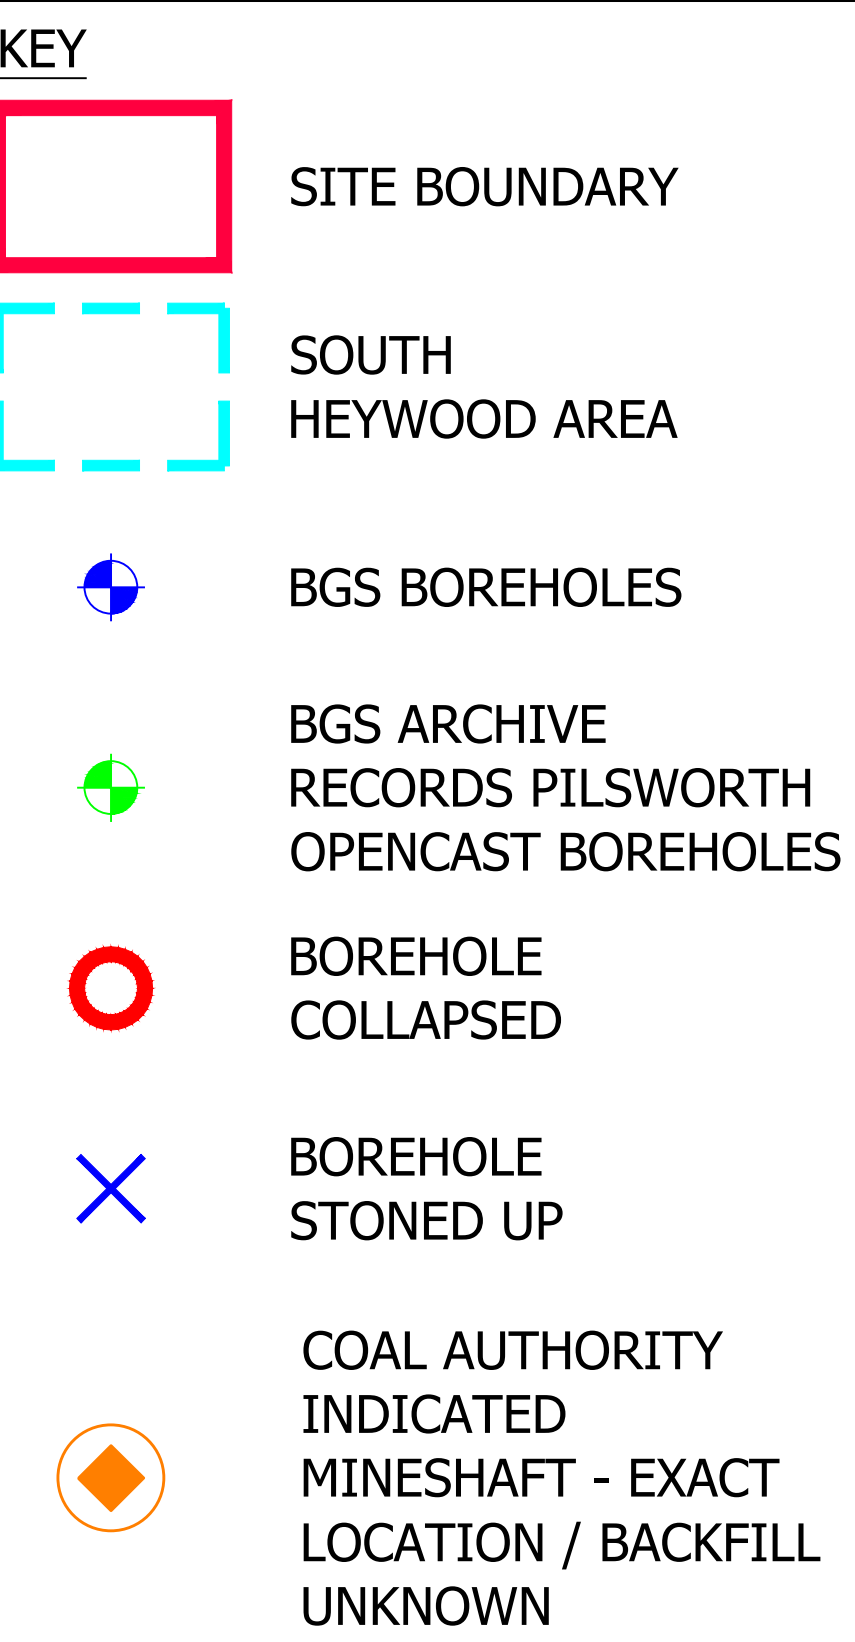


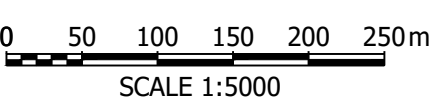

NOTE
NUMEROUS PHASES OF
INVESTIGATION HAVE BEEN
UNDERTAKEN IN THE SOUTH
HEYWOOD AREA. THIS AREA IS
COVERED BY A SEPARATE
PLANNING APPLICATION.

FOR INFORMATION ONLY

R	SITE BOUNDARY UPDATED	11.09.24	CM	NB	PG
E	FIRST ISSUE	01.08.24	CM	NB	PG
v	Description	Date	Drn / Chk / App		

Document Control

Tetra Tech Leeds
Sovereign Square, Sovereign Street,
Leeds, United Kingdom, LS1 4ER
Tel: +44 (0)11 3278 7111
www.tetratetecheurope.com

NORTHERN GATEWAY
DEVELOPMENT JOINT VENTURE

Project Name: NORTHERN GATEWAY
(PA1.1)

HISTORICAL BOREHOLE LOCATION PLAN

del Reference	N/A
---------------	-----

TE Project Number	Drawn By	Date	Checked By	Date	Approved By	Date	Scale (1/AS)	Status
B048805	CM	01.08.24	NB	01.08.24	PG	01.08.24	1:5,000	SD
Client Project Number	Originator	Function	Spatial	Form	Role	Number	Revision	
B048805	- TTE -	00	- XX -	DR	- U -	1004	02	