
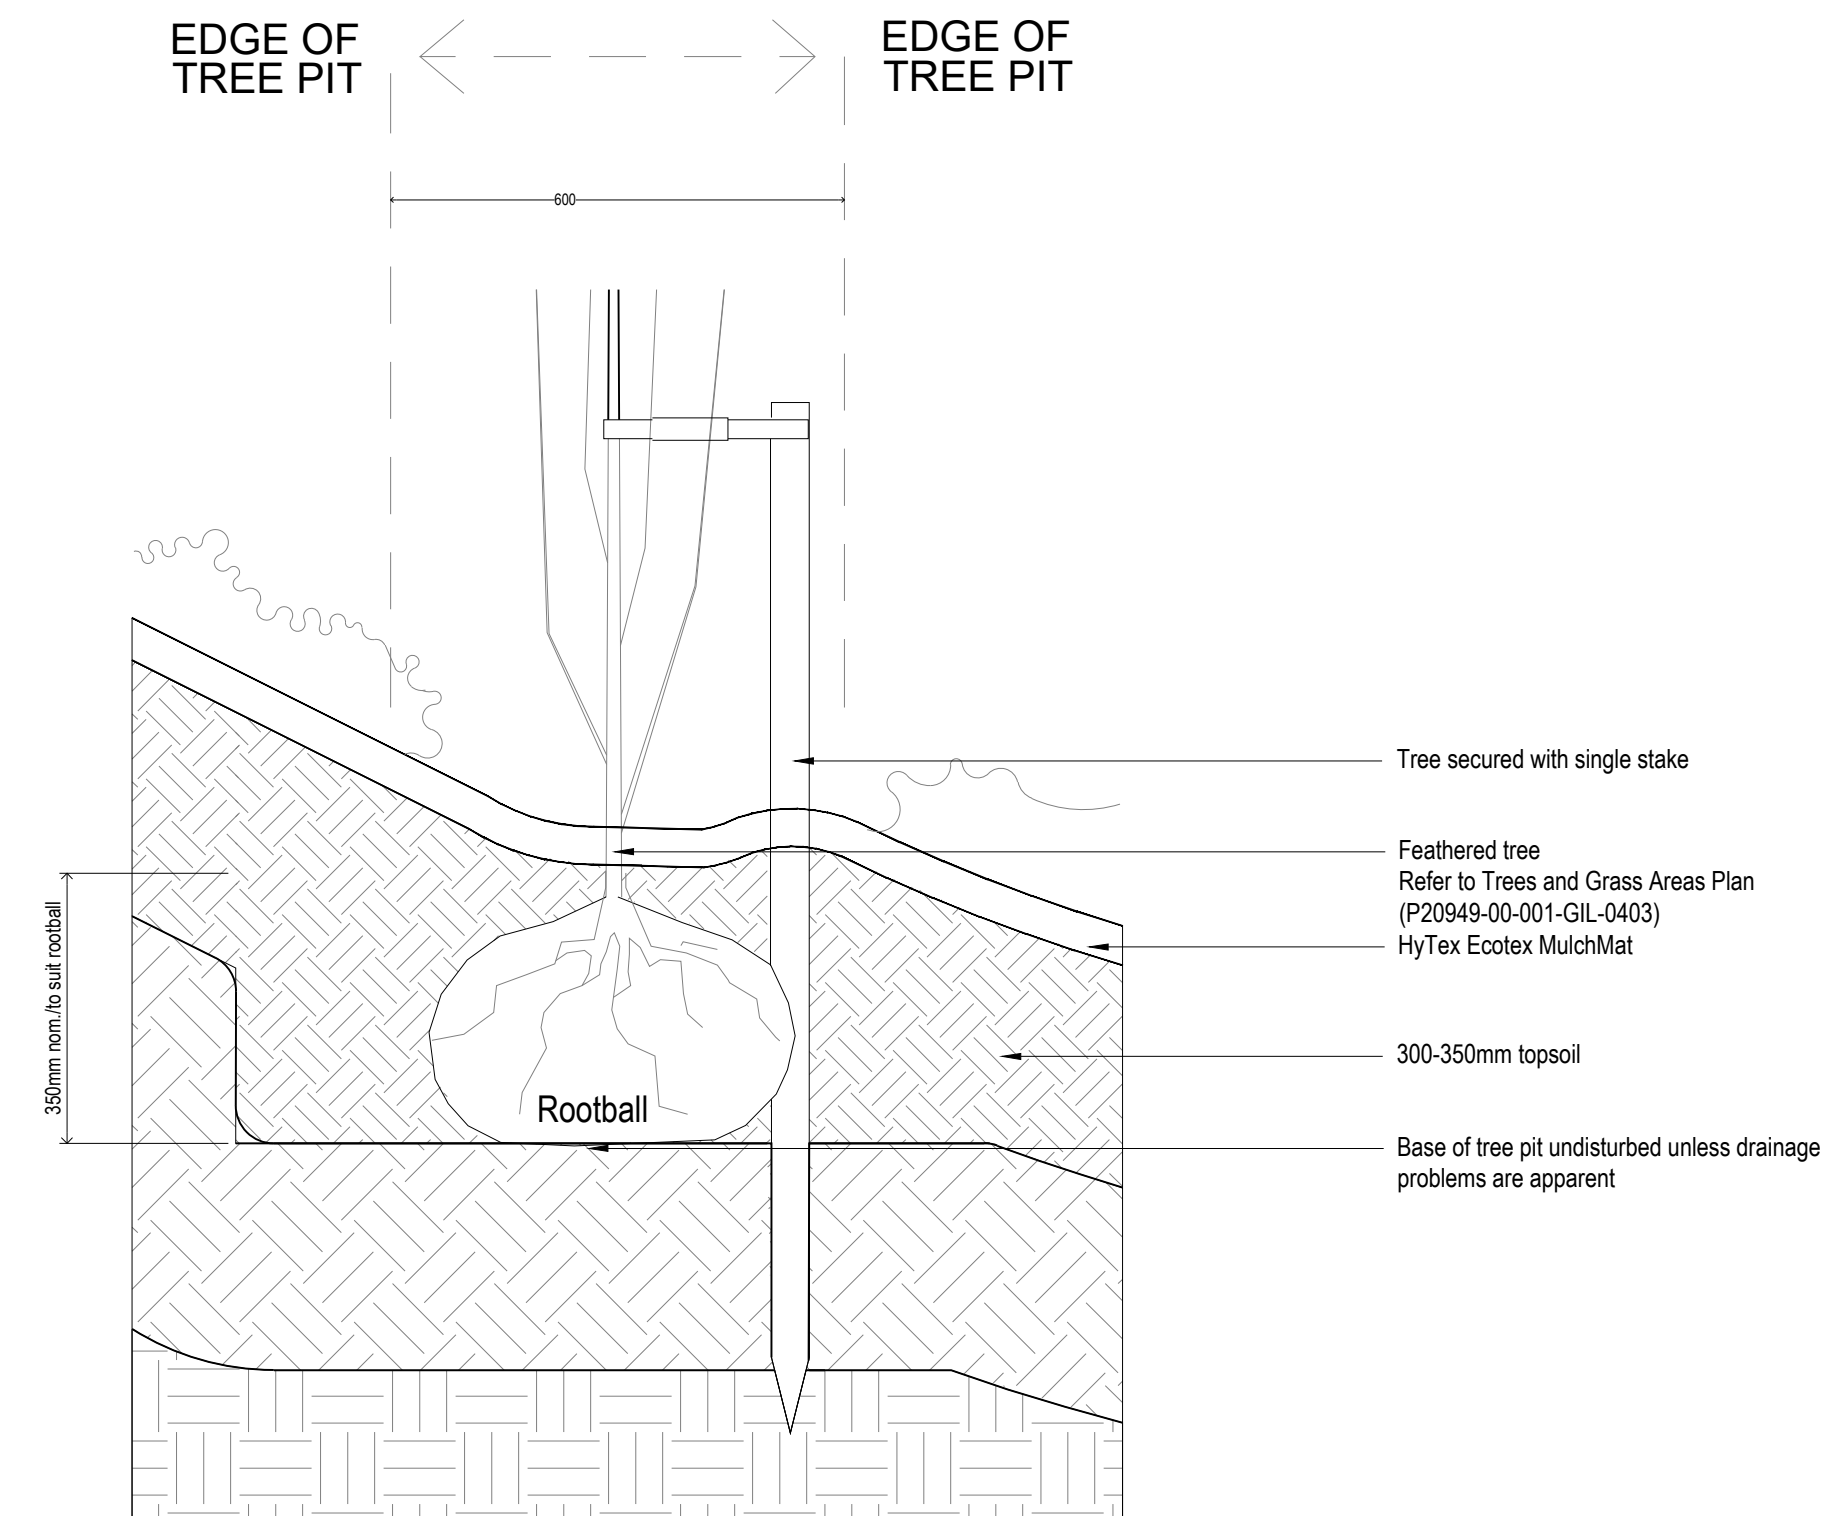
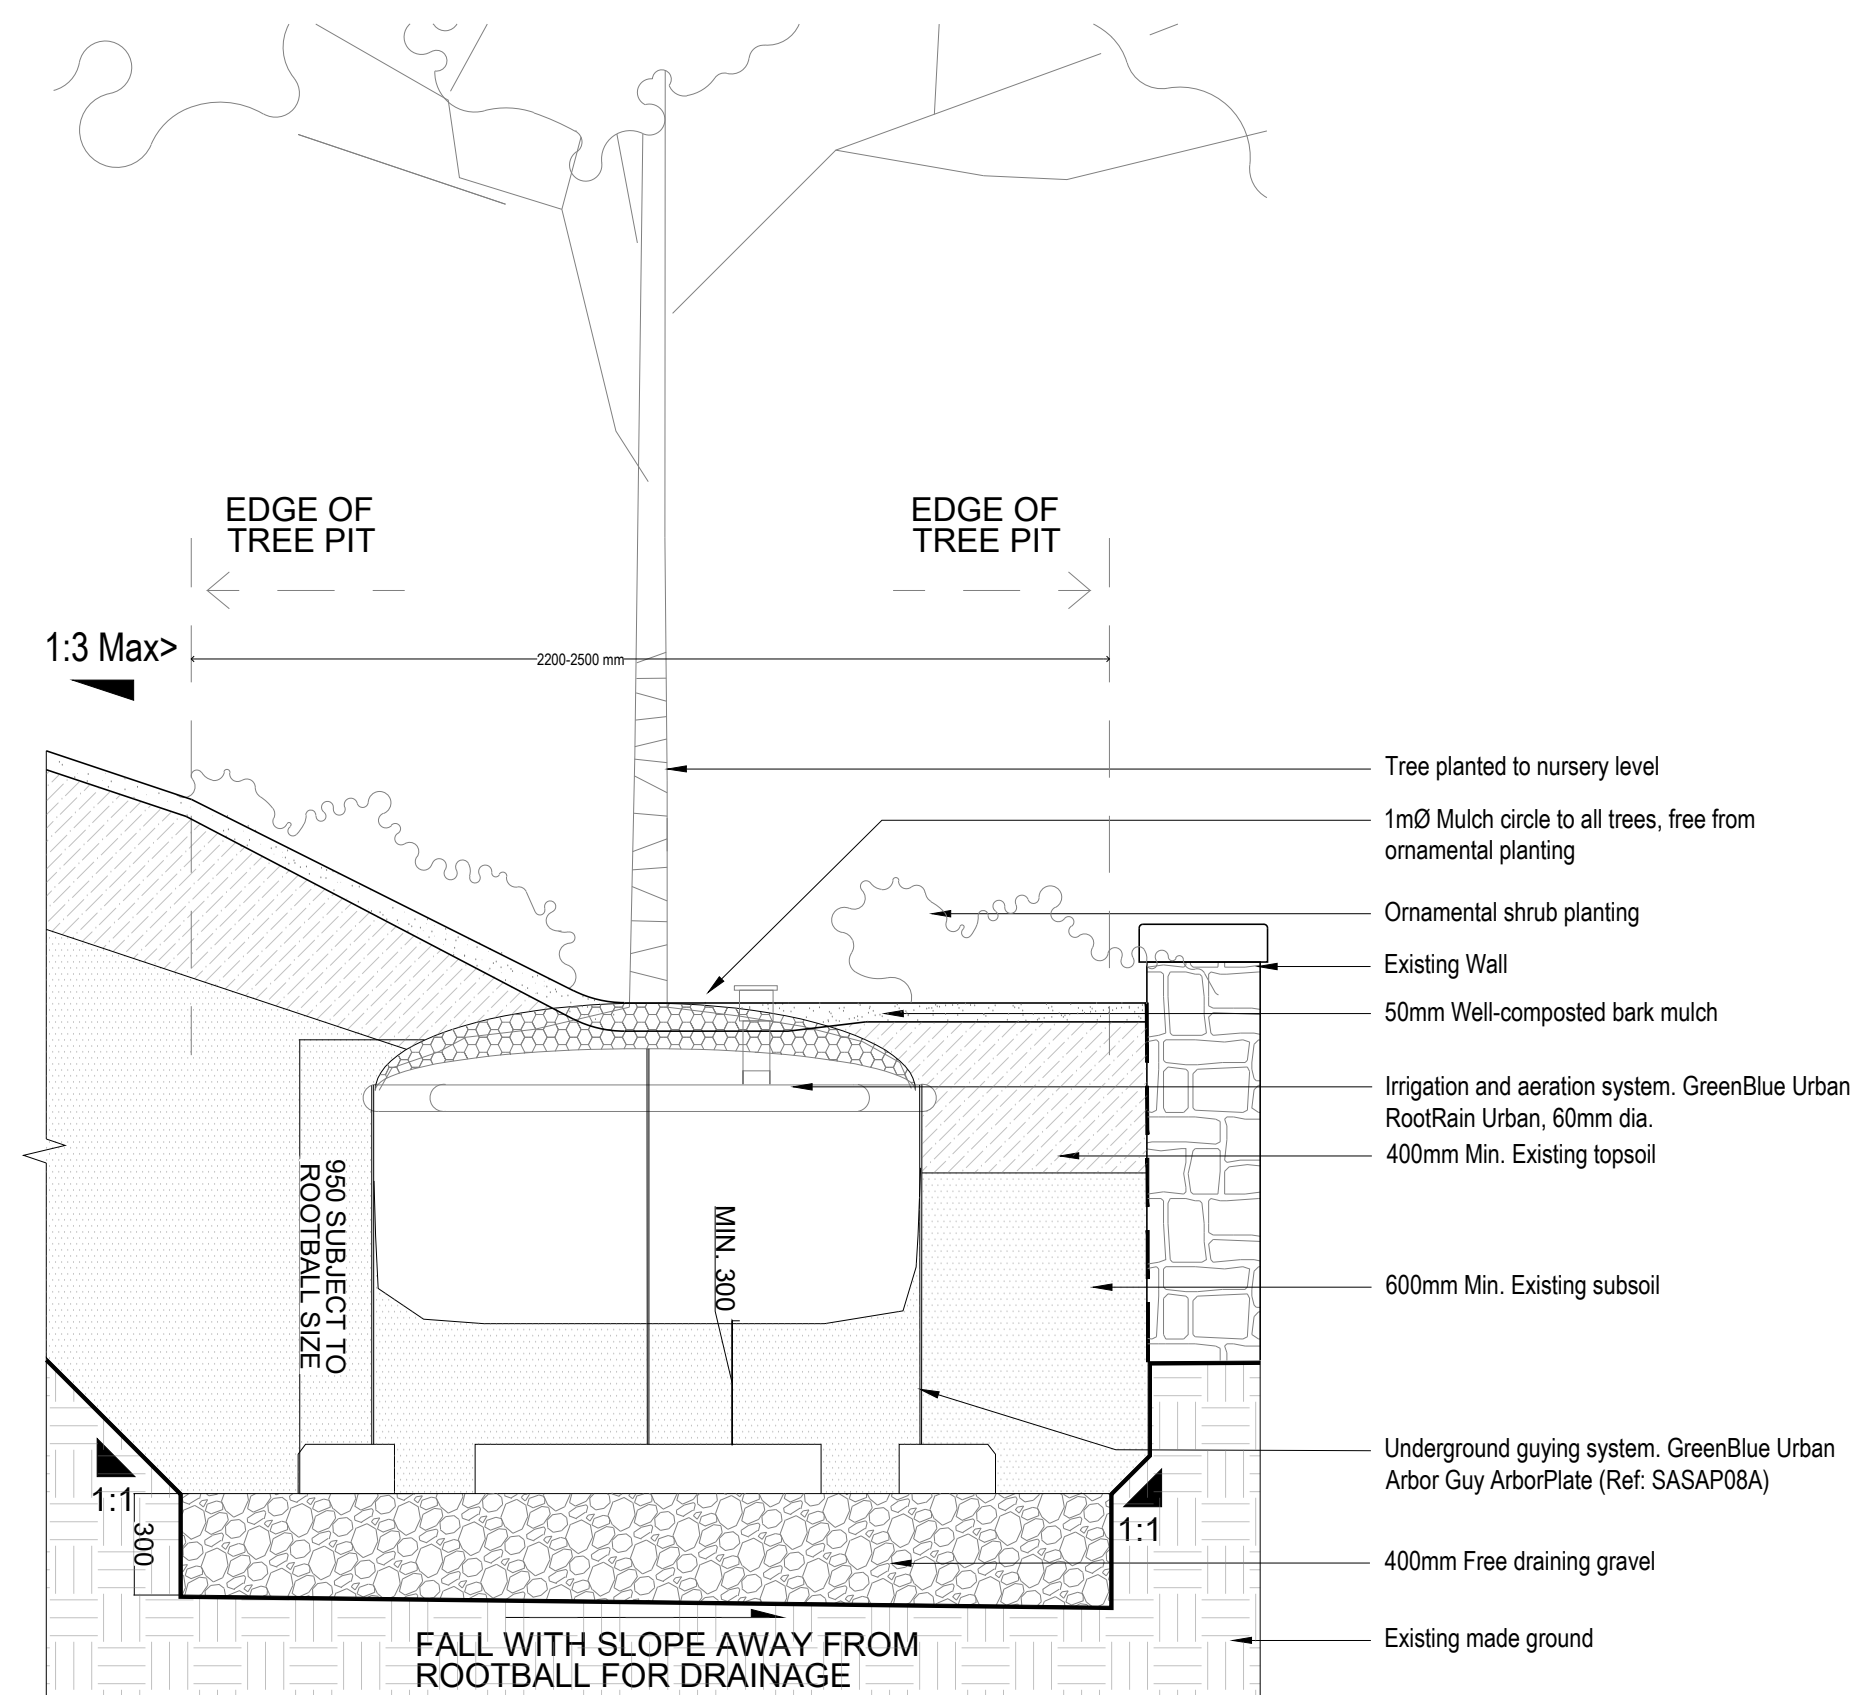


[illegible]

Notes

- 1.0 Do not scale from drawing, use figured dimensions only
1.1 All dimensions to be checked onsite
1.2 This drawing to be read in conjunction with all other
Gillespies drawings and specifications

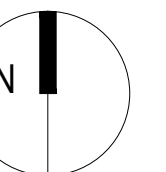

Broadfield Park Slopes

Tree Planting Details

TENDER	Drawing status	Scale	Drawn
	As shown @ A1		AH
	Date	Checked	STo
	17.09.2024		
	Drawing number	Revision	
P20948-00-001-GIL-0411		T00	



 Client
 Rochdale Development Agency

GILLESPIES