


190 Spotland Road
Rochdale
SKETCH PROPOSAL

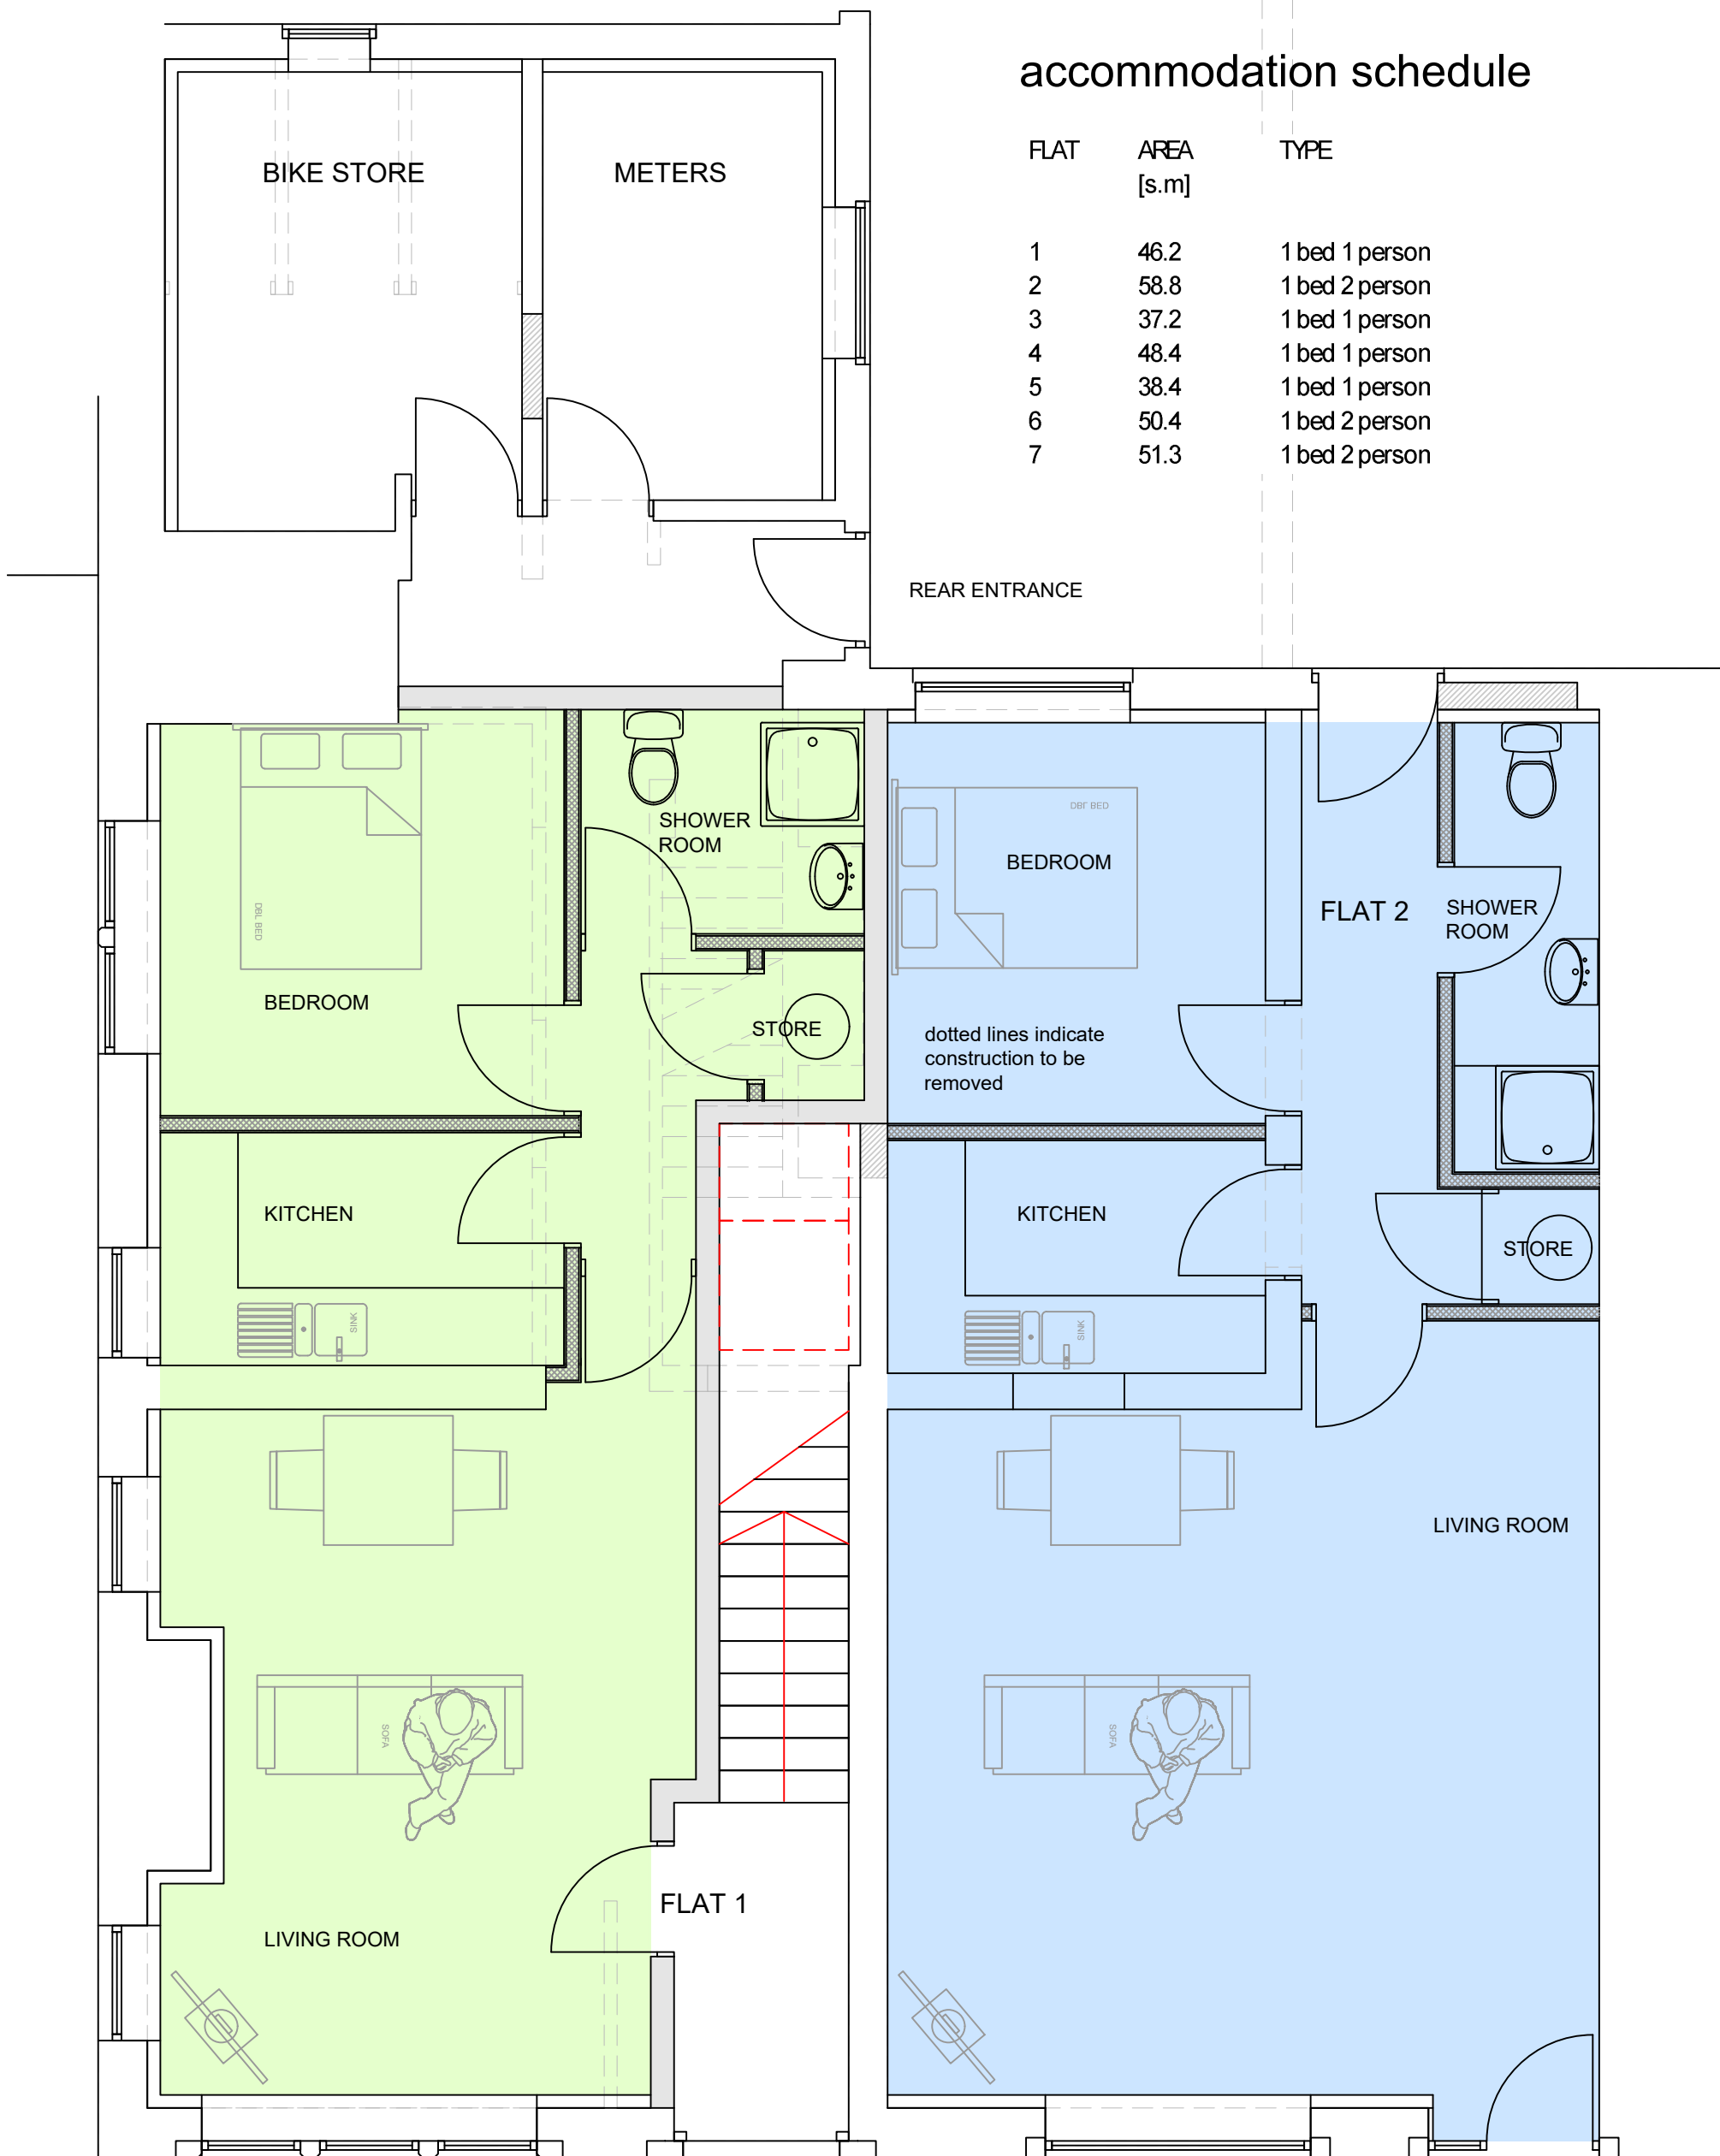

PROPOSED GF PLAN

scale 1 - 50

date: Oct 2024

scale: as noted@A3

dwg. nr: M443-sk-01