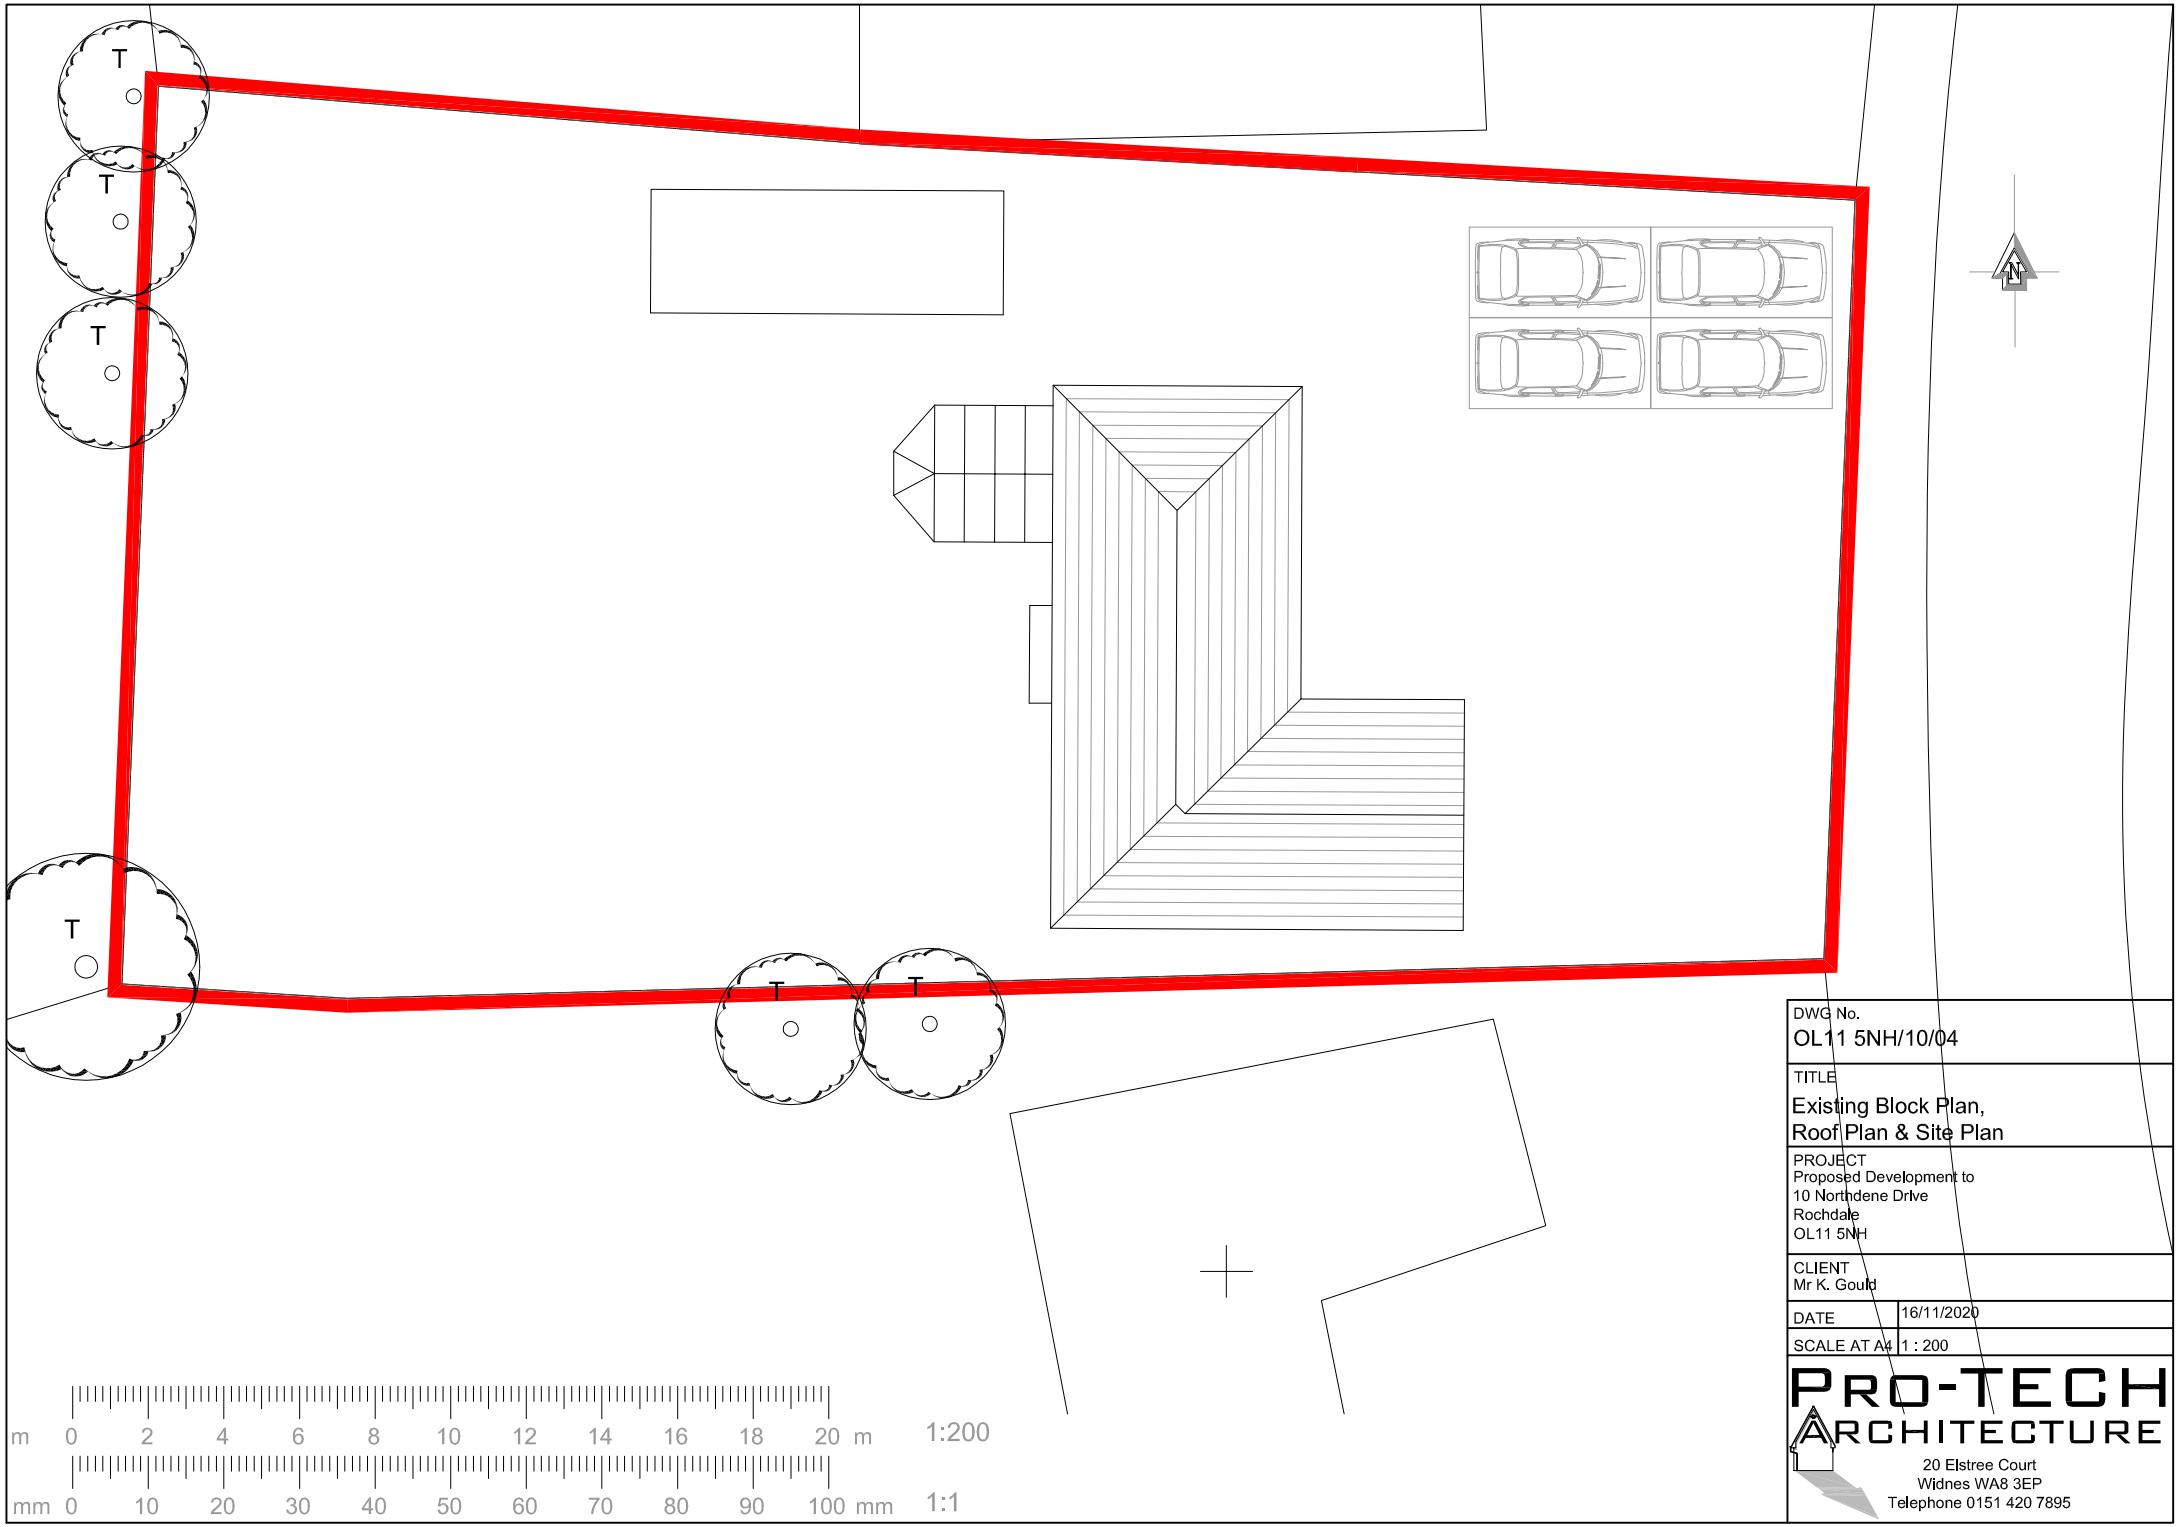

DWG No.
OL11 5NH/10/04

TITLE
Existing Block Plan,
Roof Plan & Site Plan

PROJECT
Proposed Development to
10 Northdene Drive
Rochdale
OL11 5NH

CLIENT
Mr K. Gould

DATE 16/11/2020

SCALE AT A4 1 : 200

PRO-TECH ARCHITECTURE
20 Elstree Court
Widnes WA8 3EP
Telephone 0151 420 7895