

EXISTING ELEVATIONS - 86, 90, 92, 94, 98, 104 CLOVER HALL CRESCENT



PROPOSED ELEVATIONS - 86, 90, 92, 94, 98, 104 CLOVER HALL CRESCENT



01 Existing and Proposed Elevations  
16 Scale 1:100 @ A1

EXISTING ELEVATIONS - 112, 114, 120, 122, 124, 126, 128, 130, 136, 138 CLOVER HALL CRESCENT




PROPOSED ELEVATIONS - 112, 114, 120, 122, 124, 126, 128, 130, 136, 138 CLOVER HALL CRESCENT



General Notes  
01: Dimensions must not be scaled from this drawing. If in doubt, please ask.  
02: All dimensions are in millimetres unless noted otherwise.  
03: All dimensions should be verified on site before proceeding with the work.  
04: TADW Architects shall be verified in writing of any discrepancies.  
05: © TADW Limited (UK) 2015

Legend

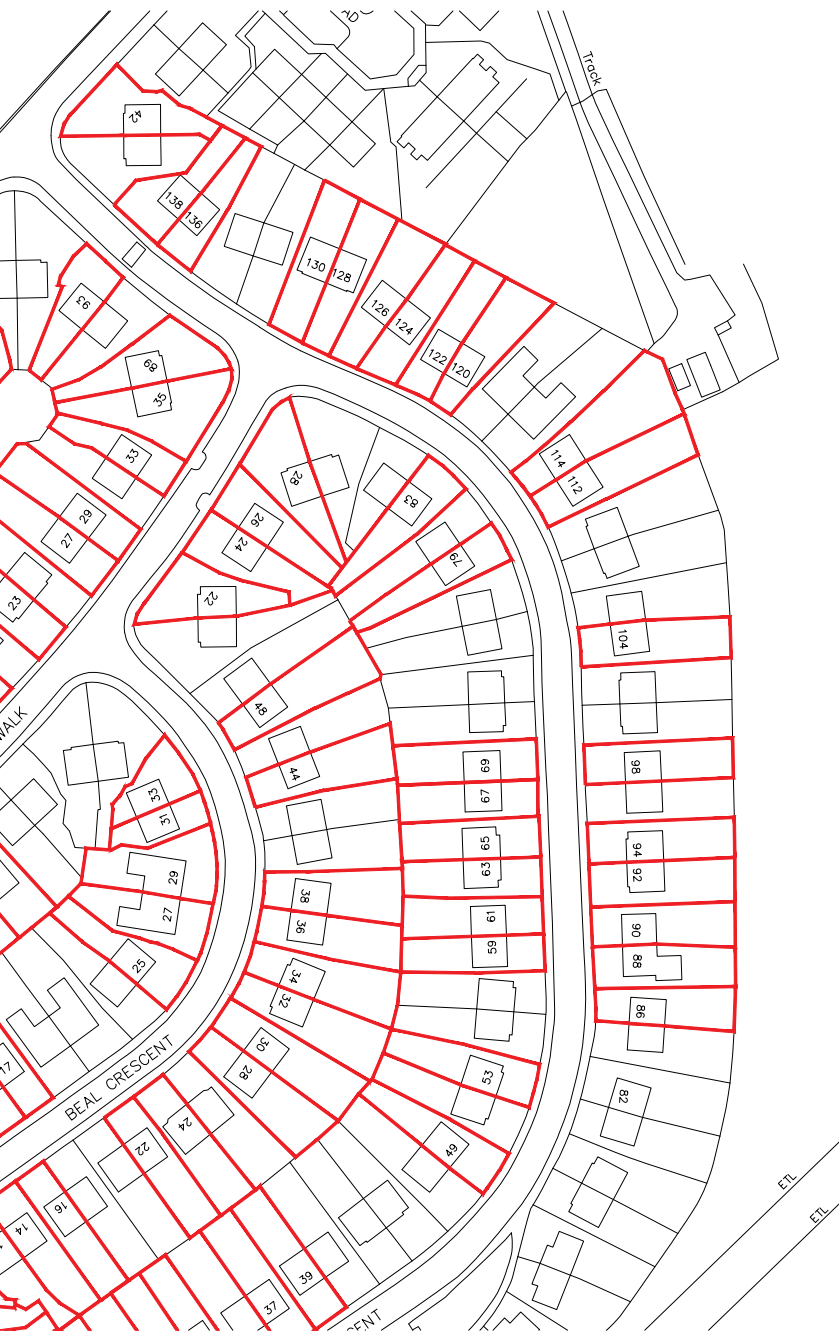

02 Location Plan  
16 Scale 1:1500 @ A1

|       |                       |          |       |         |
|-------|-----------------------|----------|-------|---------|
| P3    | 88 Clover Hall added  | 11.12.23 | MH    | BB      |
| P2    | House type refs added | 10.11.23 | MH    | BB      |
| P1    | Issued for comment    | 6.11.23  | MH    | BB      |
| Issue | Description           | Date     | Drawn | Checked |

Drawing Status  
P - Planning | T - Tender | C - Construction | R - As Record

For Approval

tadw architects

Six St. Petersgate Stockport Cheshire SK1 1HD  
Ph 0161 477 6158 Fx 0161 480 8342 mail@tadw.co.uk www.tadw.co.uk

Client Rochdale Boroughwide Housing

Job Clover Hall Crescent Estate  
Porch Renewal Works

Title Clover Hall Crescent  
Existing and Proposed 4 of 4

Scale 1:100 @ A1

Note - Prints from PDF files may not be to scale, check accuracy against scale



Job Number 231336  
Drawing Number 16  
Issue P3