

Ref No: 6331/005

Rev B
26/06/24



1 Existing 3D View



1 Proposed 3D View




2 Proposed 3D View



3 Proposed 3D View




2 Existing 3D View

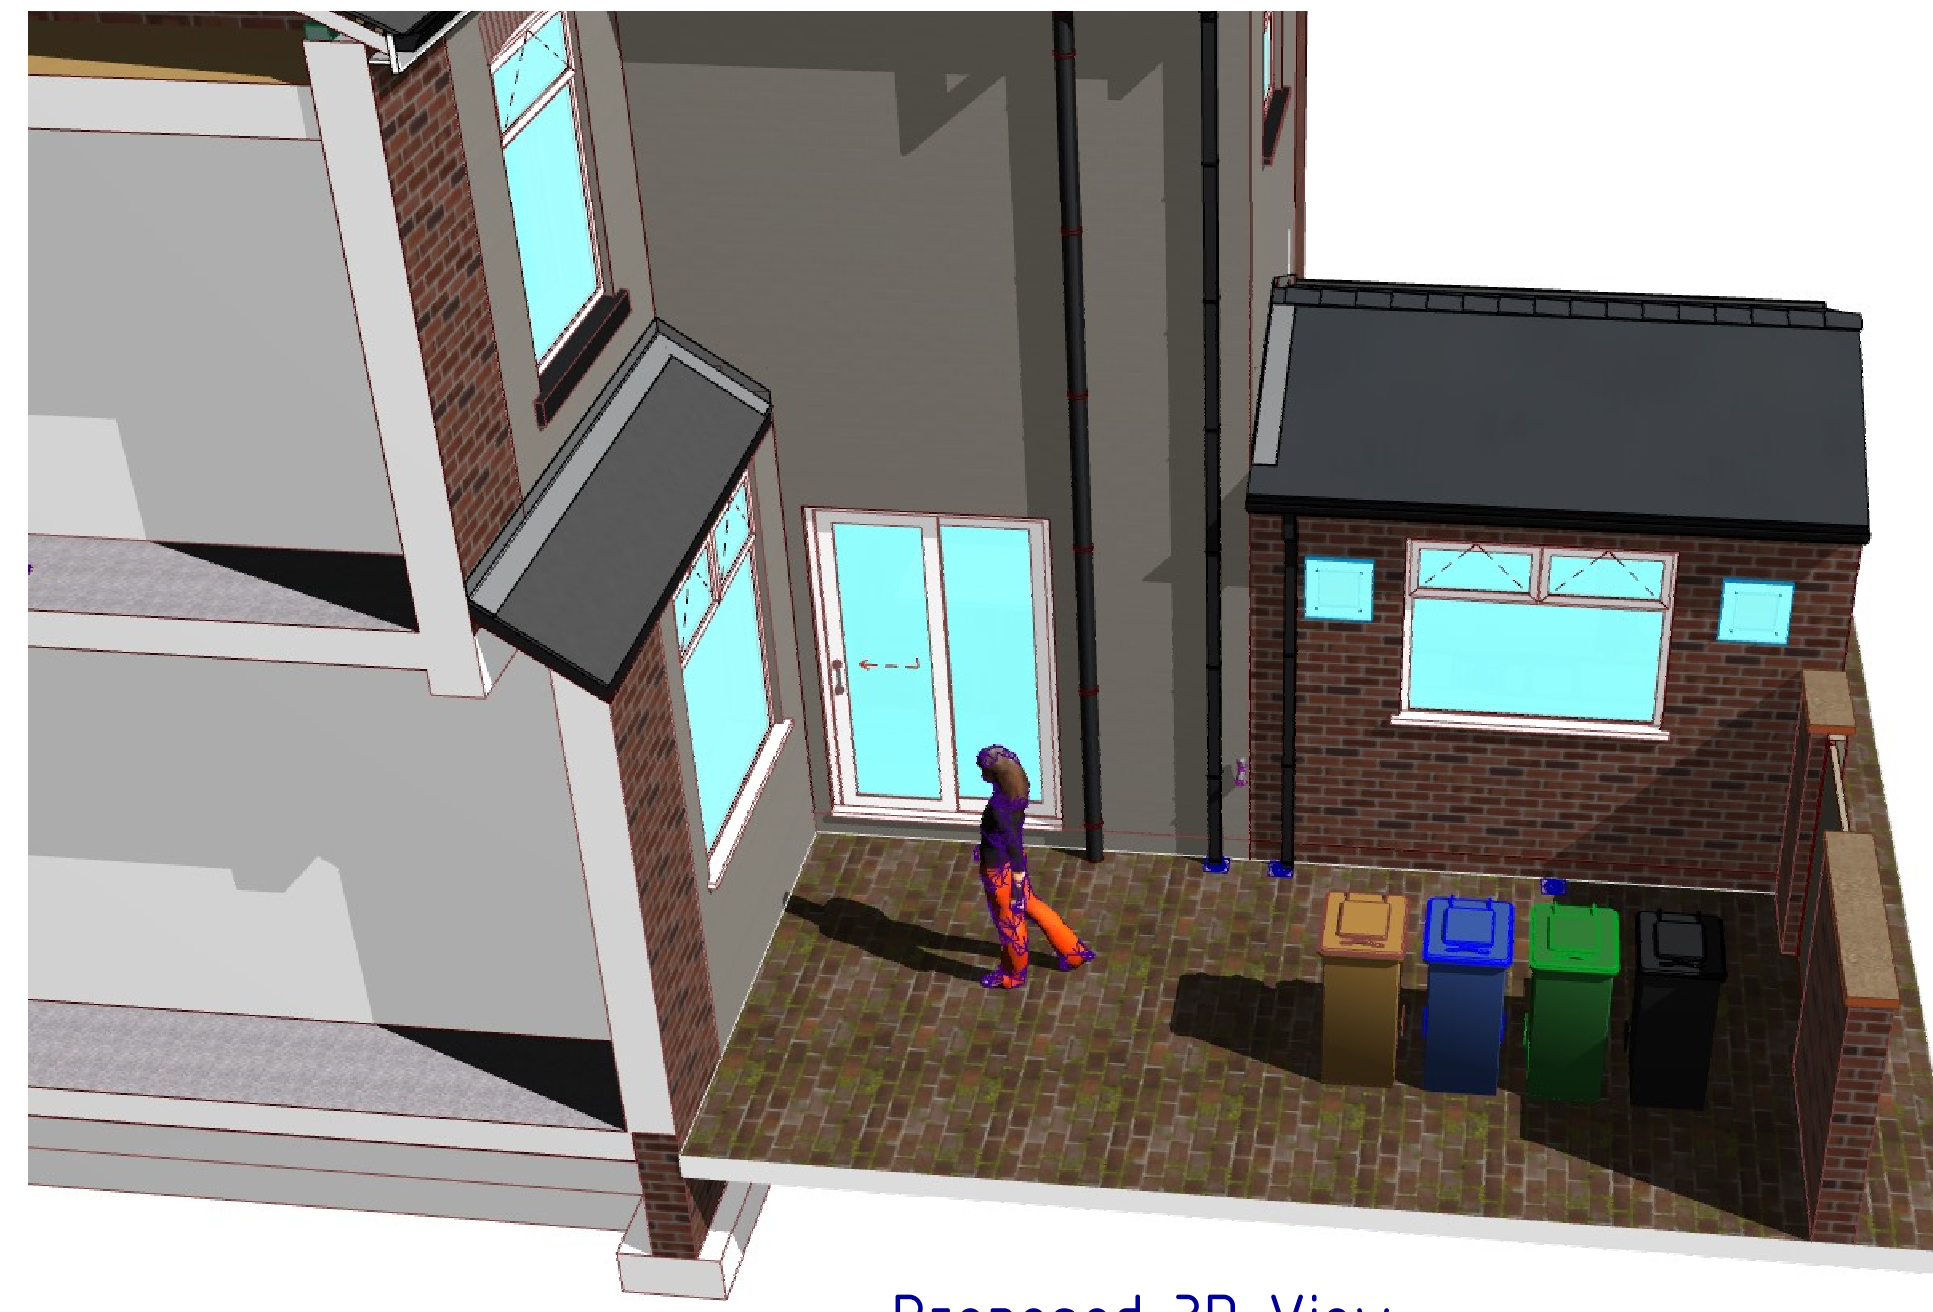

4 Proposed 3D View




5 Proposed 3D View

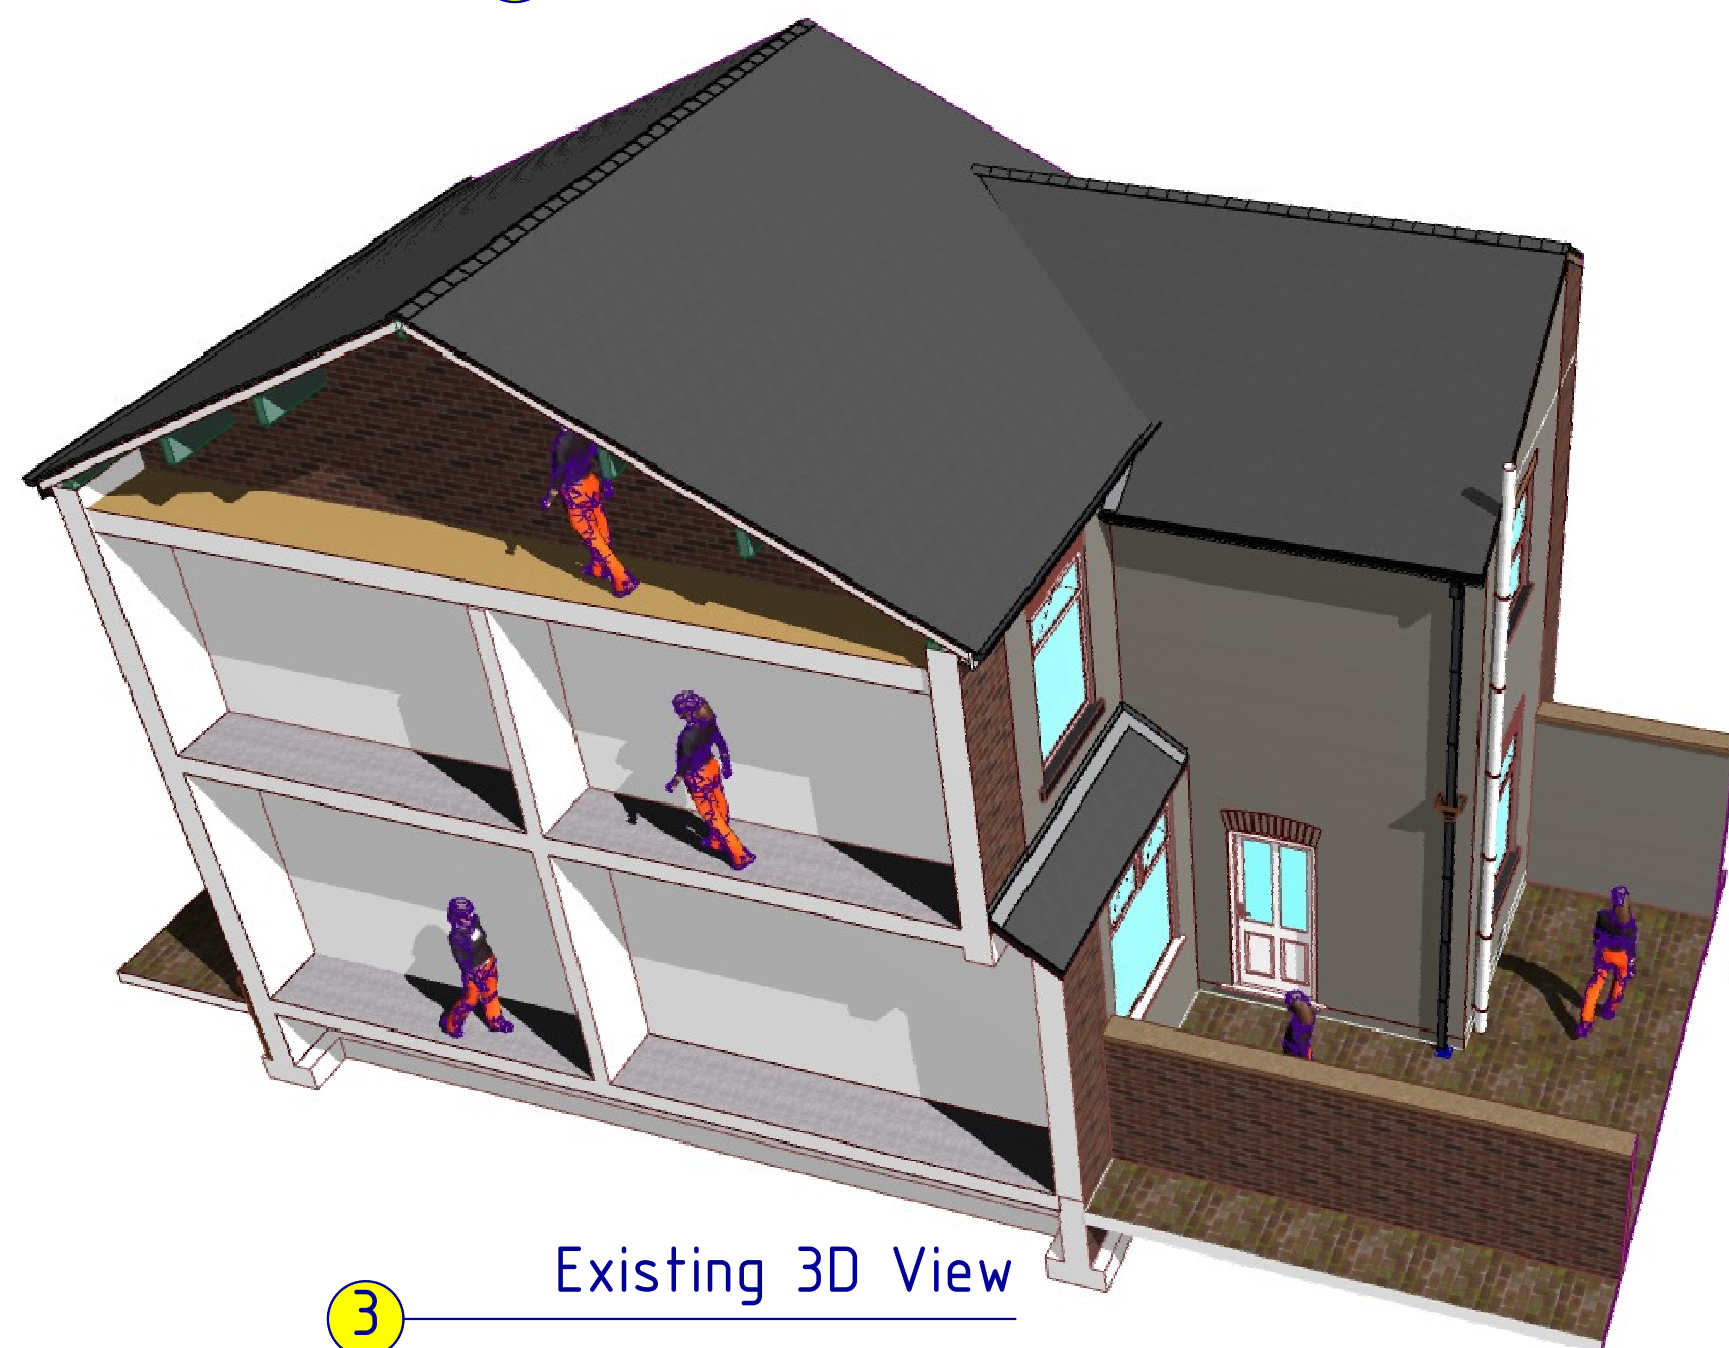


3 Existing 3D View



6 Proposed 3D View

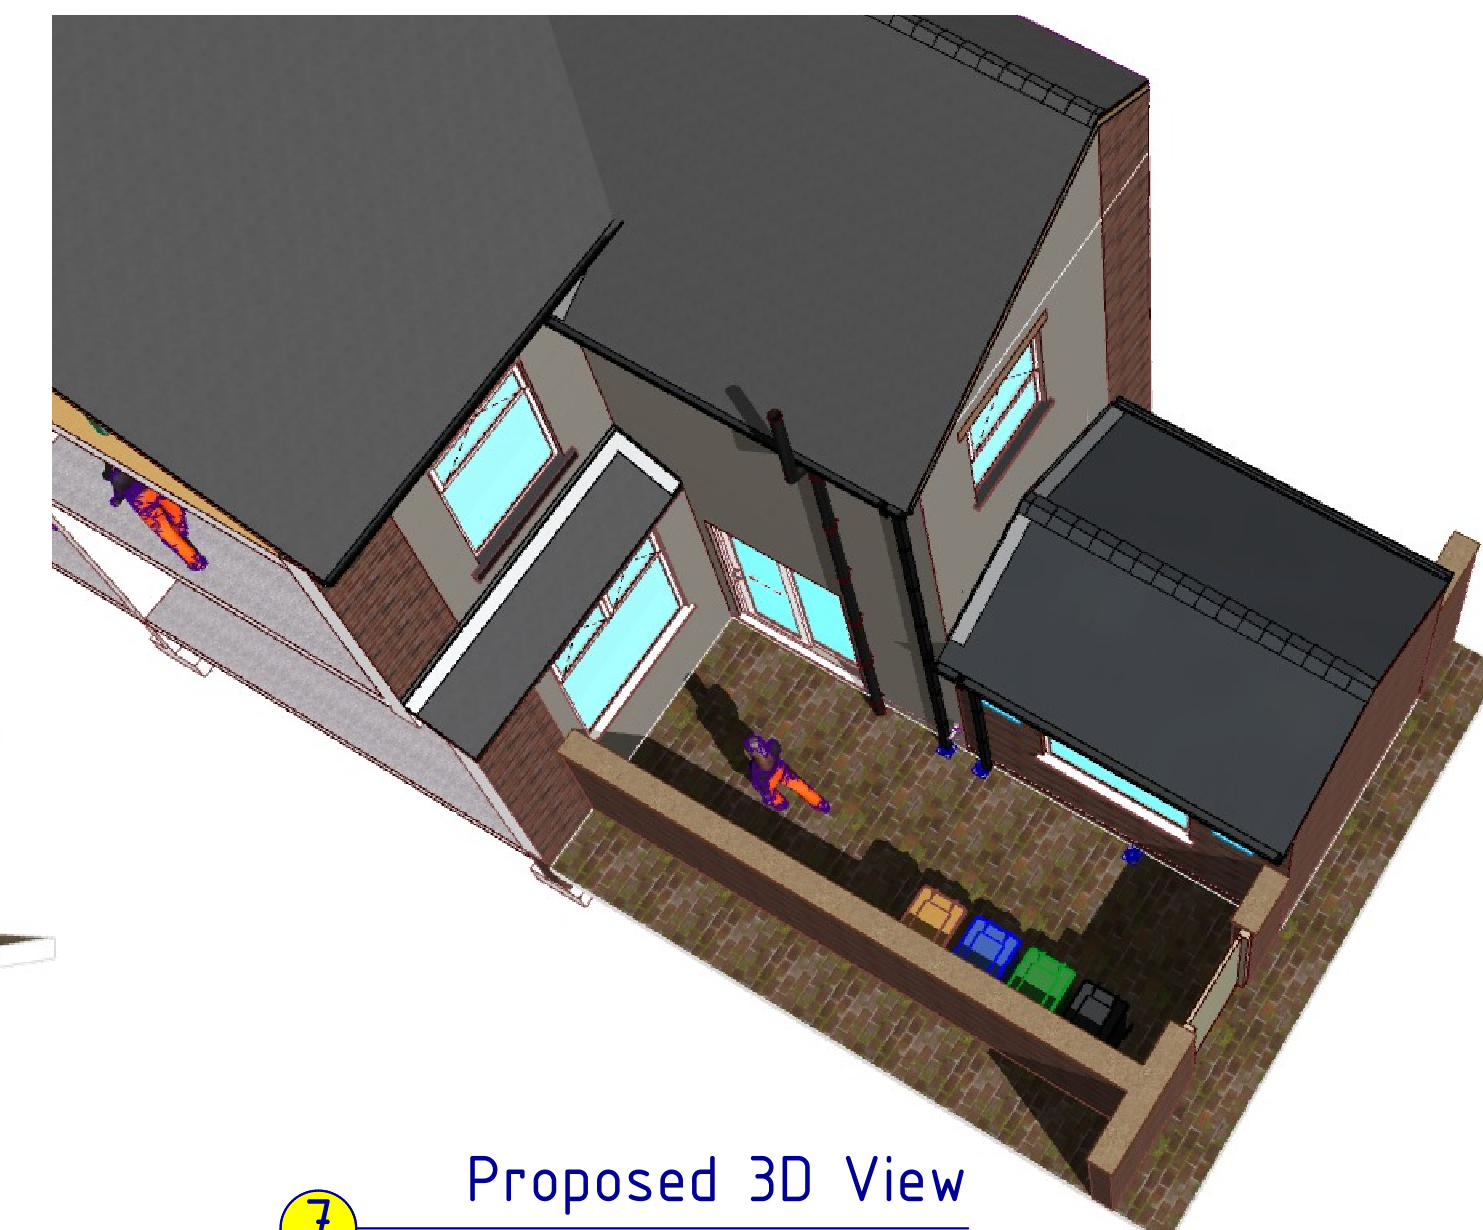

7 Proposed 3D View

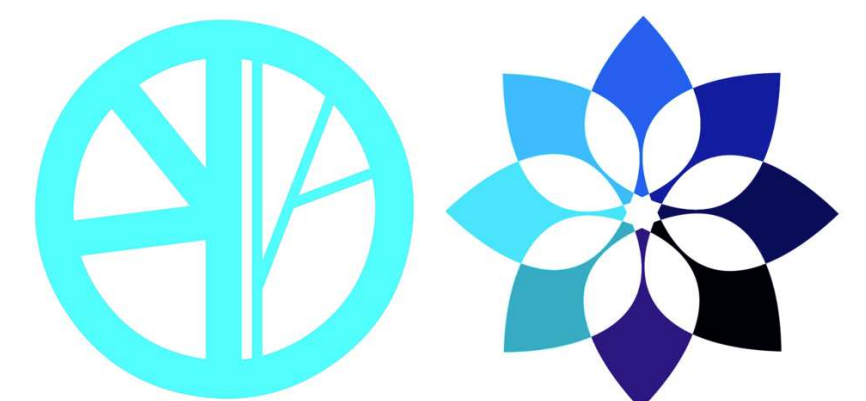

Blueprint CAD Ltd

3 Ridgeway Lowton Warrington WA3 2qL
07973 420 114 bpc12@blueyonder.co.uk

CLIENT: Mr P Klinicki
32 Sadler Street
Middleton, Manchester,
M24 5UJ.
THE CONSTRUCTION OF A
SINGLE STOREY AT THE
REAR OF THE EXISTING
DWELLING HOUSE +
INTERNAL & EXTERNAL
ALTERATIONS.