




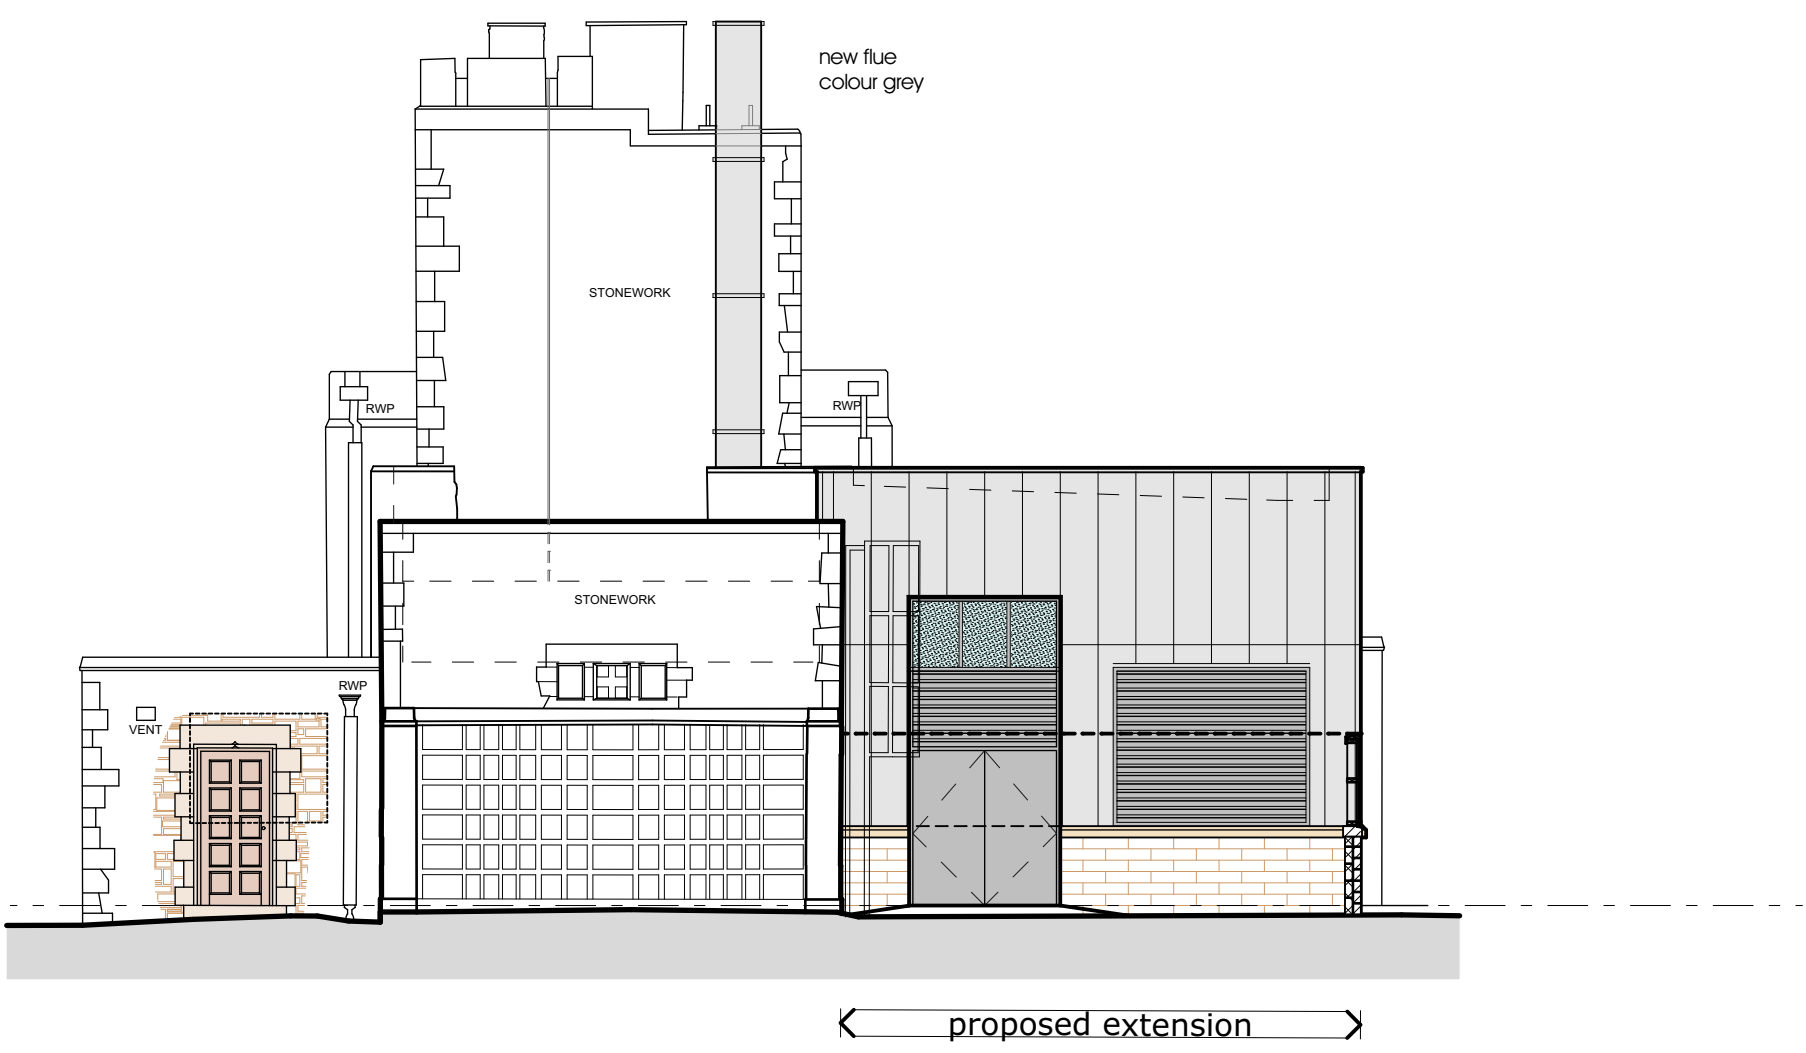


east

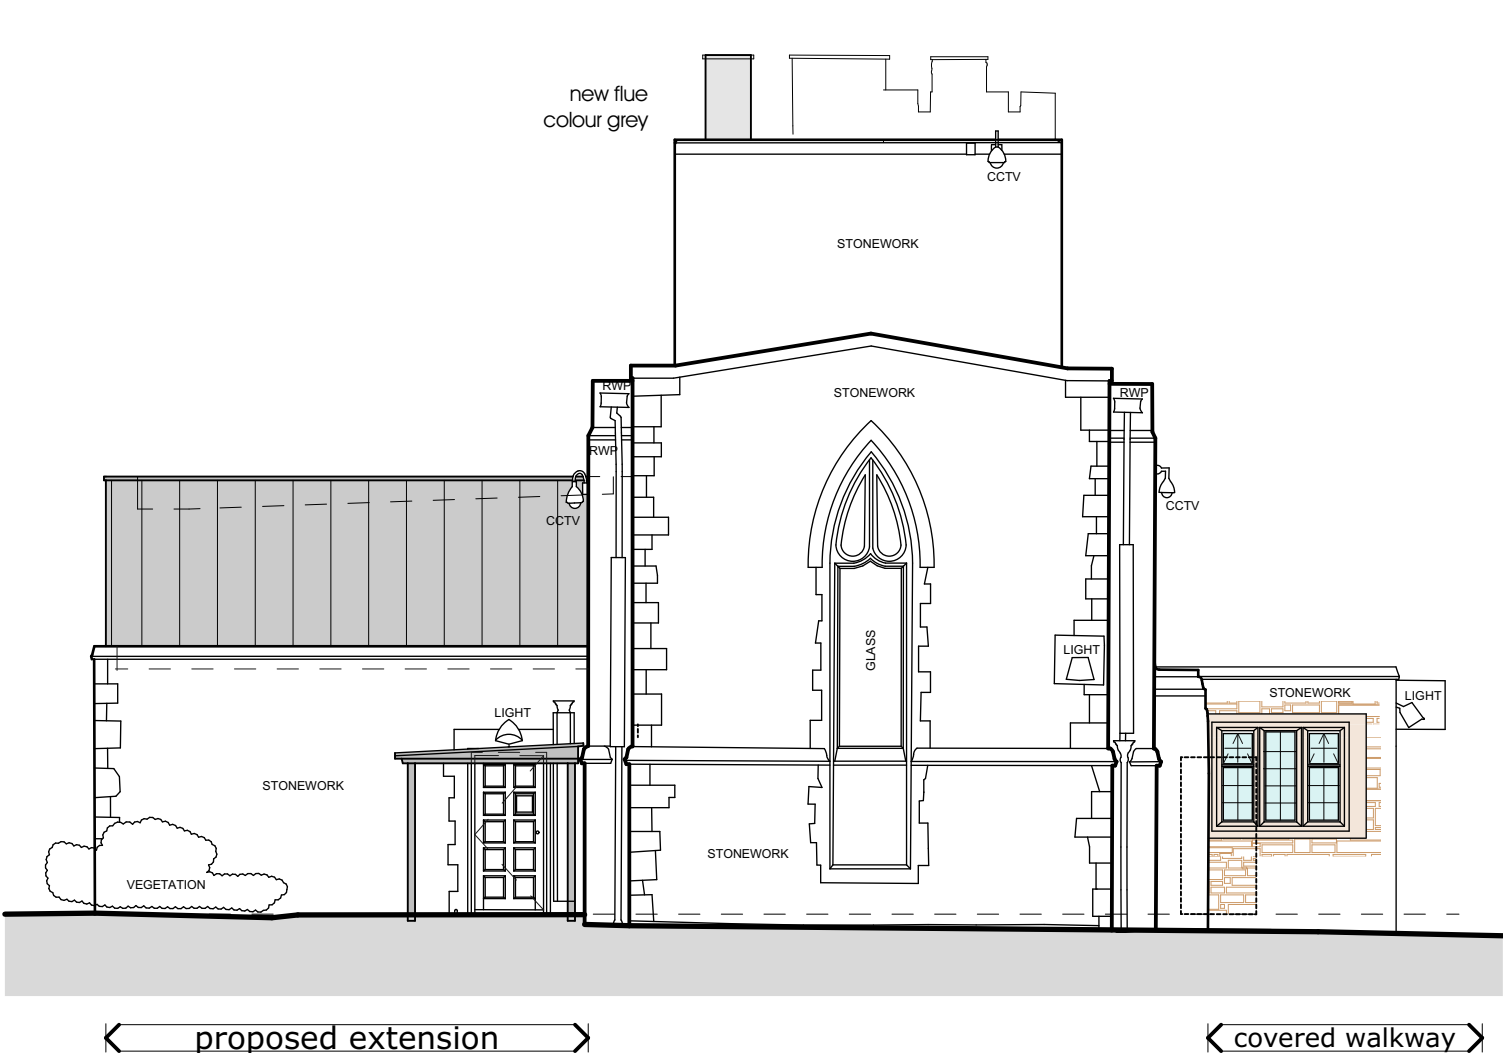


west

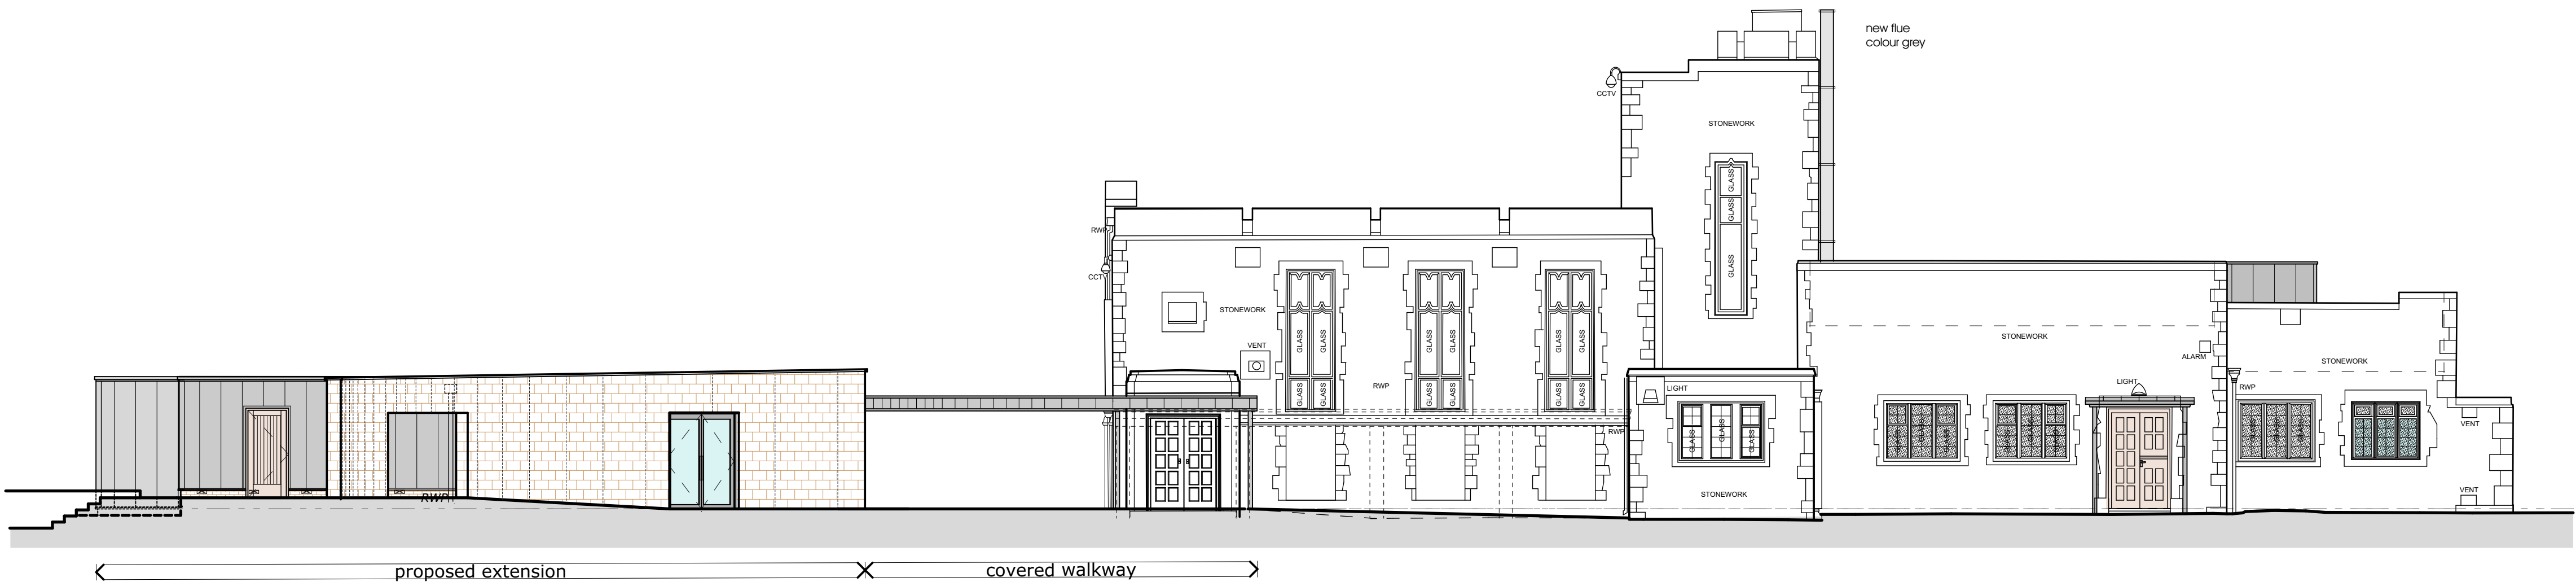

south

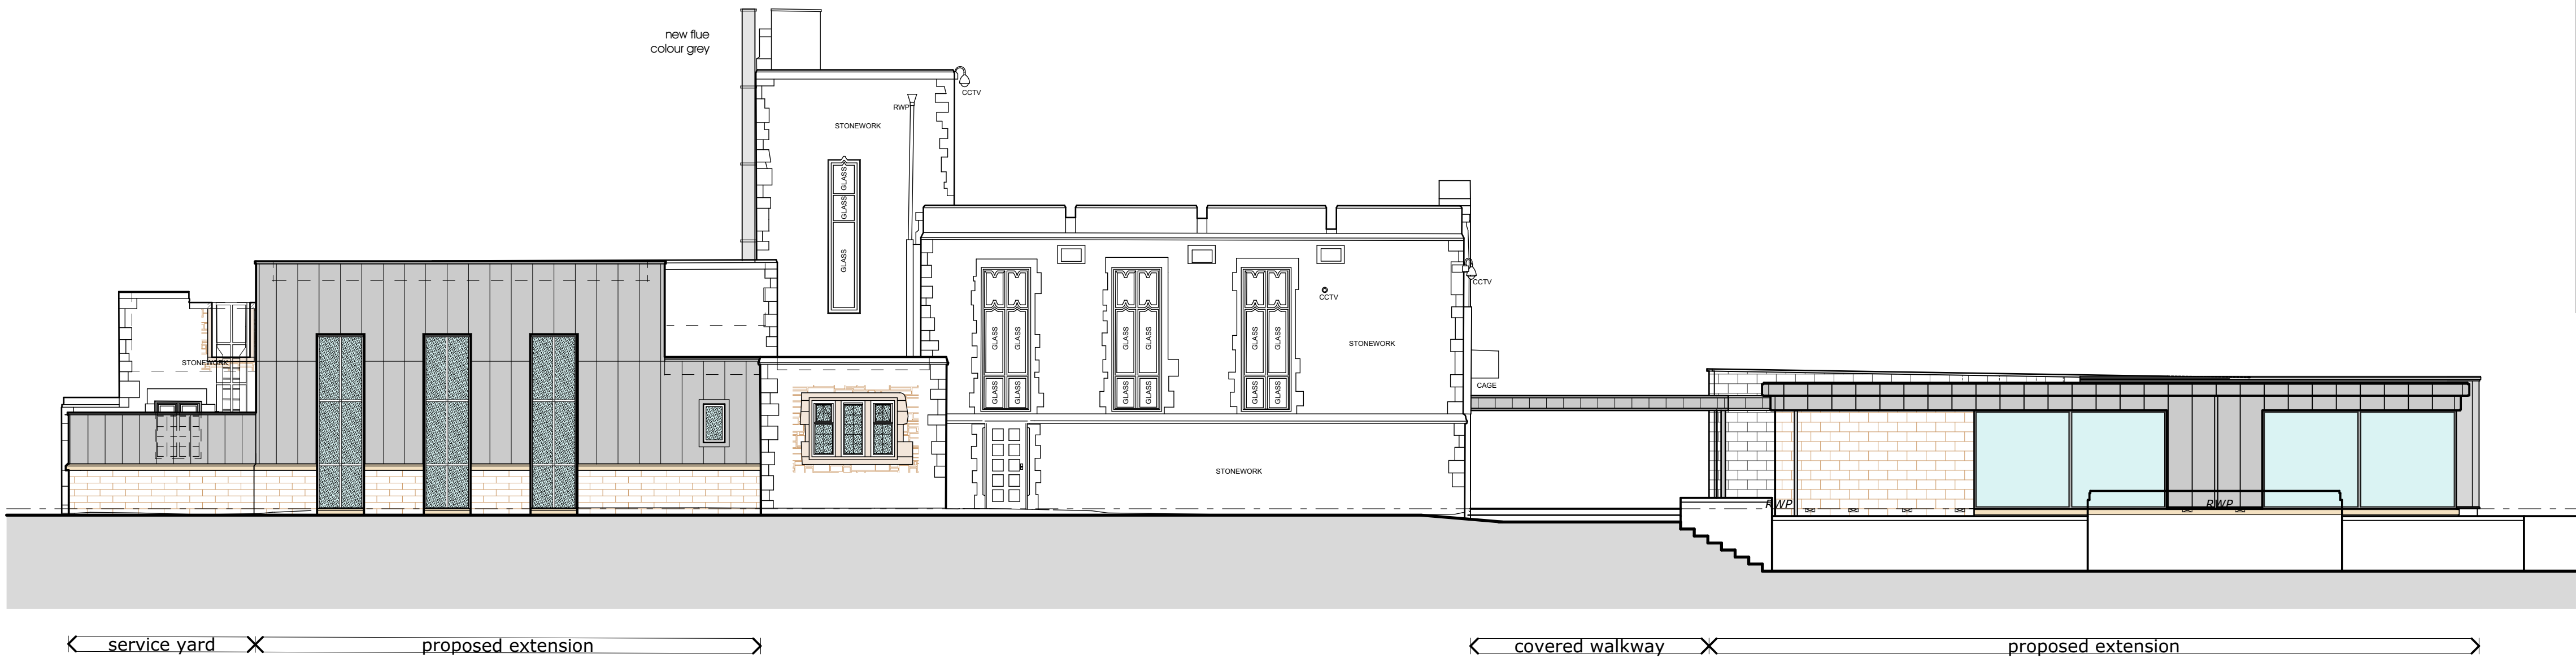

north

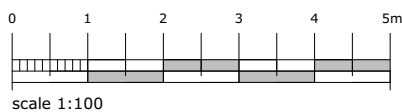

issue:
A: original issue
B: 29.06.20: canopy sides removed, windows amended
C: 07.07.20: window fenestration amended, metal cladding added to waiting room
D :
E : 22.03.23 : aws : external flue added



precedent images

campbelldriverpartnership
architects

client: rochdale borough council

project: extension and refurbishment

rochdale crematorium, rochdale

sheet: proposed elevations

job no:	20.115	dwg no:	010	E
---------	--------	---------	-----	---

scale:	1:100 @ A1	capricorn park
date:	04.06.20	blackwater road
drawn:	dp	blackburn bb1 5qr
		t: 01254 297700
		e: design@cdpartnership.co.uk