




1 Elevation 01 - Front

1:100

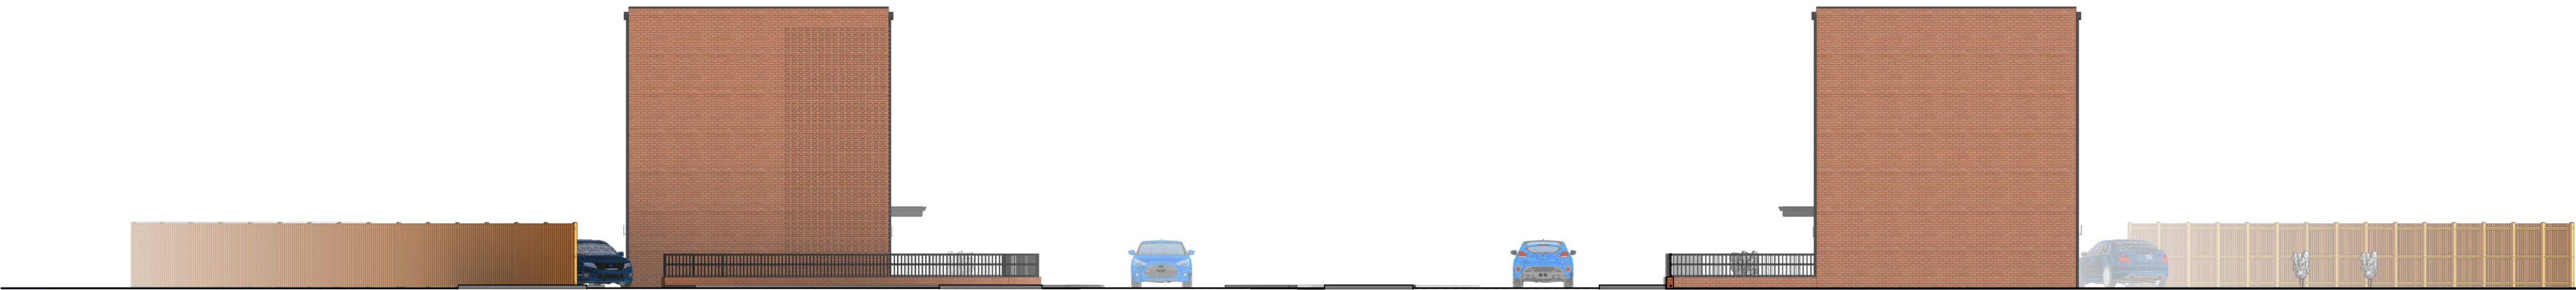

2 Elevation 02 - RSide

1:100


4 Elevation 04 - LSide

1:100



3 Elevation 03 - Rear

1:100

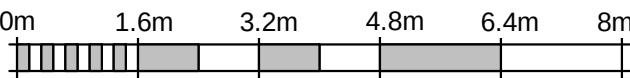

REV	DATE	REVISION NOTE	BY	CHECK

Client Information
SMOPCT Development



Wilsons House, Wilsons Park, Monsall
Road, Manchester, M40 9WN
T: +44 (0)16 06 62 4708
E: info@tilarchitecture.com
W: www.tilarchitecture.com

3 Plots of 1Nos. 3bed Semidetached House and 1Nos. 3Bed
Detached House with garage
GA Street View

1771_ KAM-TLL-ZZ-XX-DR-A-E(10)01

STATUS |
DRAWN BY | Author

SCALE | 1:100 @ A1
DATE | 01/02/19

REV