



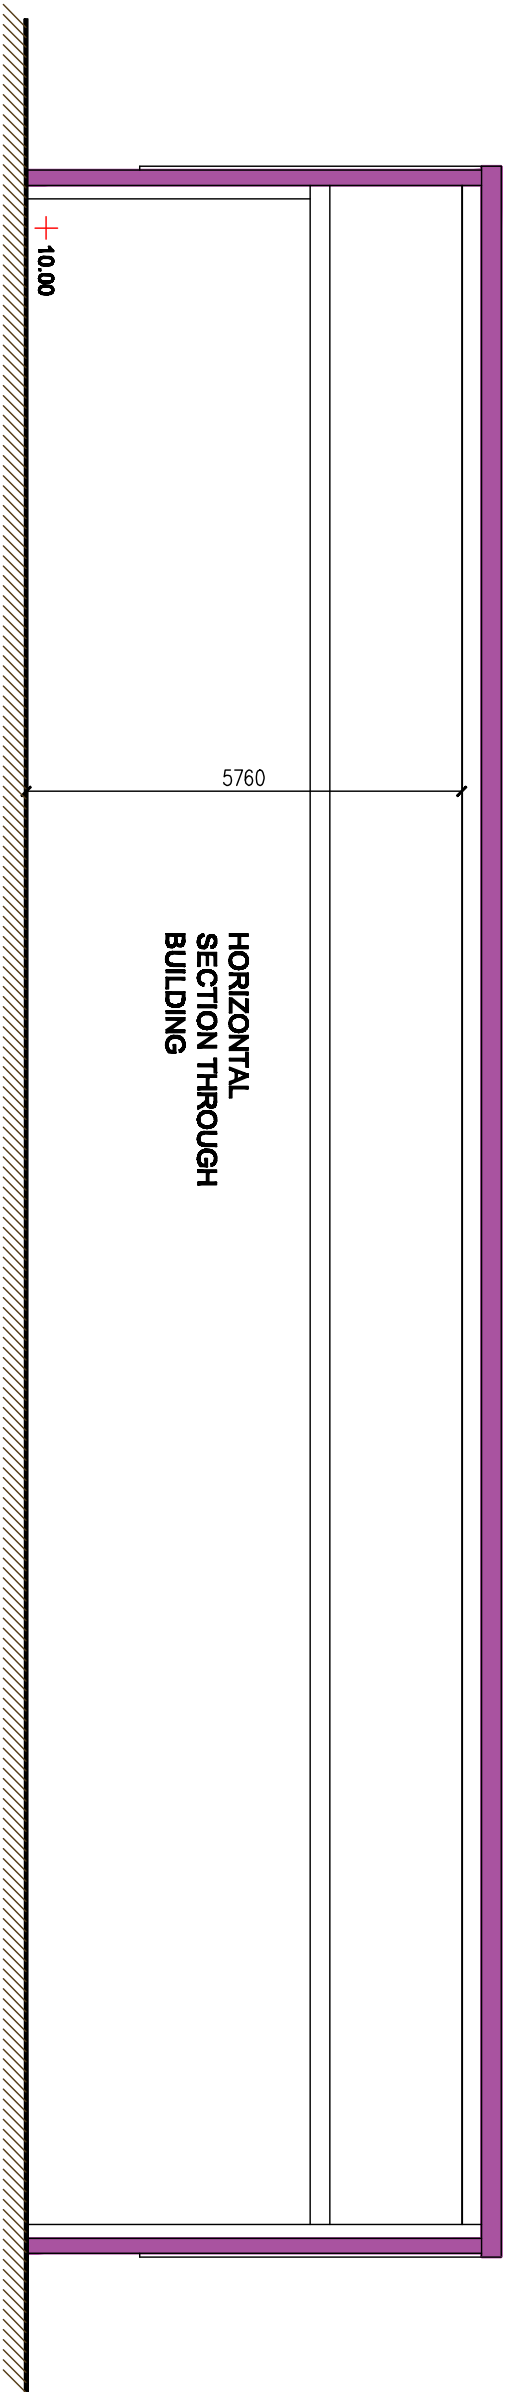

Building Section as Proposed
Scale @ 1 :100

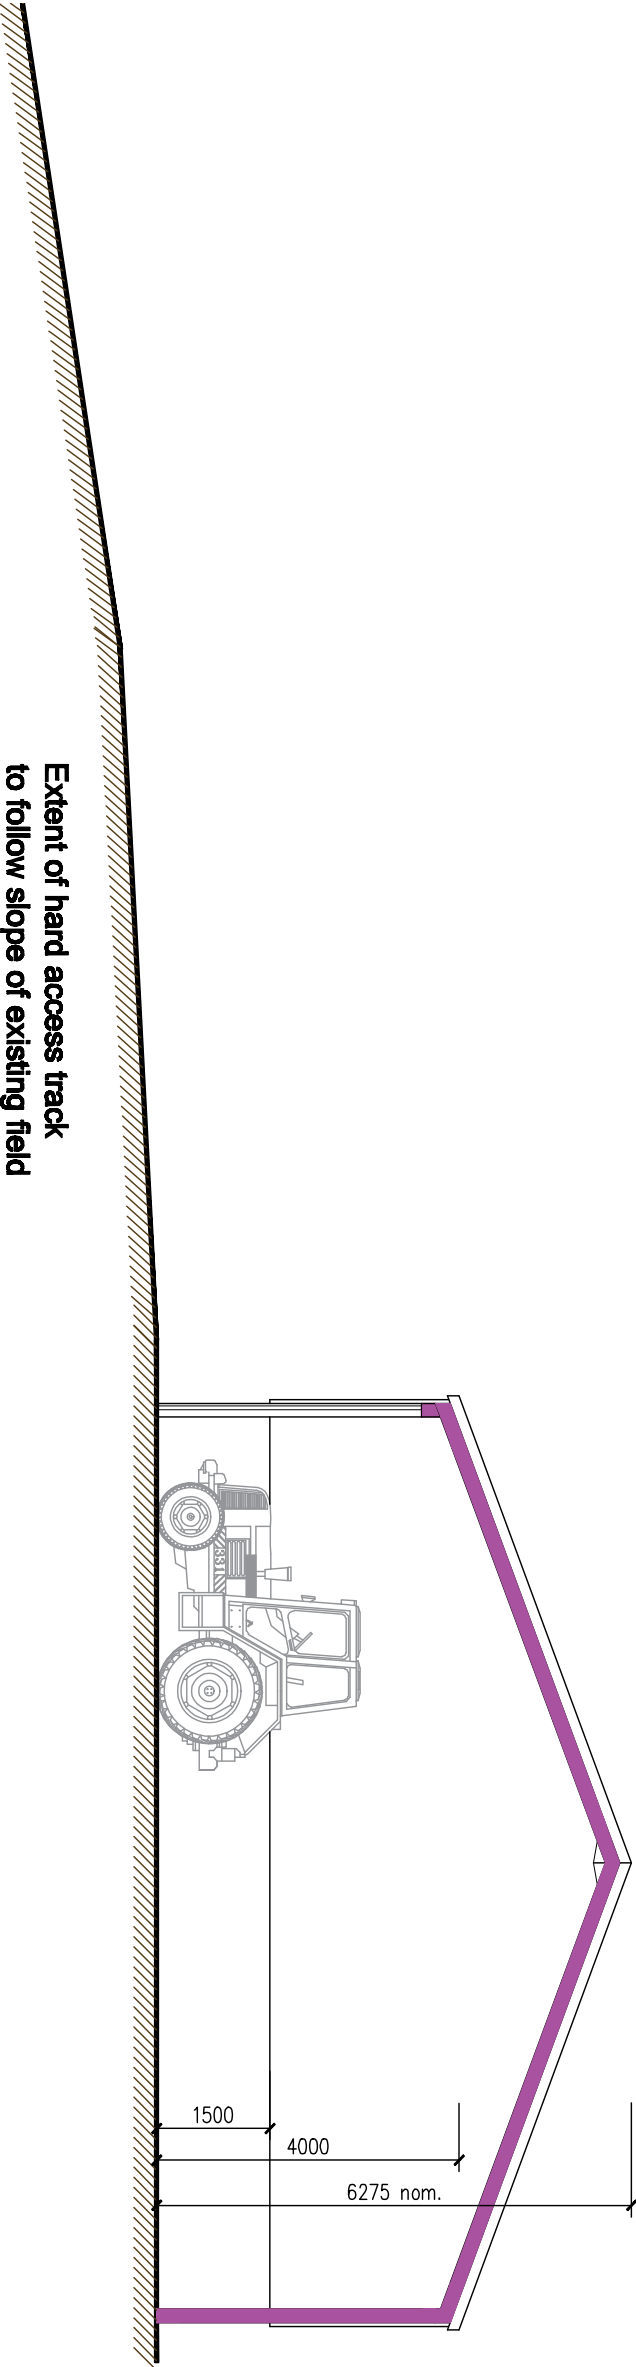

Building Section as Proposed
Scale @ 1 :100

client

Mt M Dawson

project

Proposed agricultural building at land adjacent to hillside outcrop
Sparrow Row, Nordan, Rockdale, Q12 77U

Drawing

Proposed sections

drawing number

2025-001-007

revision

-

date

Drawn By

PLANZ

K Myhill

Scale

1:100 @A3