
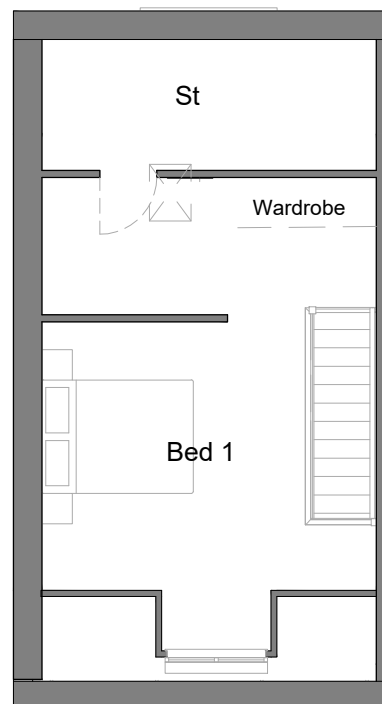
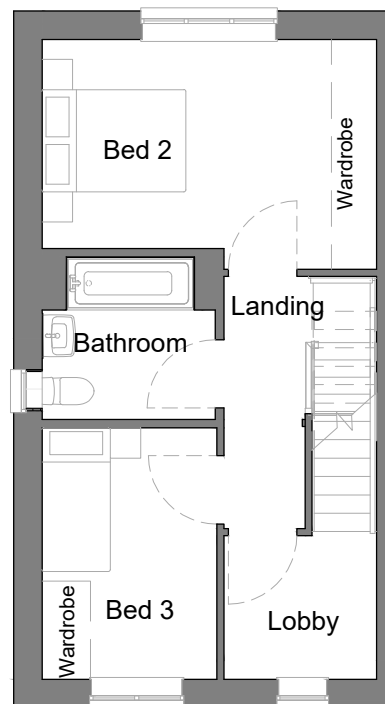
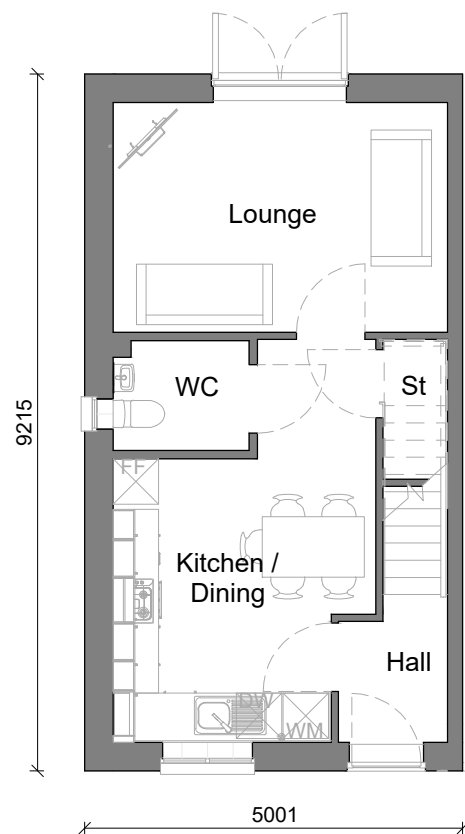


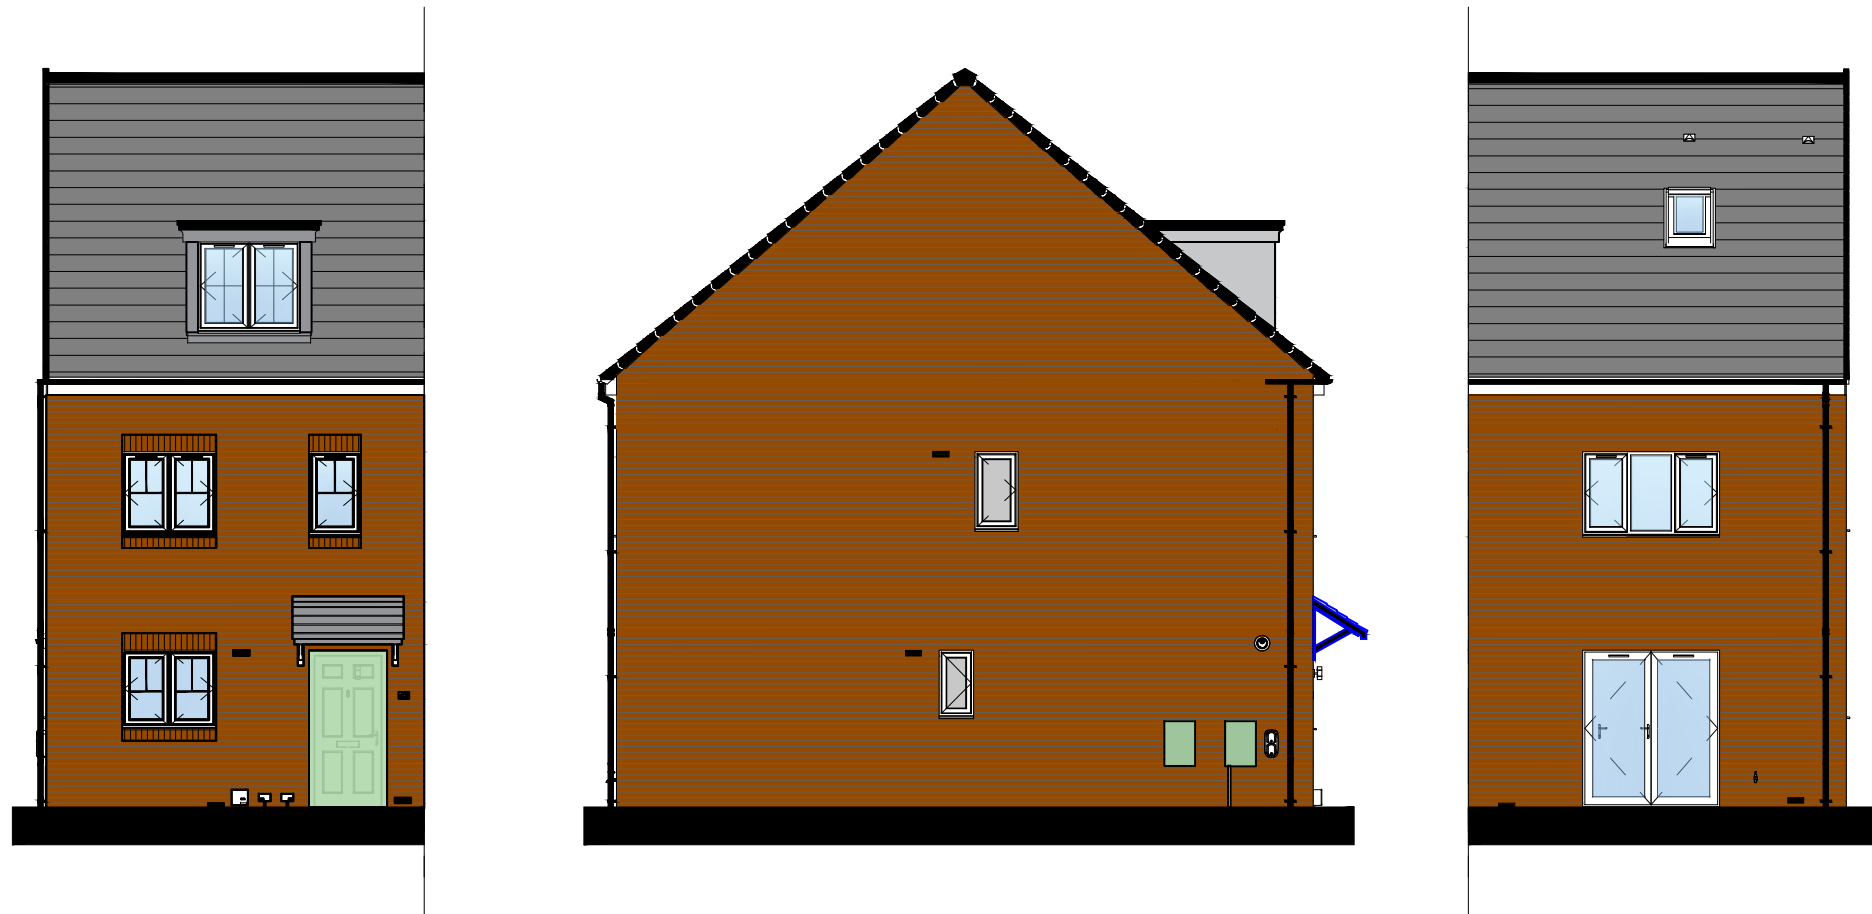

Selset Green Fringe - Plots 2-4

			ARCH CHECK		ENG CHECK	
THE SELSET - PLANNING DRAWING GREEN FRINGE						
			M.C.I. Developments Ltd. 15 Beecham Court, Smithy Brook Road, Wigan, WN3 6PR tel: 08448871467 fax: 08448871468 web: www.mcidevelopments.com email: admin@mcidevelopments.com			
A KEEPMOAT HOMES COMPANY						
TRUB FARM, ROCHDALE						
IG 20.05.24		1:100 @ A3		000		DRAWING NUMBER MCI-000-DR-A-SEL-201
						REV -