


SITE PLAN: 1:250 (dormer section highlighted - 40 cubic meter)
27 Turbary Walk, Milnrow, Rochdale, OL16 4JN

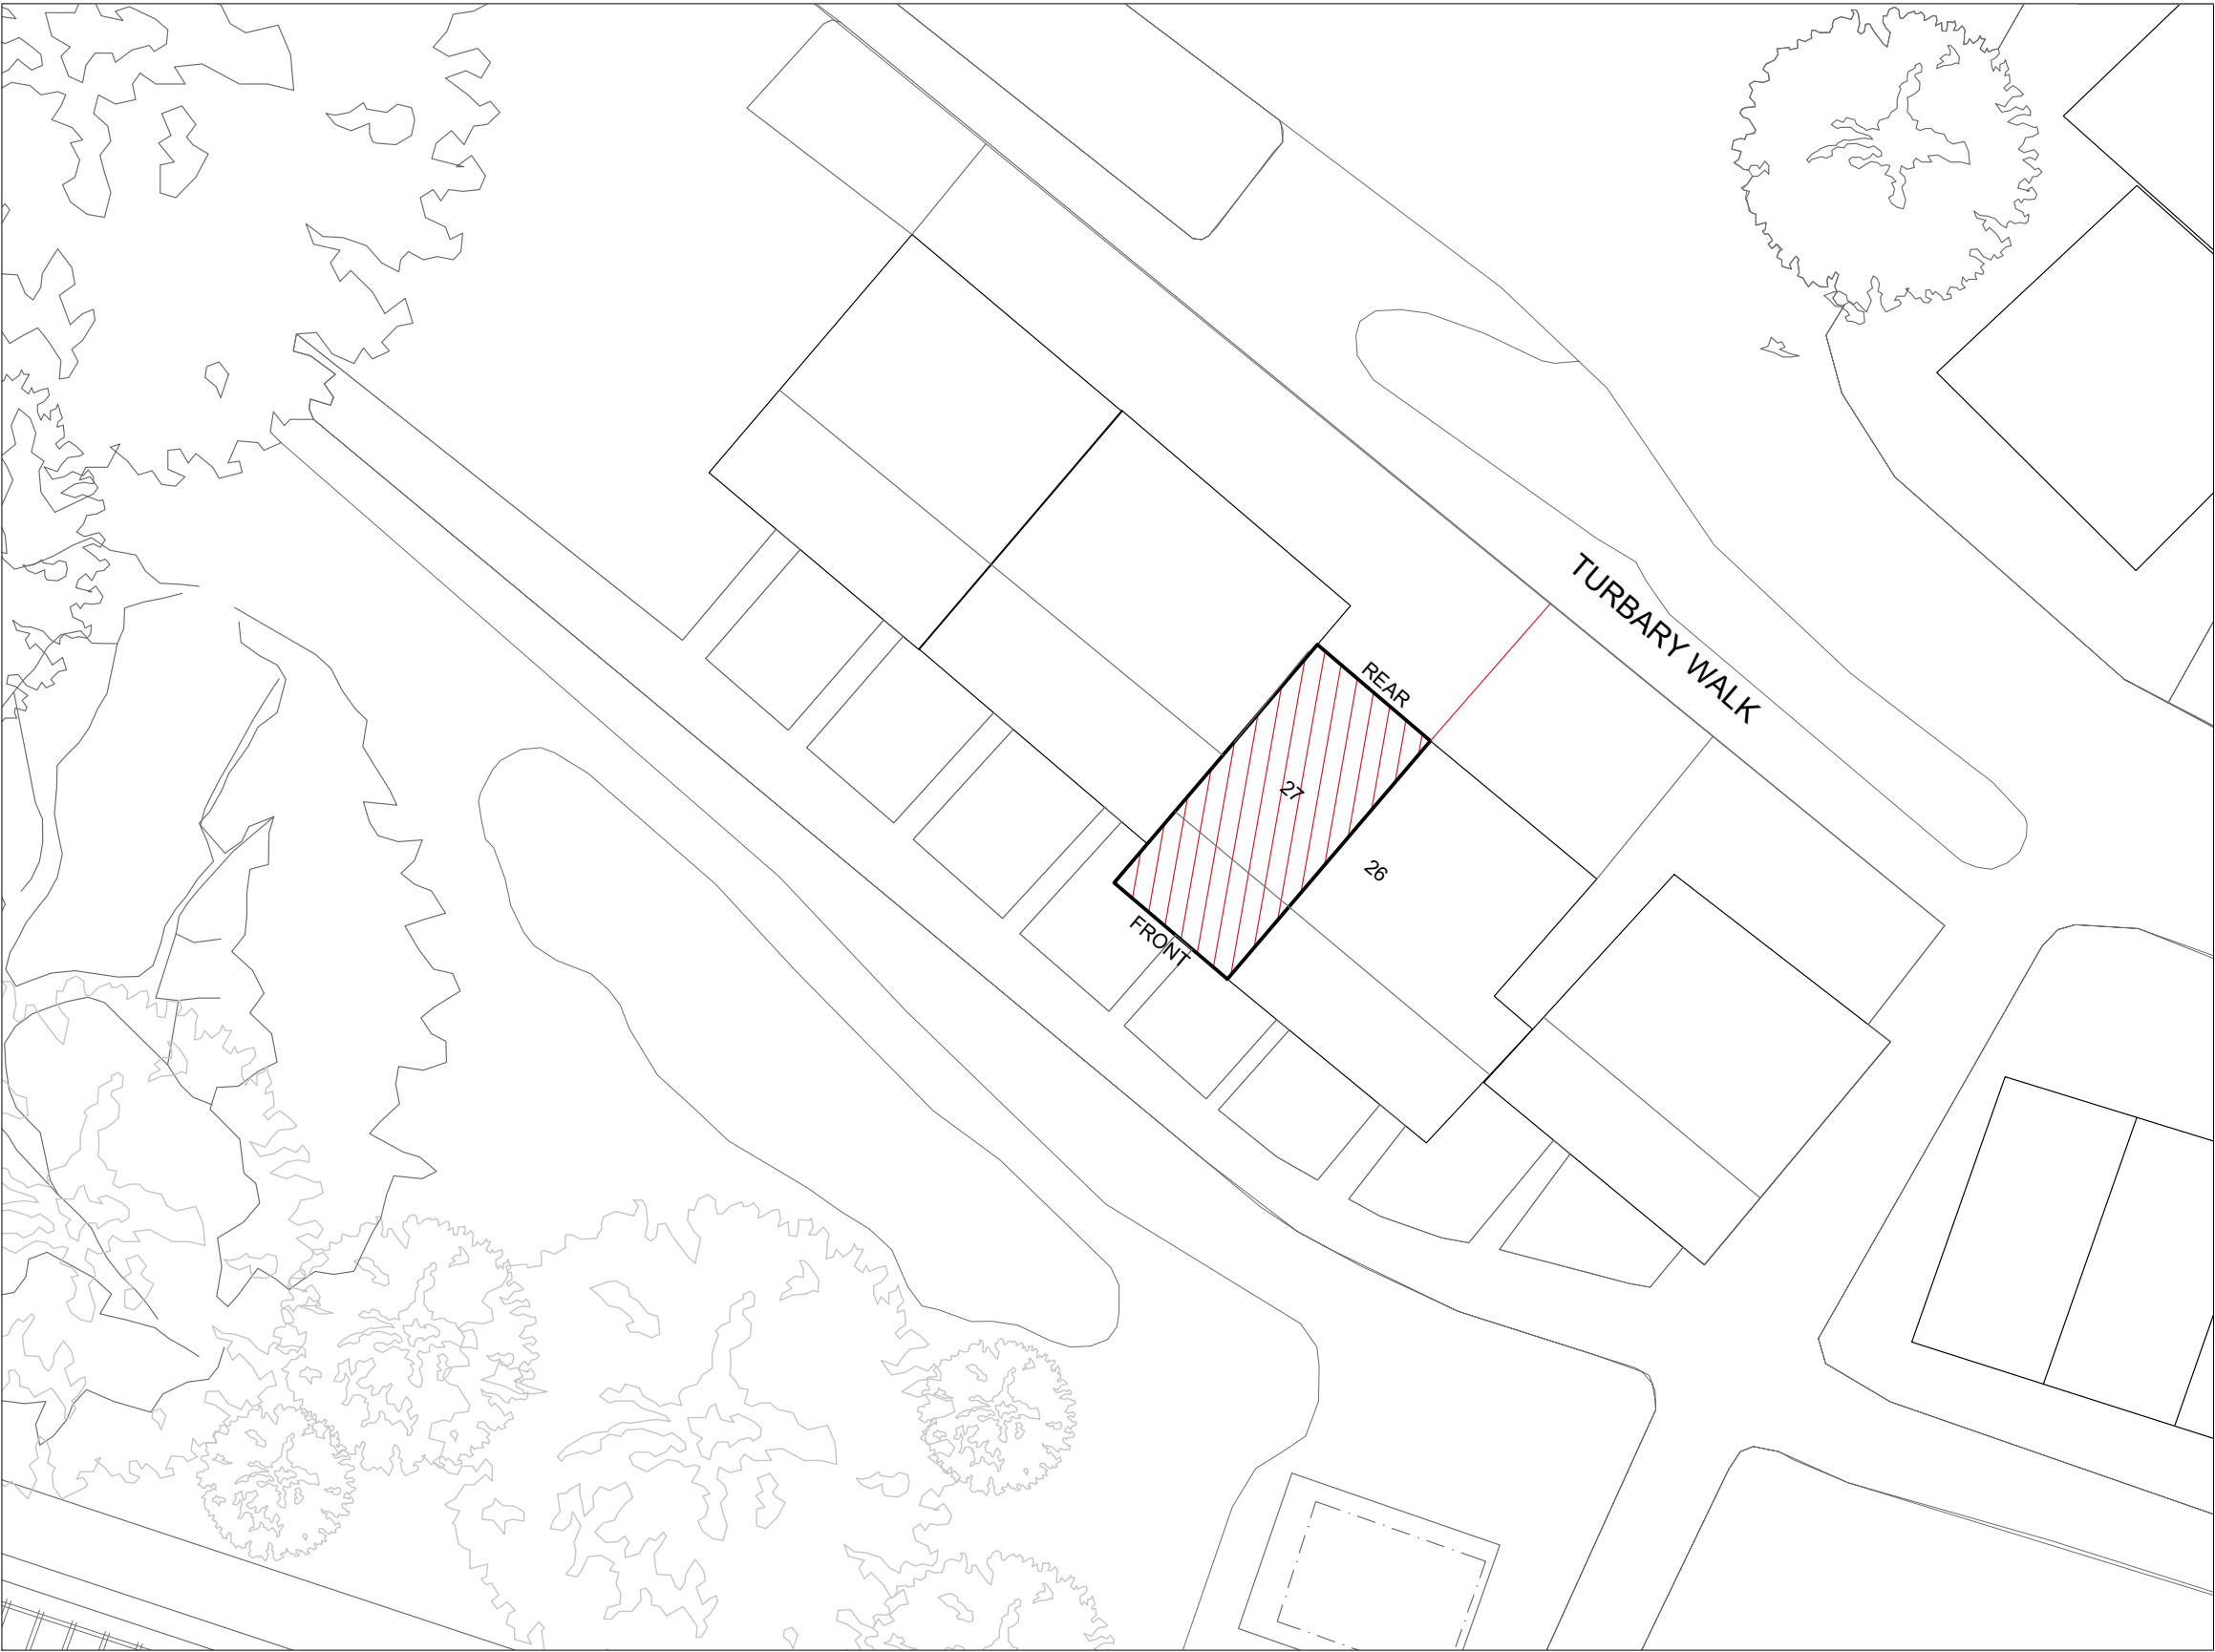

1. Measurements not to be used for constructional purposes.
2. Sketch pack may have un-surveyed measurements.
3. TBC Will need measurements taken to confirm height.
4. DO NOT SCALE DRAWINGS