



-  MVN2/48A M62 Motorway Bridge
-  Network Rail Ownership

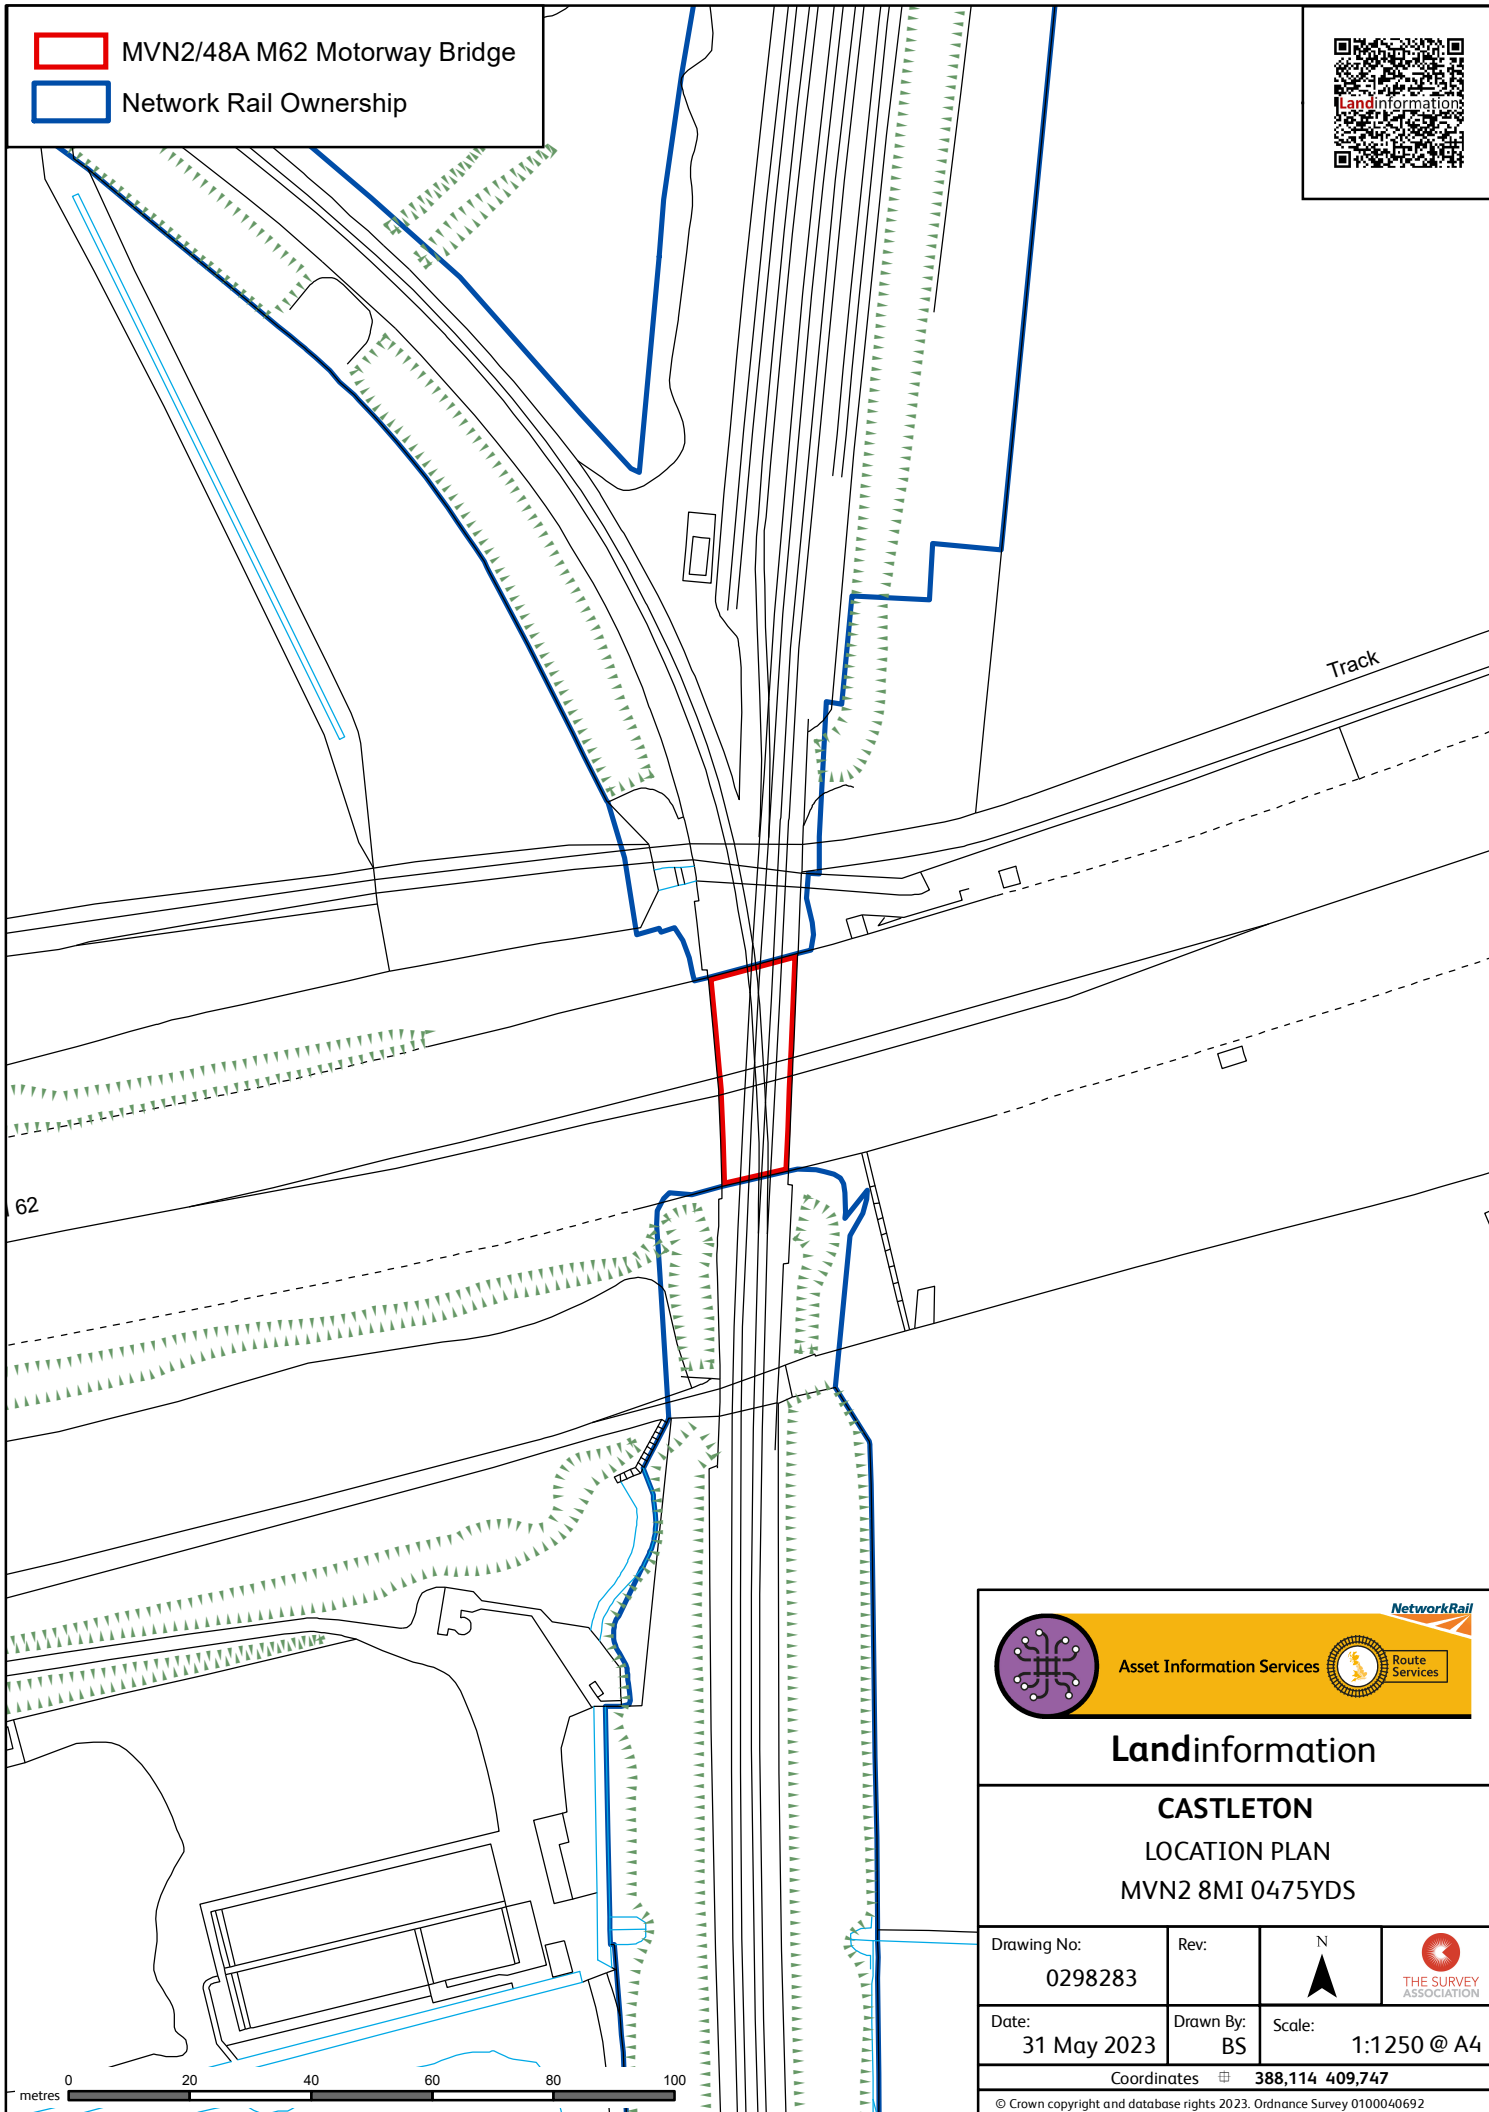

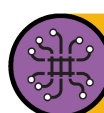

Asset Information Services
 

Landinformation

CASTLETON
LOCATION PLAN
MVN2 8MI 0475YDS

Drawing No: 0298283	Rev:	N 	
Date: 31 May 2023	Drawn By: BS	Scale: 1:1250 @ A4	
Coordinates  388,114 409,747			
© Crown copyright and database rights 2023. Ordnance Survey 0100040692			