



Rev	Date	Iss. By	App. By	Description
P1	08/09/23	ELF	ELF	Issued for comments.
P2	14/09/23	ELF	ELF	Revised Layout. Issued for Comments.
P3	05/10/23	ELF	ELF	Issued for Planning.

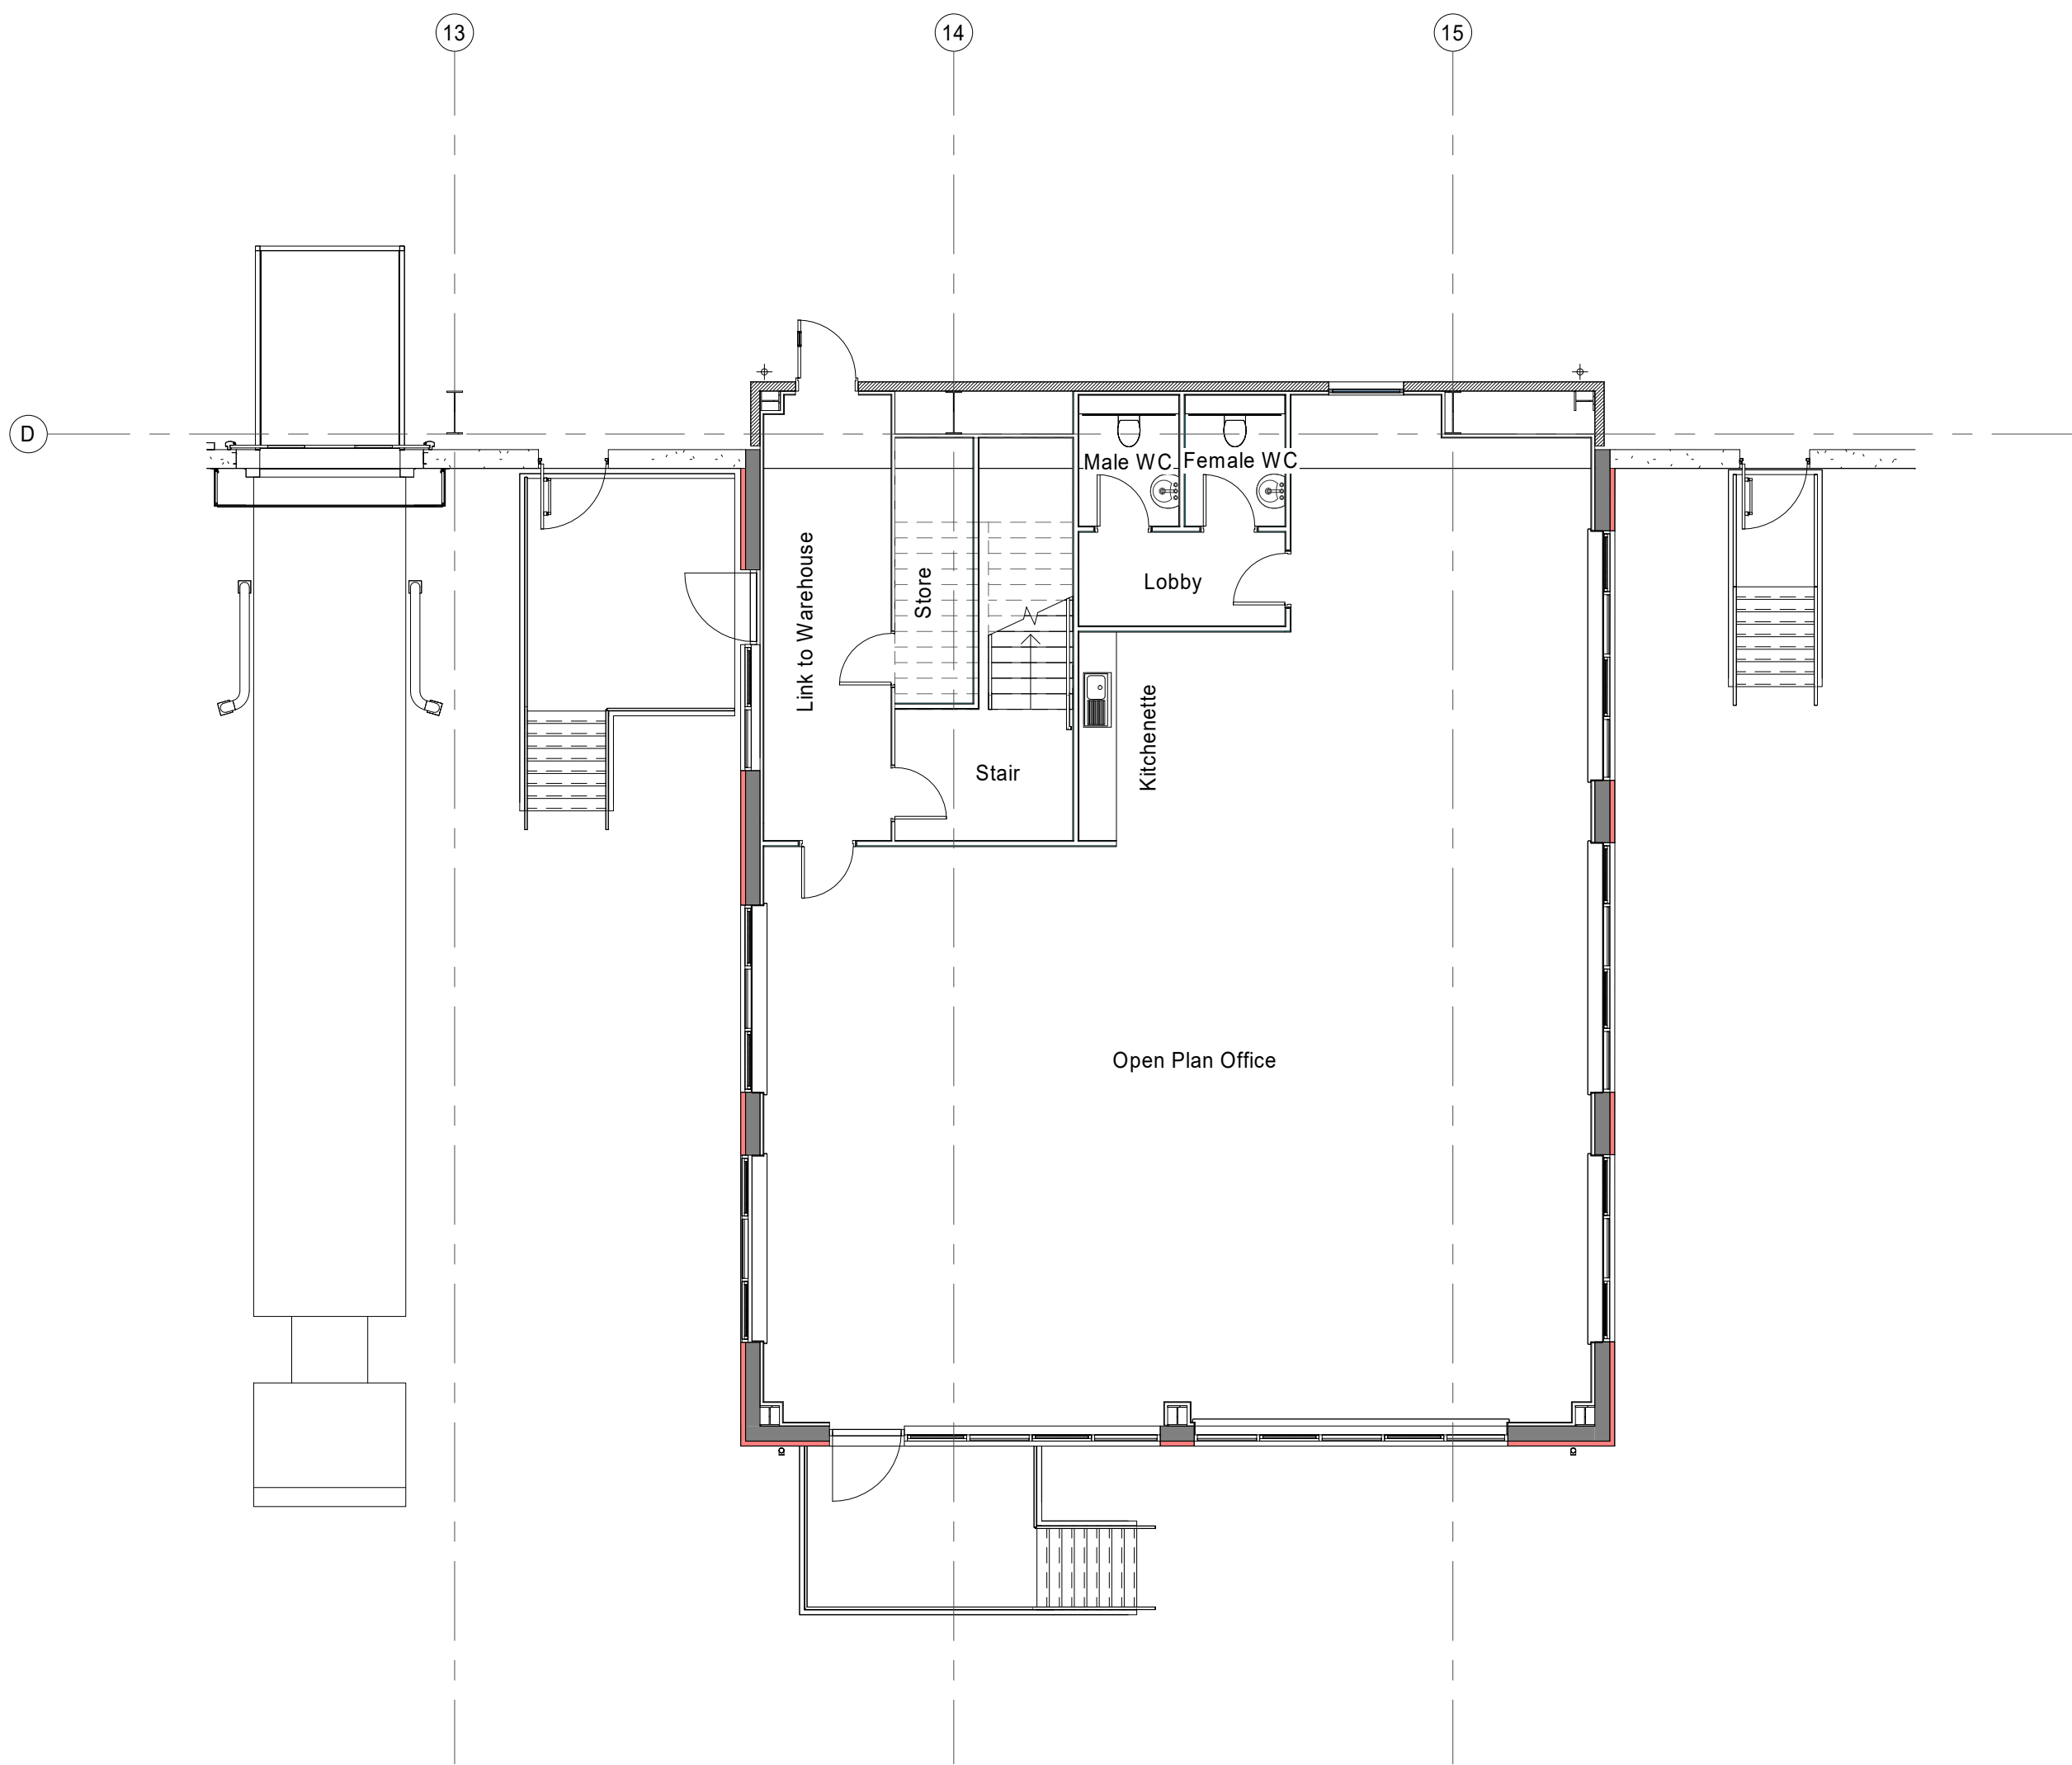

Planning Hub Plan Level 00
1 : 100

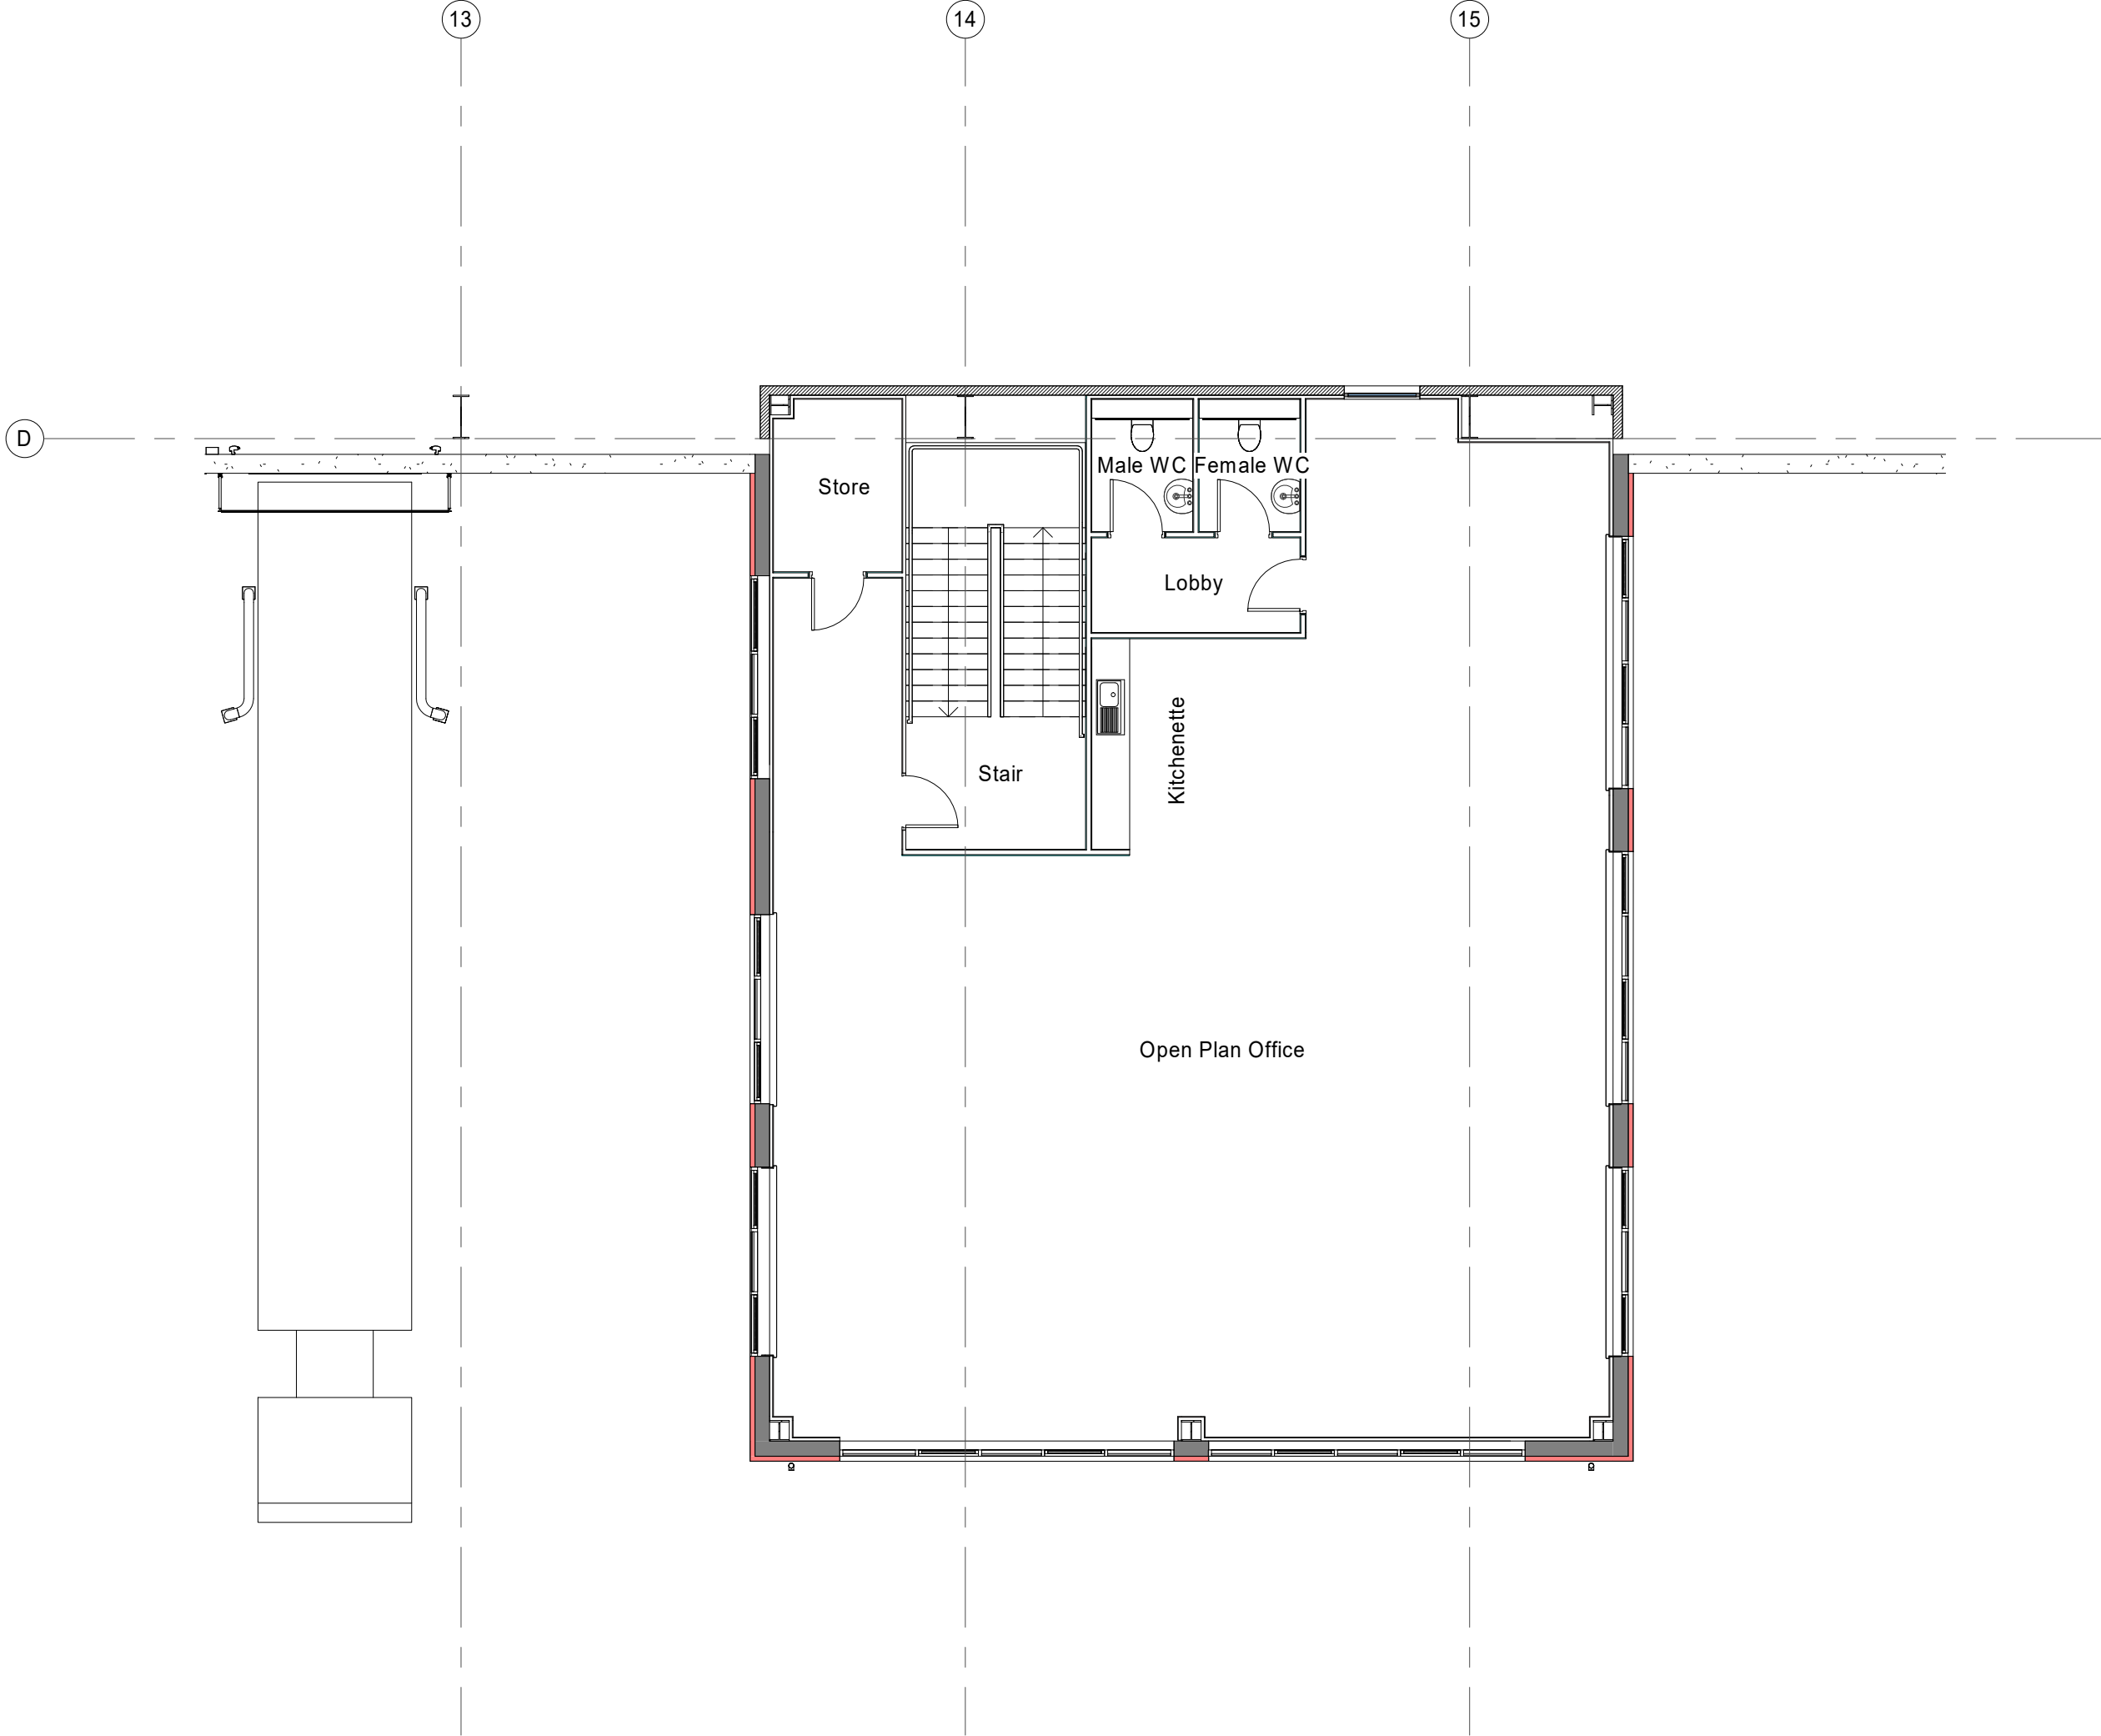

Planning Hub Plan Level 01
1 : 100



SGP

Architects + Masterplanners

Waterfront House
2a Smith Way
Grove Park
Enderby
Leicester LE19 1SX

t: +44 (0)116 247 0557

www.stephengeorge.co.uk

Waterfold Business Park,
Bury

Drawing Name:
Hub Layout

Drawing Stage: Planning

Status: S0

SGP File Ref: 2-244-SGP-ZZ-ZZ-M3-A-00001-Building

22-244	10/28/20	Author	MMS	1 : 100 @ A1	P3
SGP Project No.	Date	Drawn	Team	Scale	Rev
Drawing Number:					

22-244-SGP-ZZ-ZZ-DR-A- 131102
Project Code Originator Volume Level Type Role Number

