


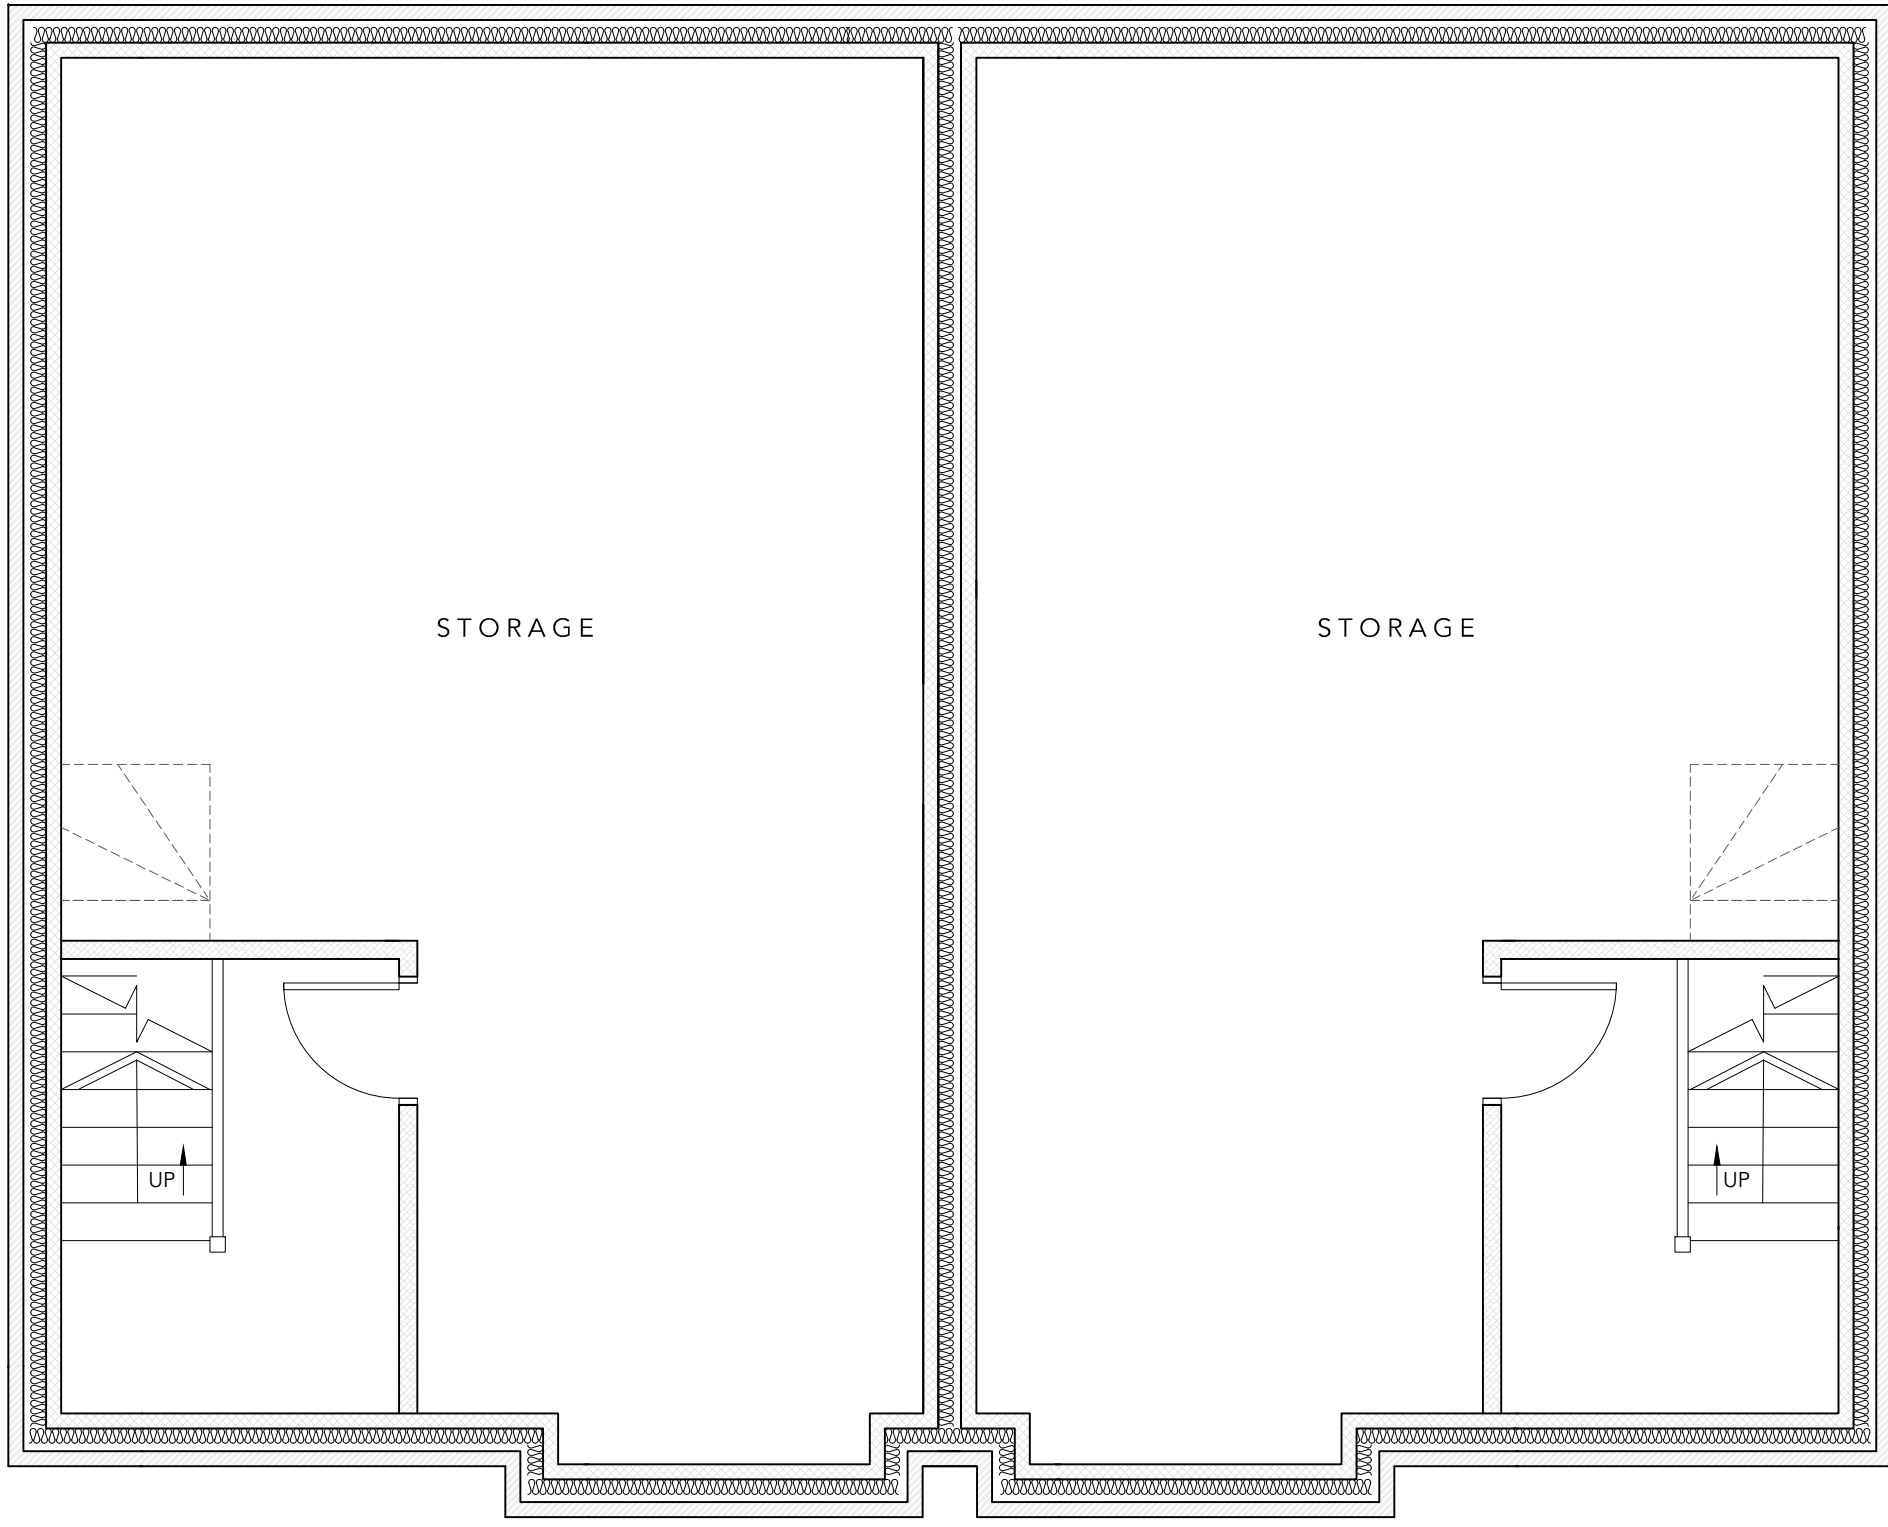
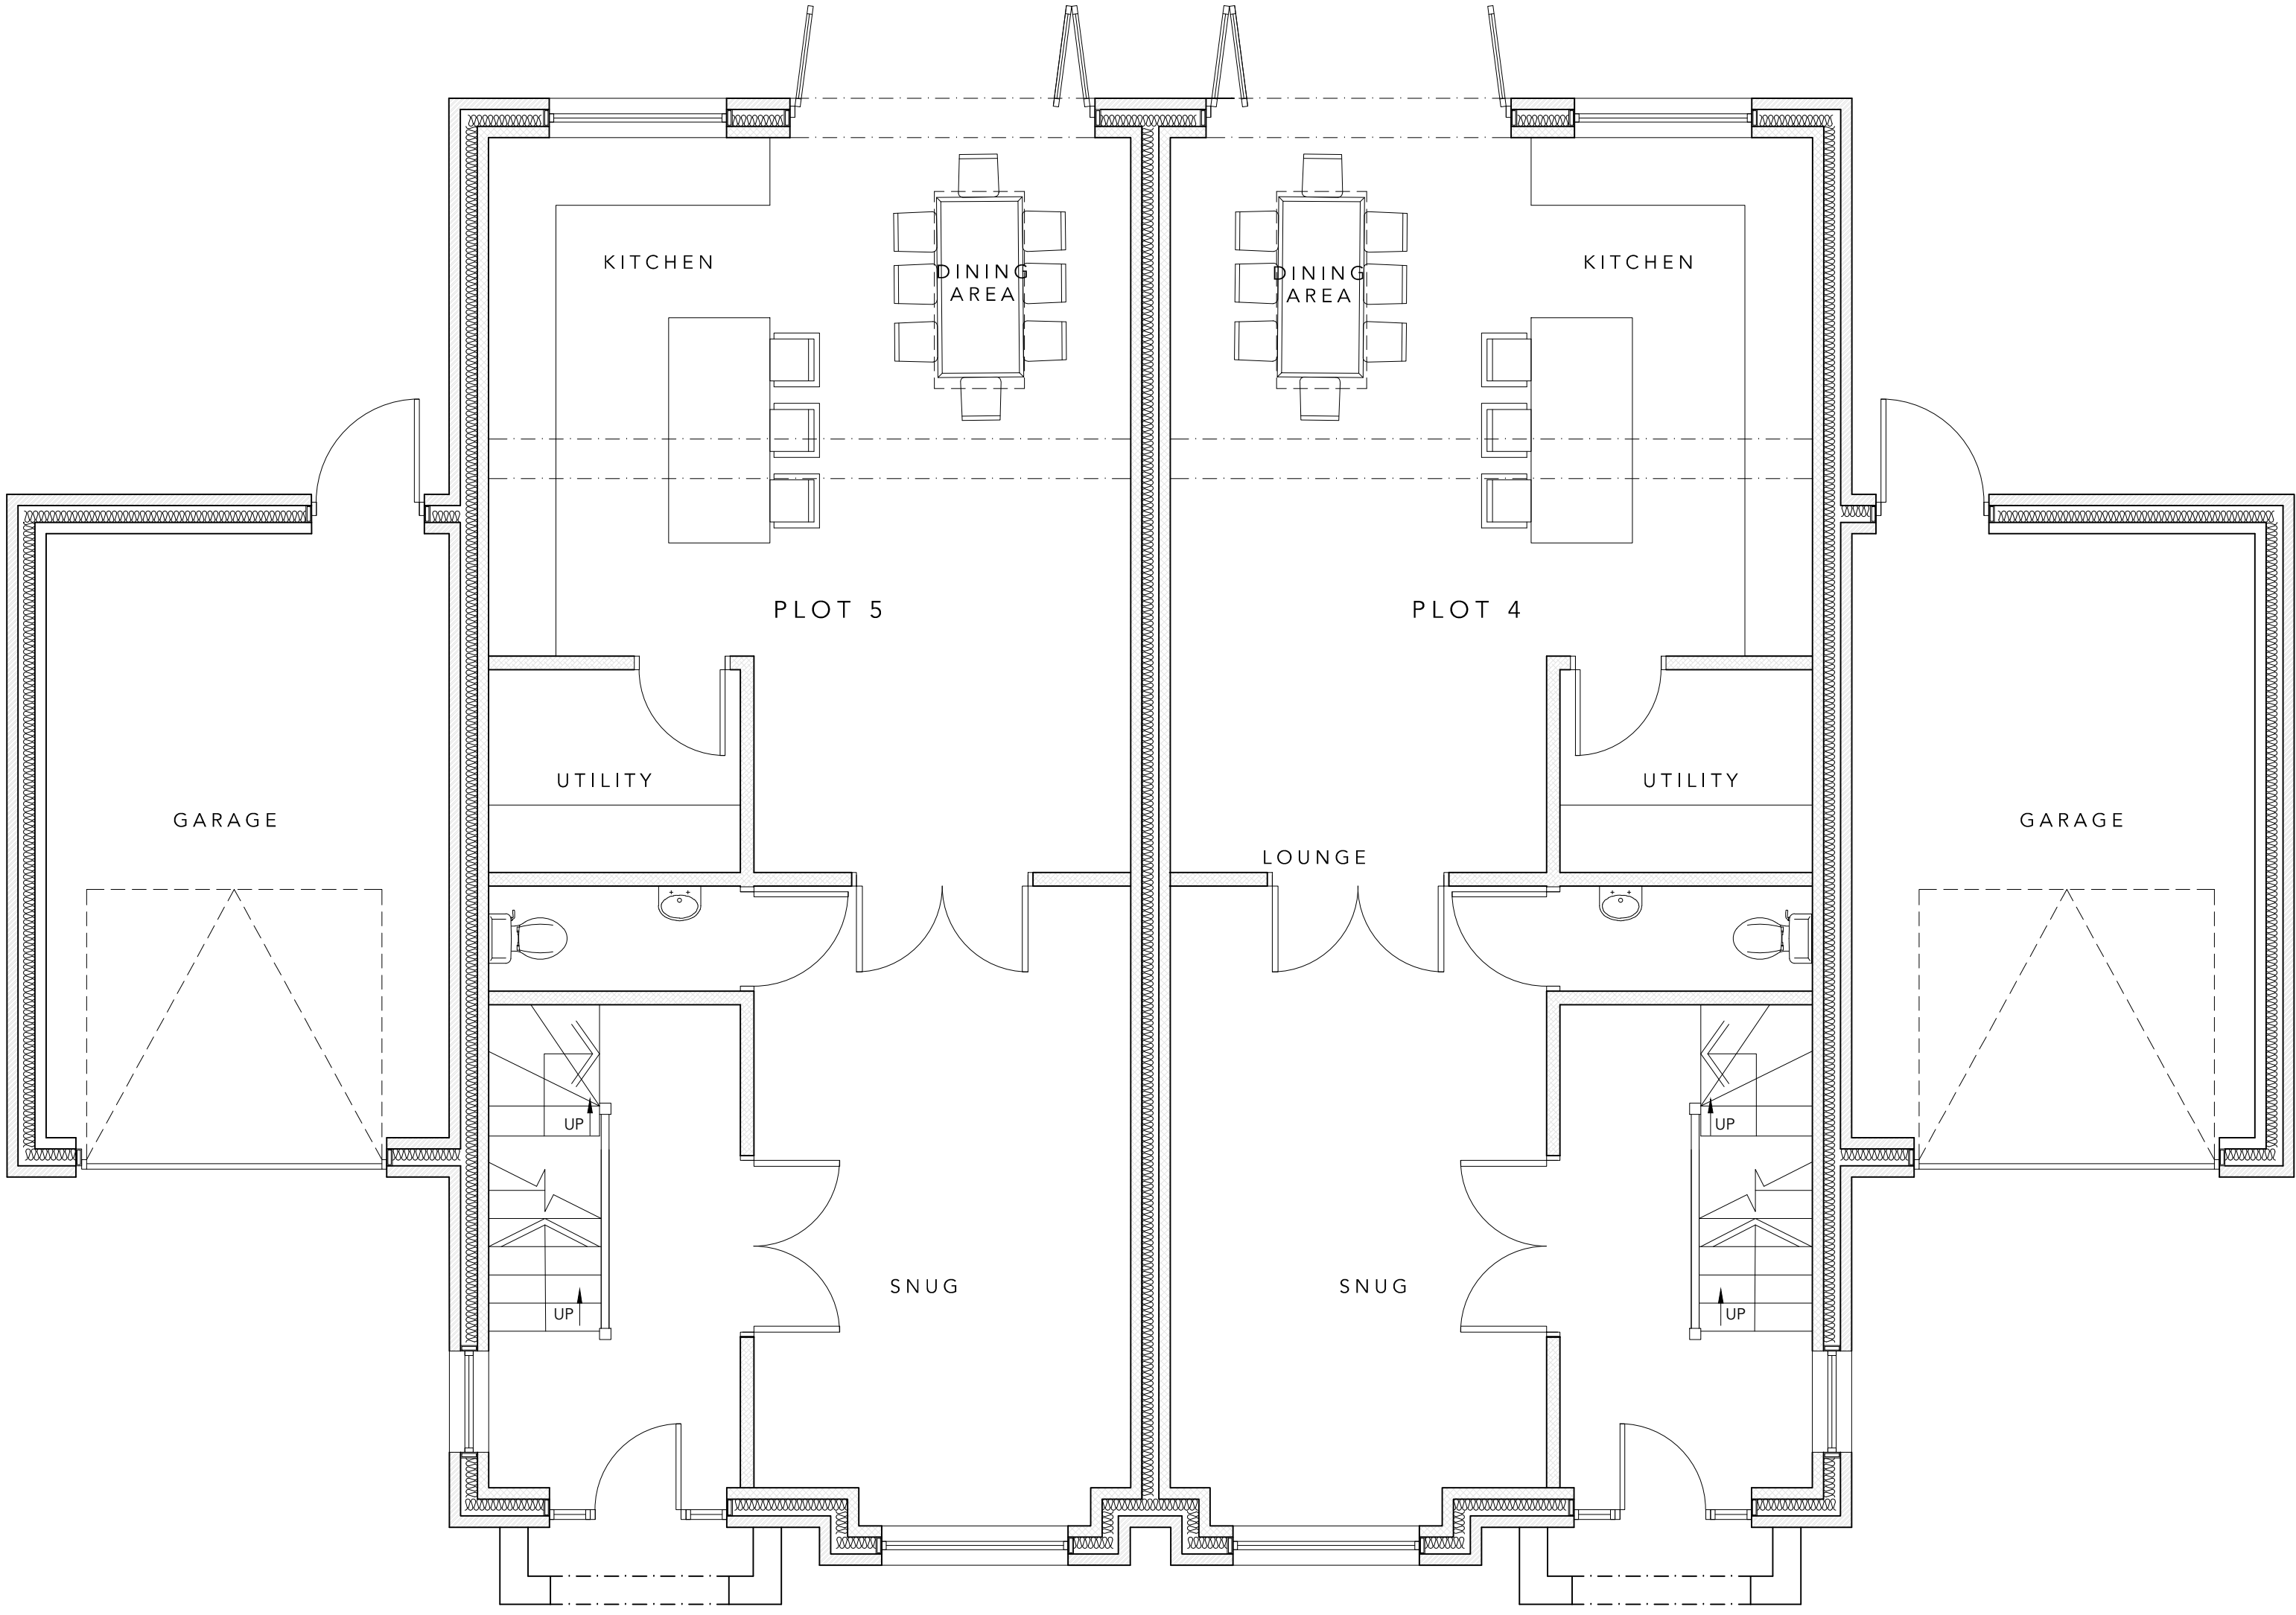


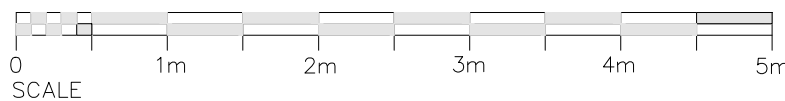



FIRST FLOOR PLAN AS PROPOSED (1:50)

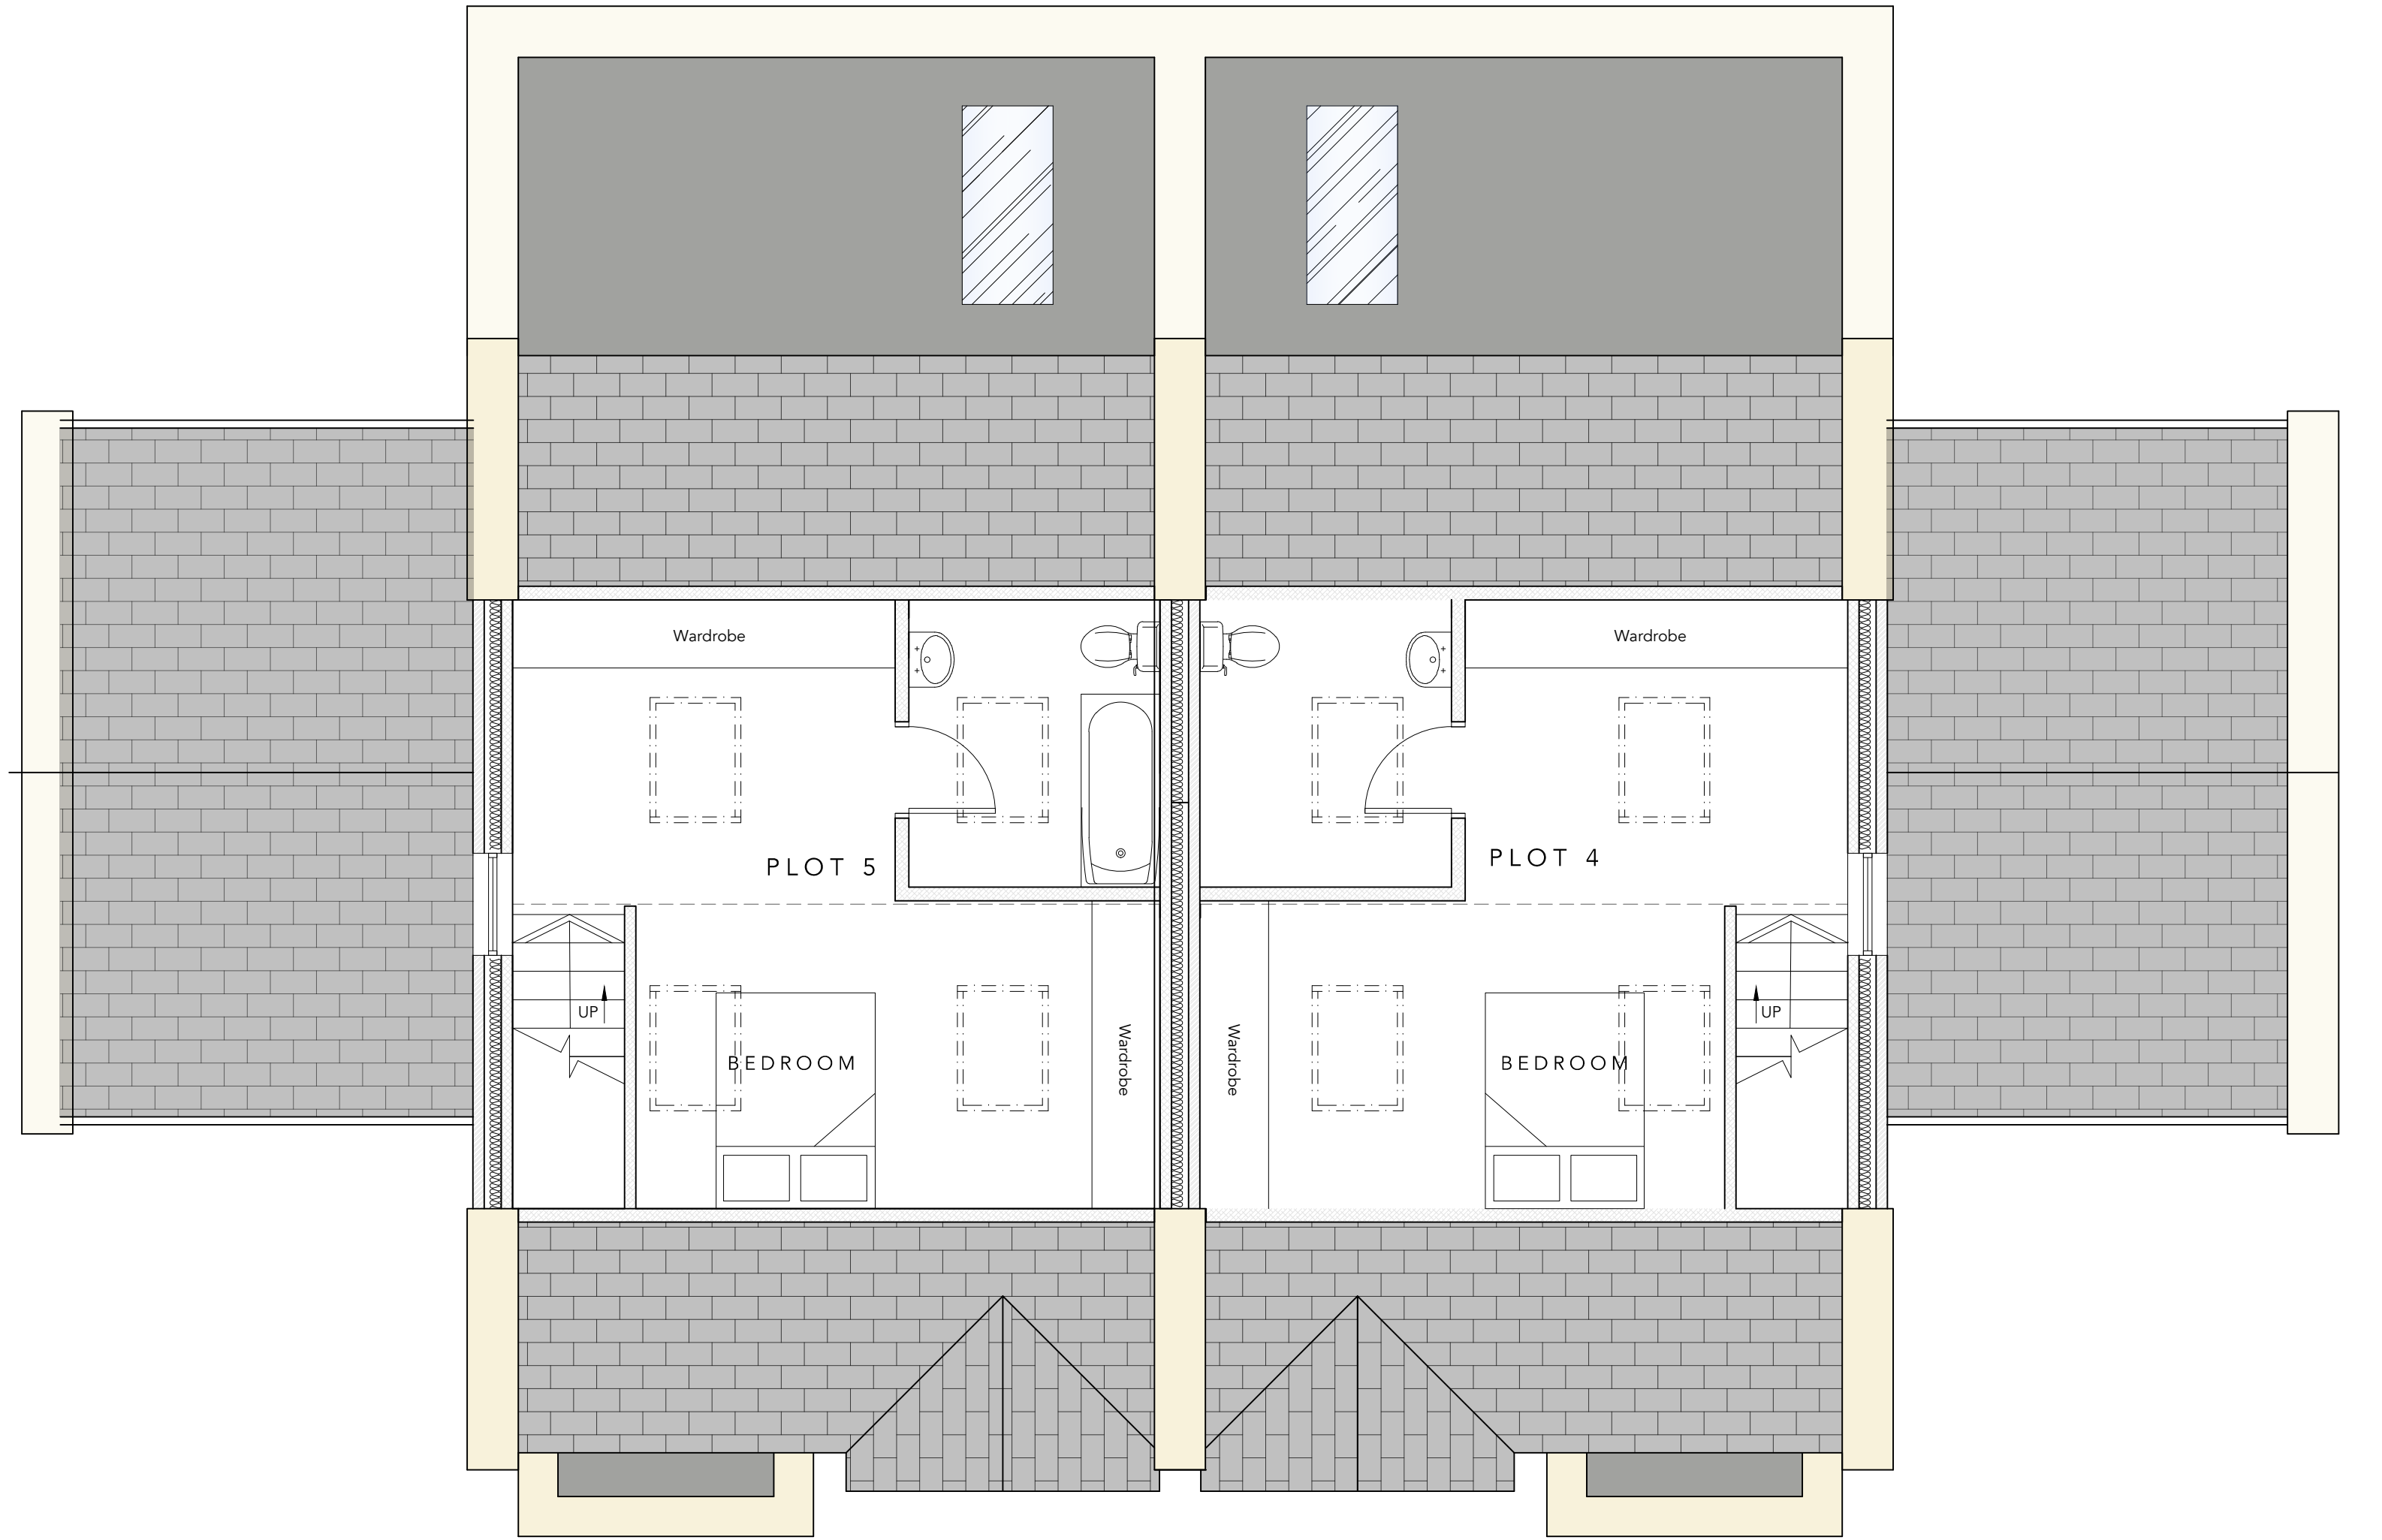



GROUND FLOOR PLAN AS PROPOSED (1:50)

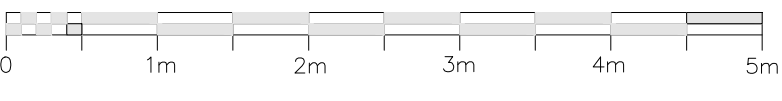


SECOND FLOOR PLAN AS PROPOSED (1:50)

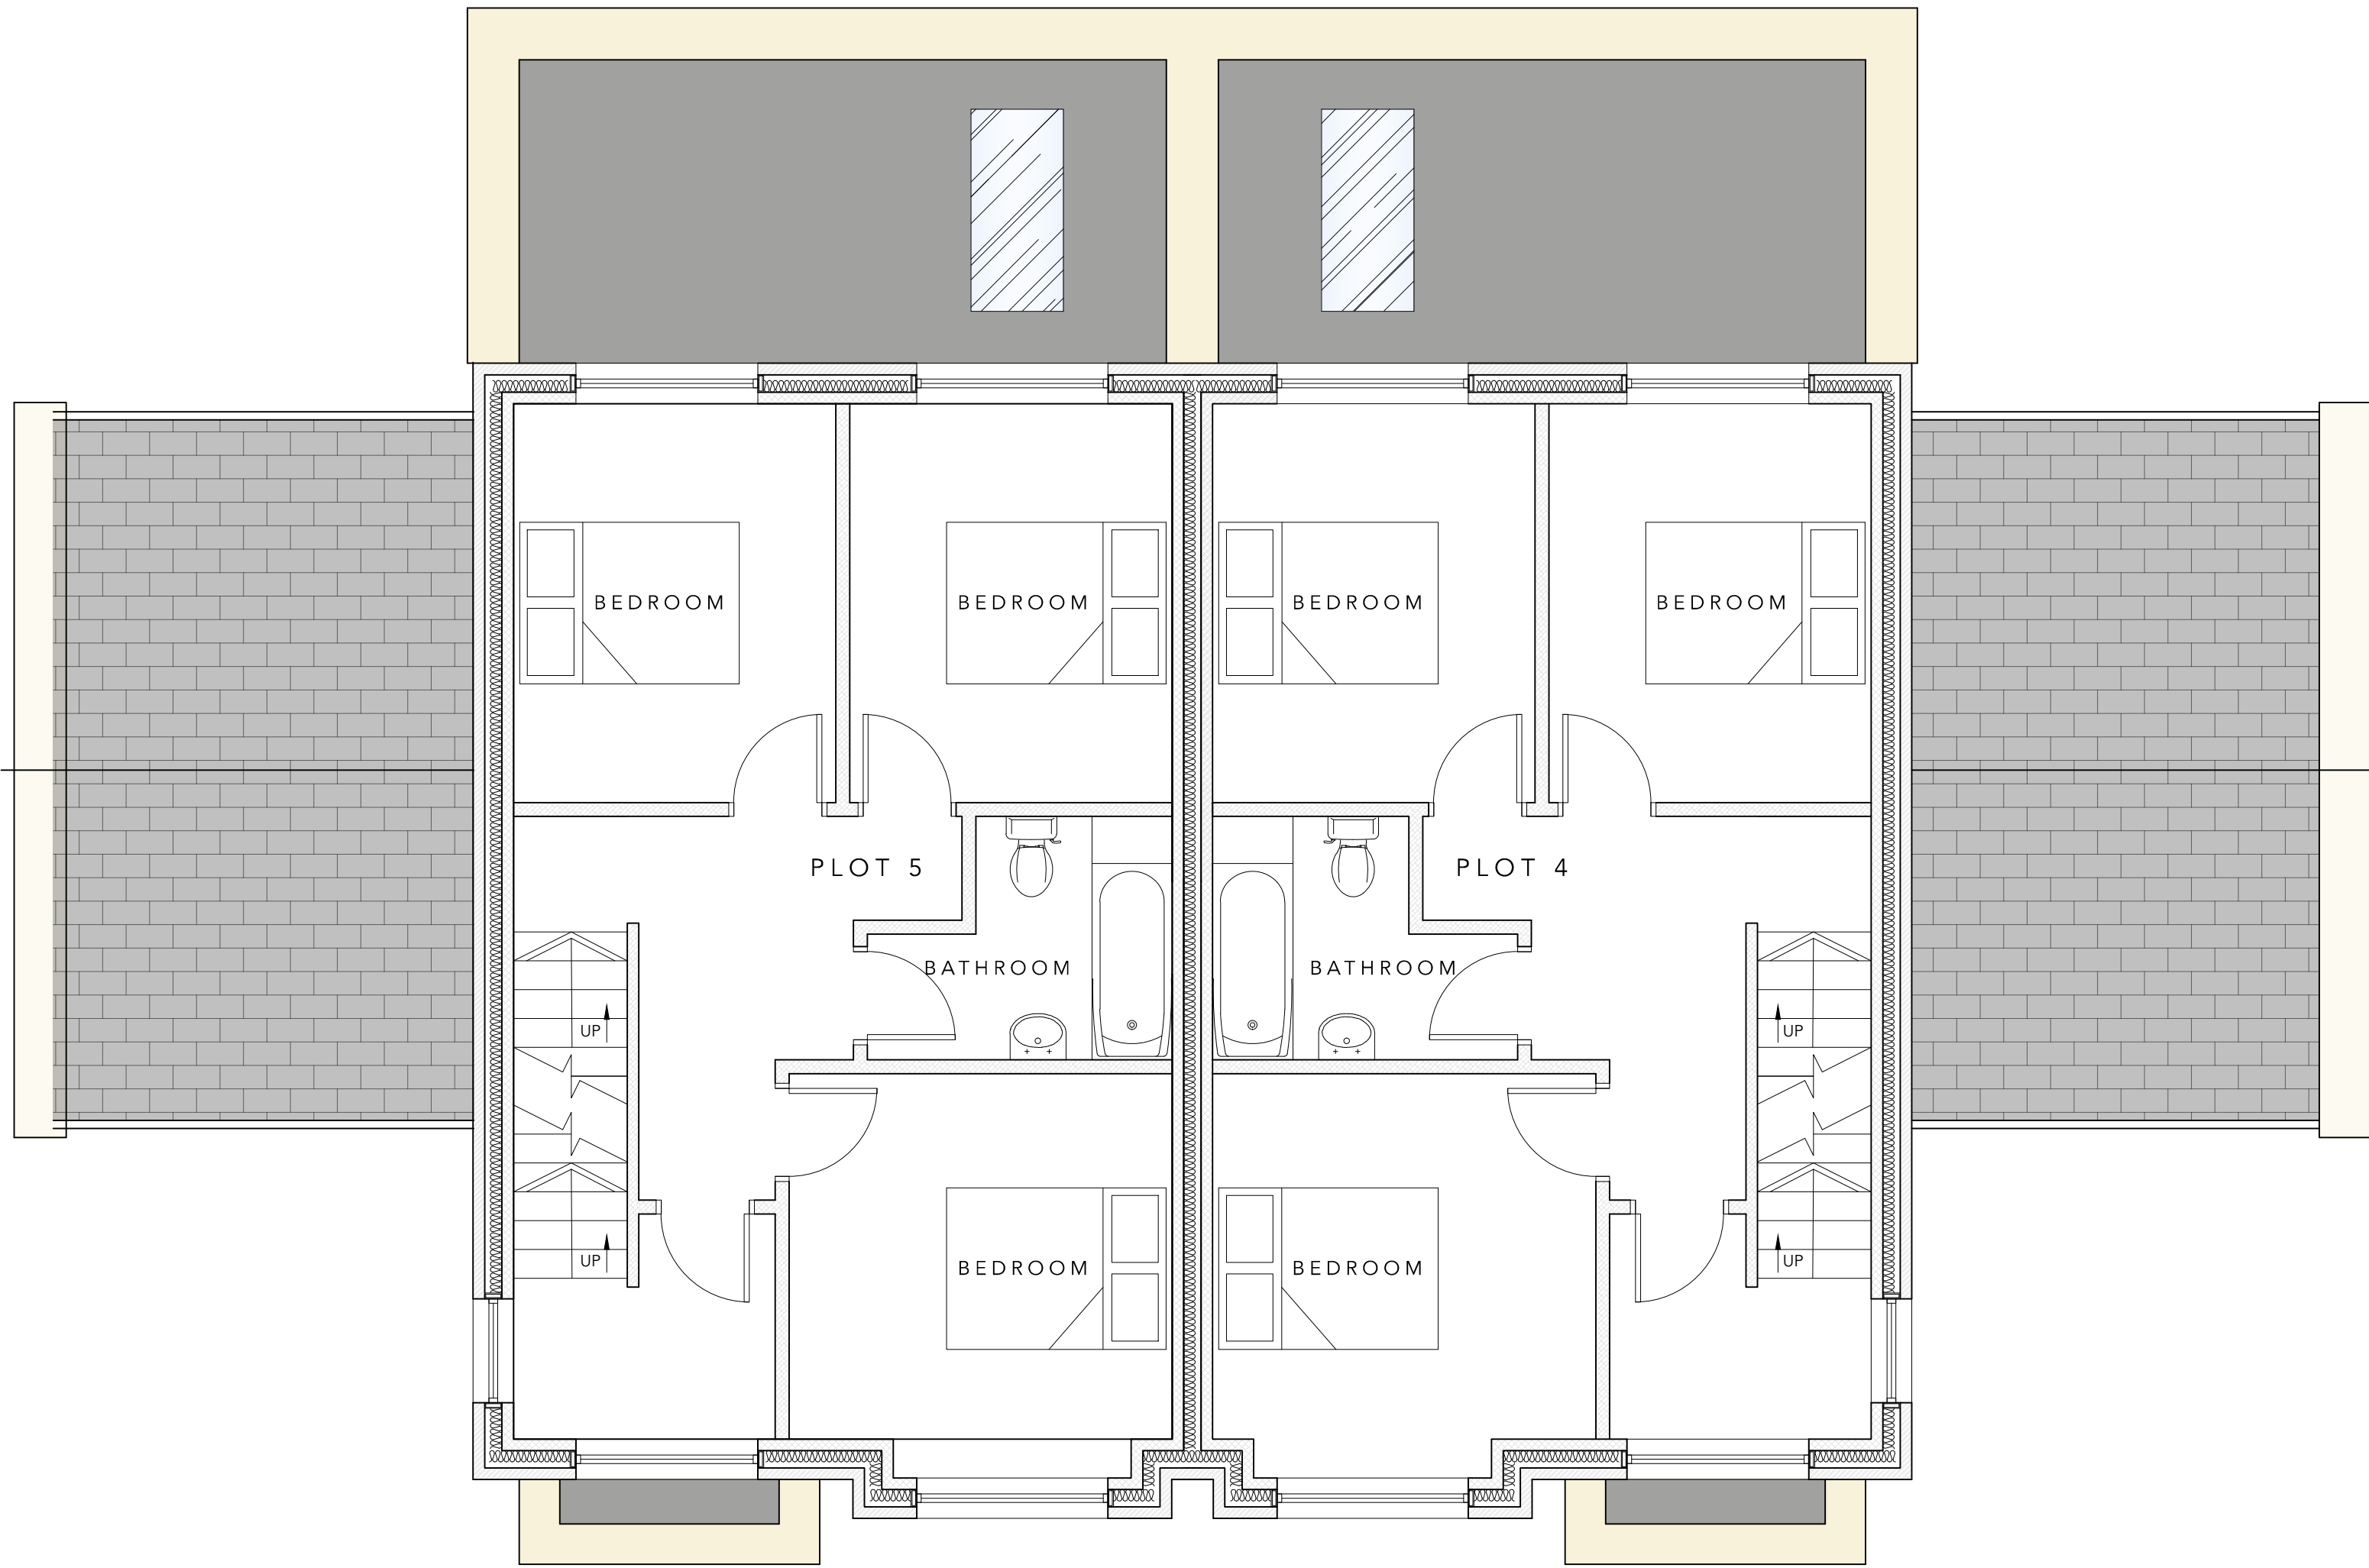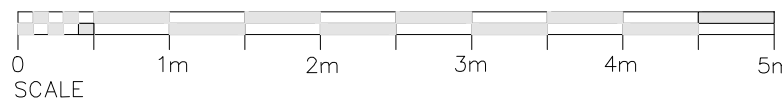

FIRST FLOOR PLAN AS PROPOSED (1:50)

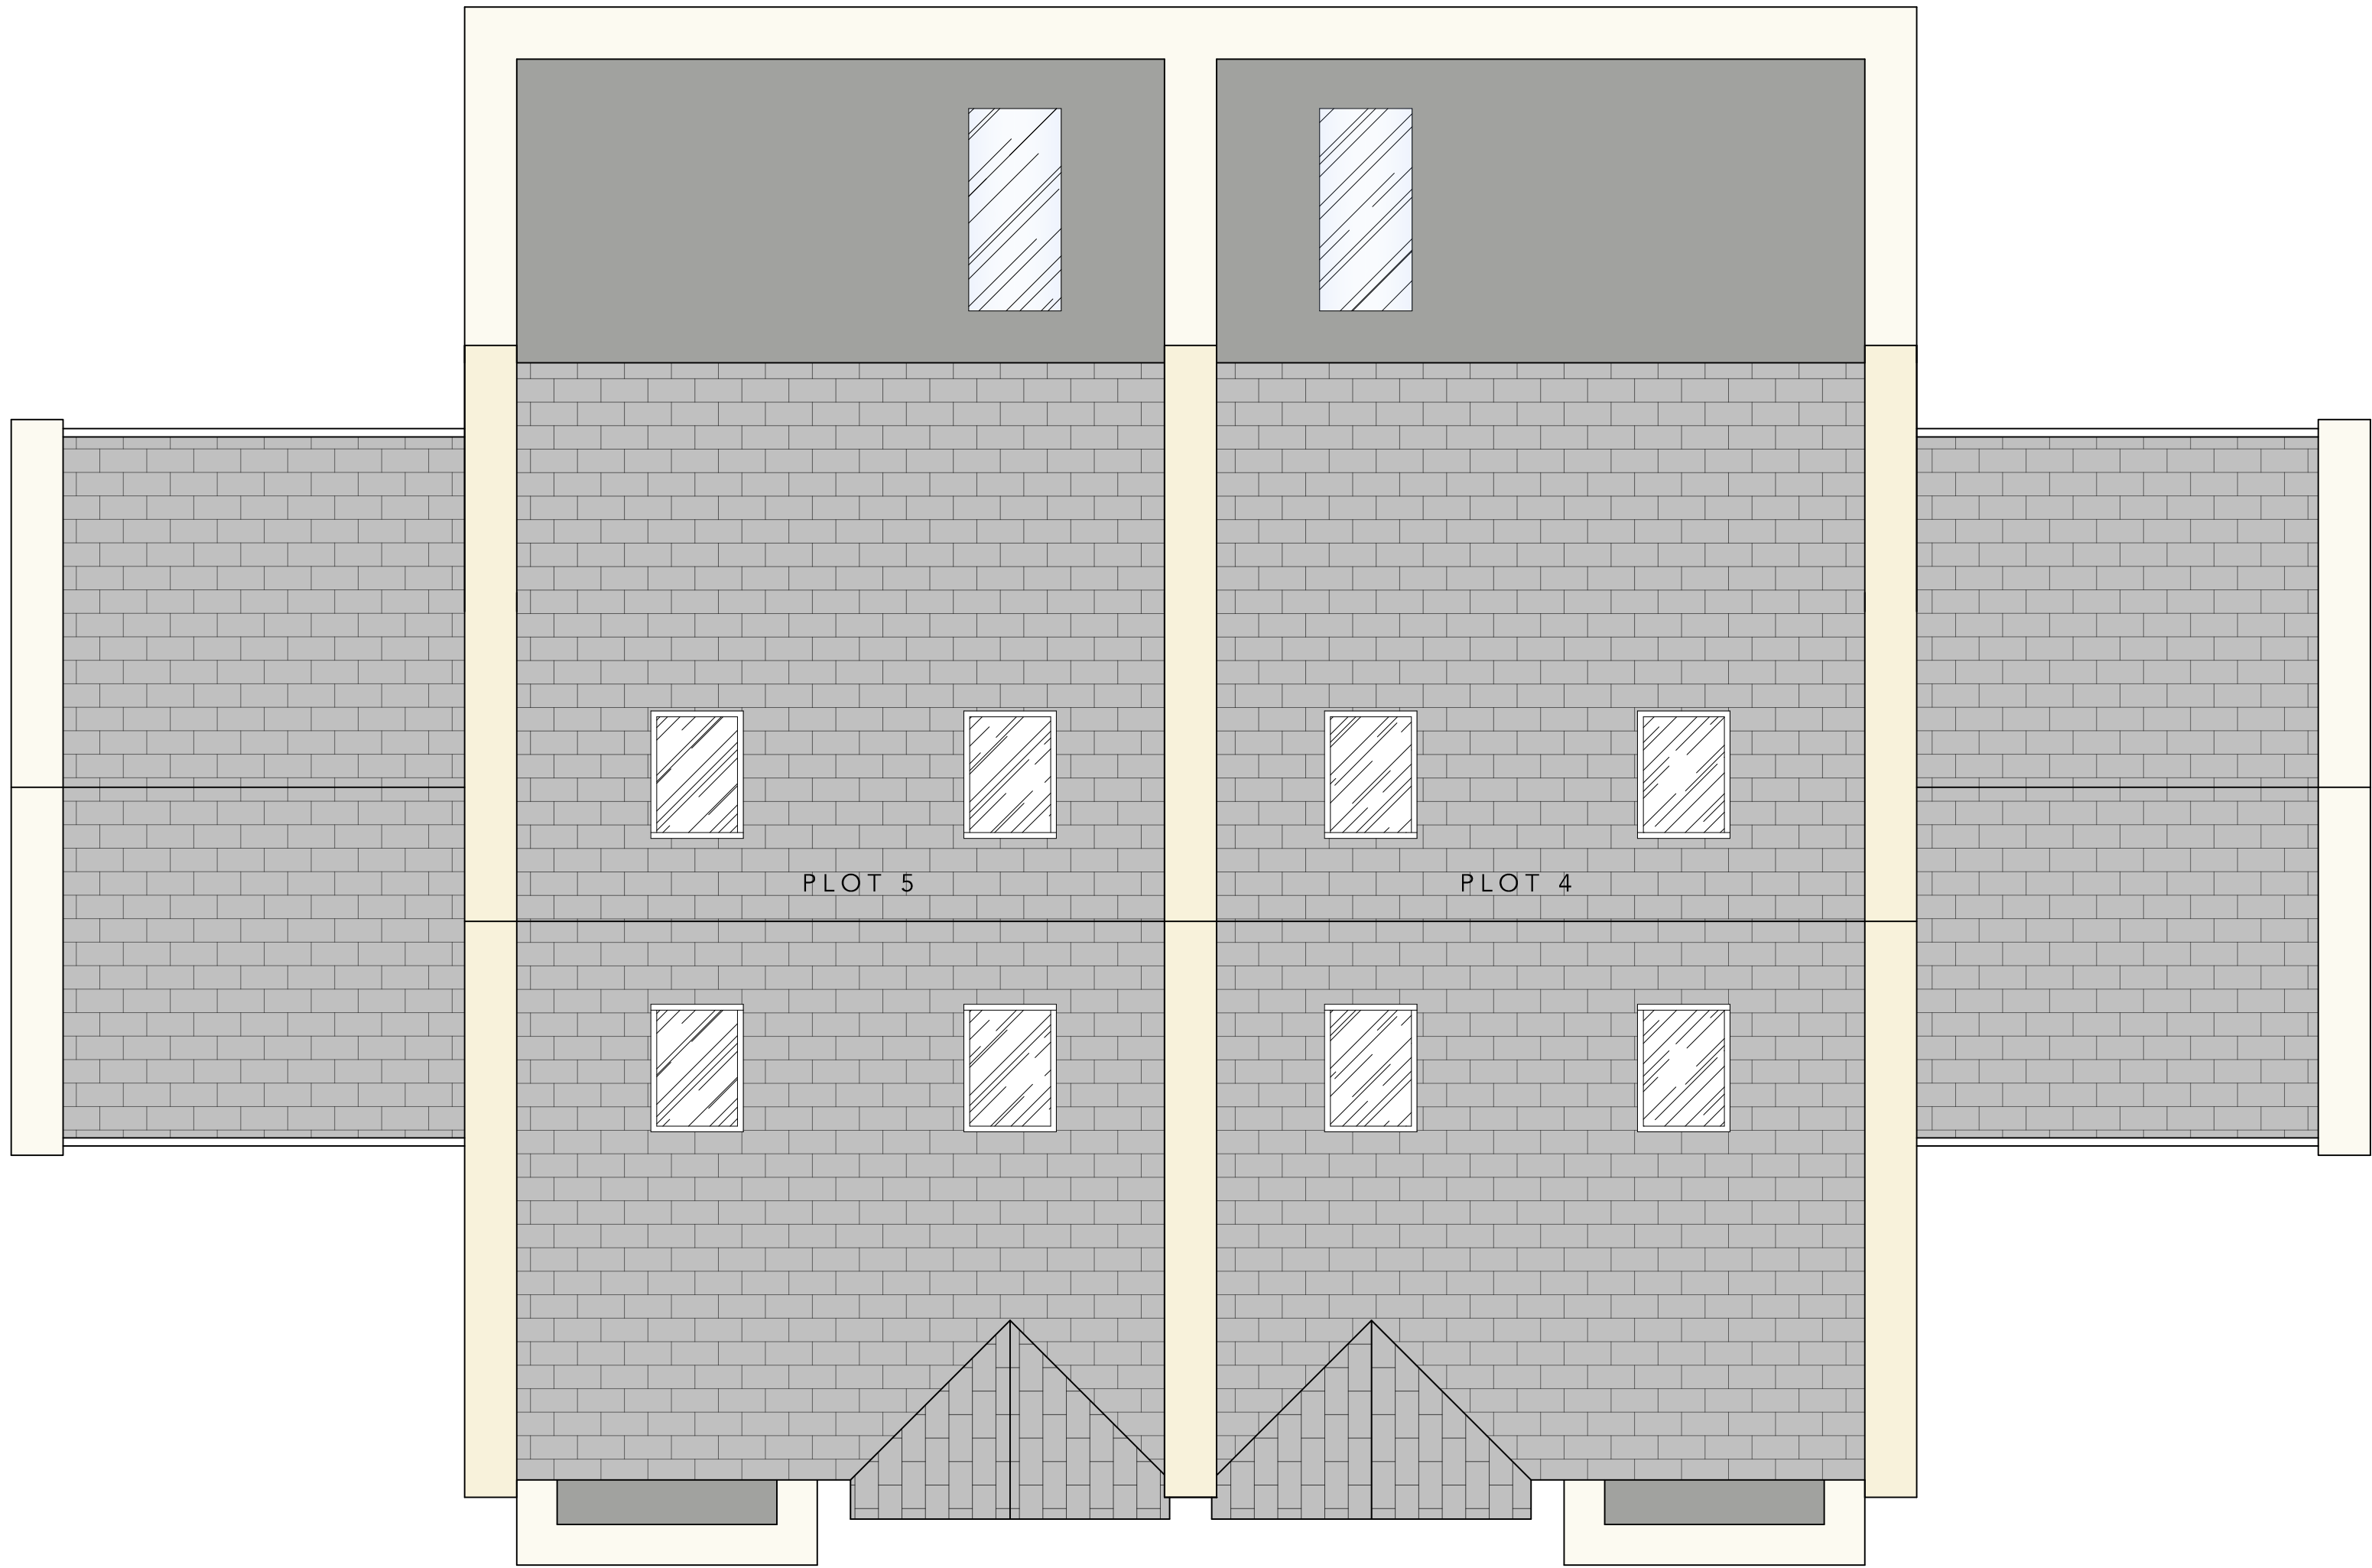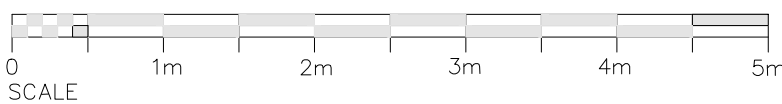

SECOND FLOOR PLAN AS PROPOSED (1:50)

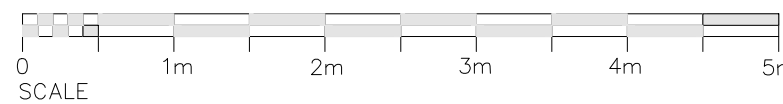

A	Following Urban Design Comments	JW	23-1-25
Rev	Description	By	Date
HADAS ARCHITECTURAL ARCHITECTURAL DESIGN			
769 Rochdale Road, Slattocs, Middleton, Manchester M24 2RA			
(CHURCH AVENUE) Land Adjacent to Rochdale Road, Slattocks, Middleton M24 2RA PLOT 4 & 5 PLANS AS PROPOSED			
DRAWN	JW	DATE	10-12-24
SCALE	1:50	REV.	A
	@A0		2501-401A