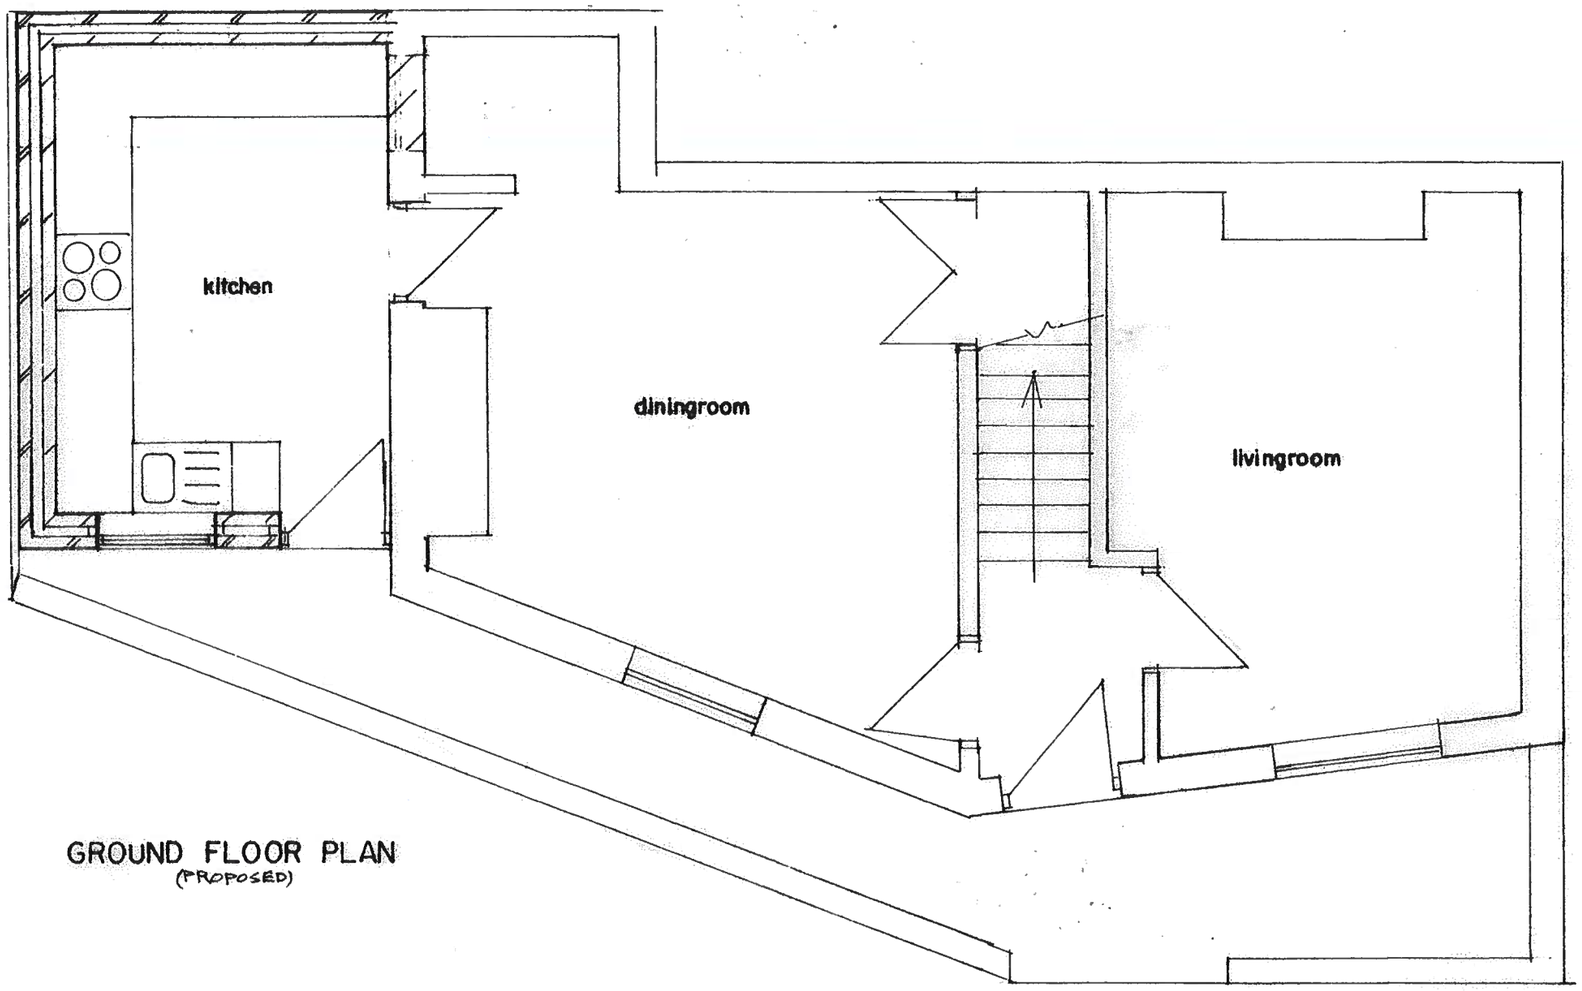

GROUND FLOOR PLAN
(PROPOSED)



FRONT ELEVATION
(PROPOSED)

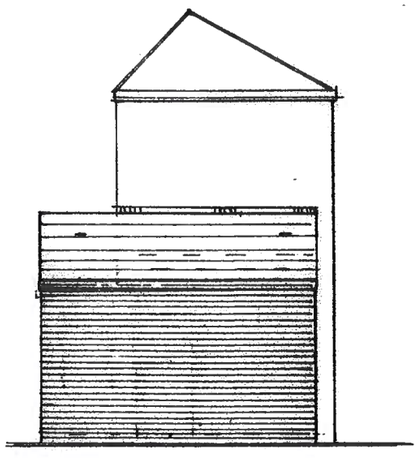

SIDE ELEVATION
(PROPOSED)

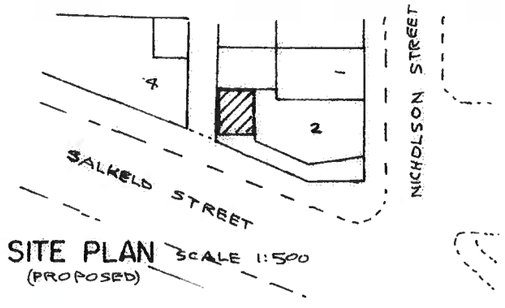

SITE PLAN SCALE 1:500
(PROPOSED)

BUILDING DESIGN SERVICES
M. FAROOQ
6 Stock Close, Shawclough, Rochdale OL12 6BB
Tel: 01706 712231 Mob: 07967605763

PROPOSED SINGLE STOREY SIDE EXTENSION
2 SALKELD STREET ROCHDALE OL11 1PS

For: Mrs FARHAT NAWAZ

Plan	*Scale 1:100*	**1473/2**
Elevation	*Scale 1:100*	

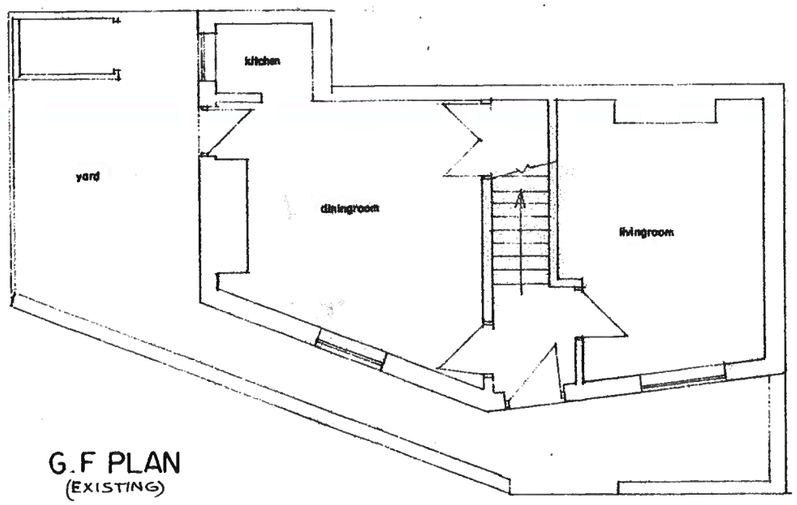

G.F PLAN
(EXISTING)

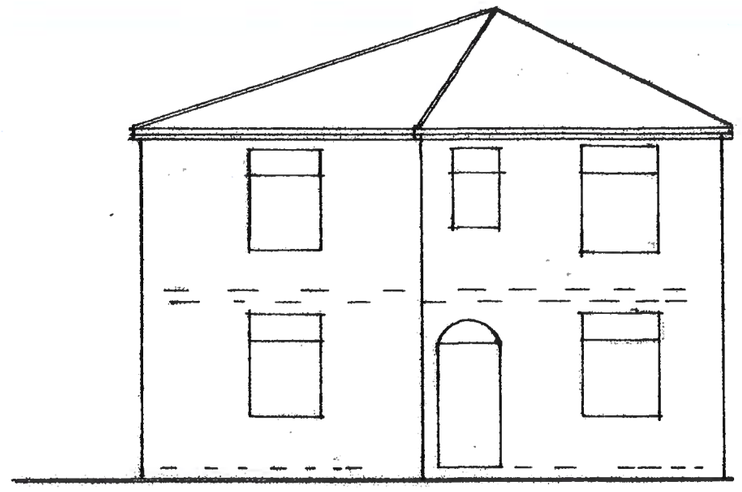

FRONT ELEVATION
(EXISTING)

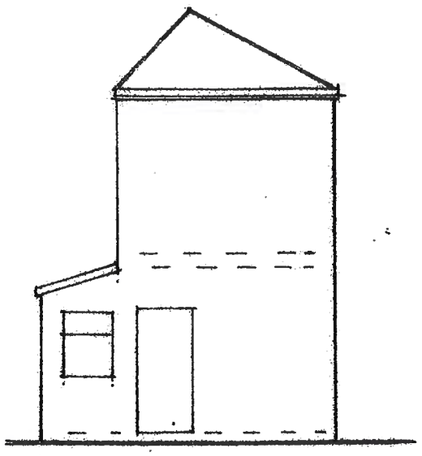

SIDE ELEVATION
(EXISTING)

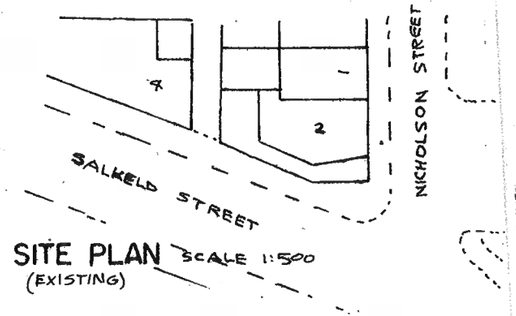

SITE PLAN SCALE 1:500
(EXISTING)

BUILDING DESIGN SERVICES
M. FAROOQ
6 Stock Close, Shawclough, Rochdale OL12 6BB
Tel: 01706 712231 Mob: 07967605763

PROPOSED SINGLE STOREY SIDE EXTENSION
2 SALKELD STREET ROCHDALE OL11 1PS

For: Mrs FARHAT NAWAZ

Plan	*Scale 1:100*	**1473/1**
Elevation	*Scale 1:100*	