


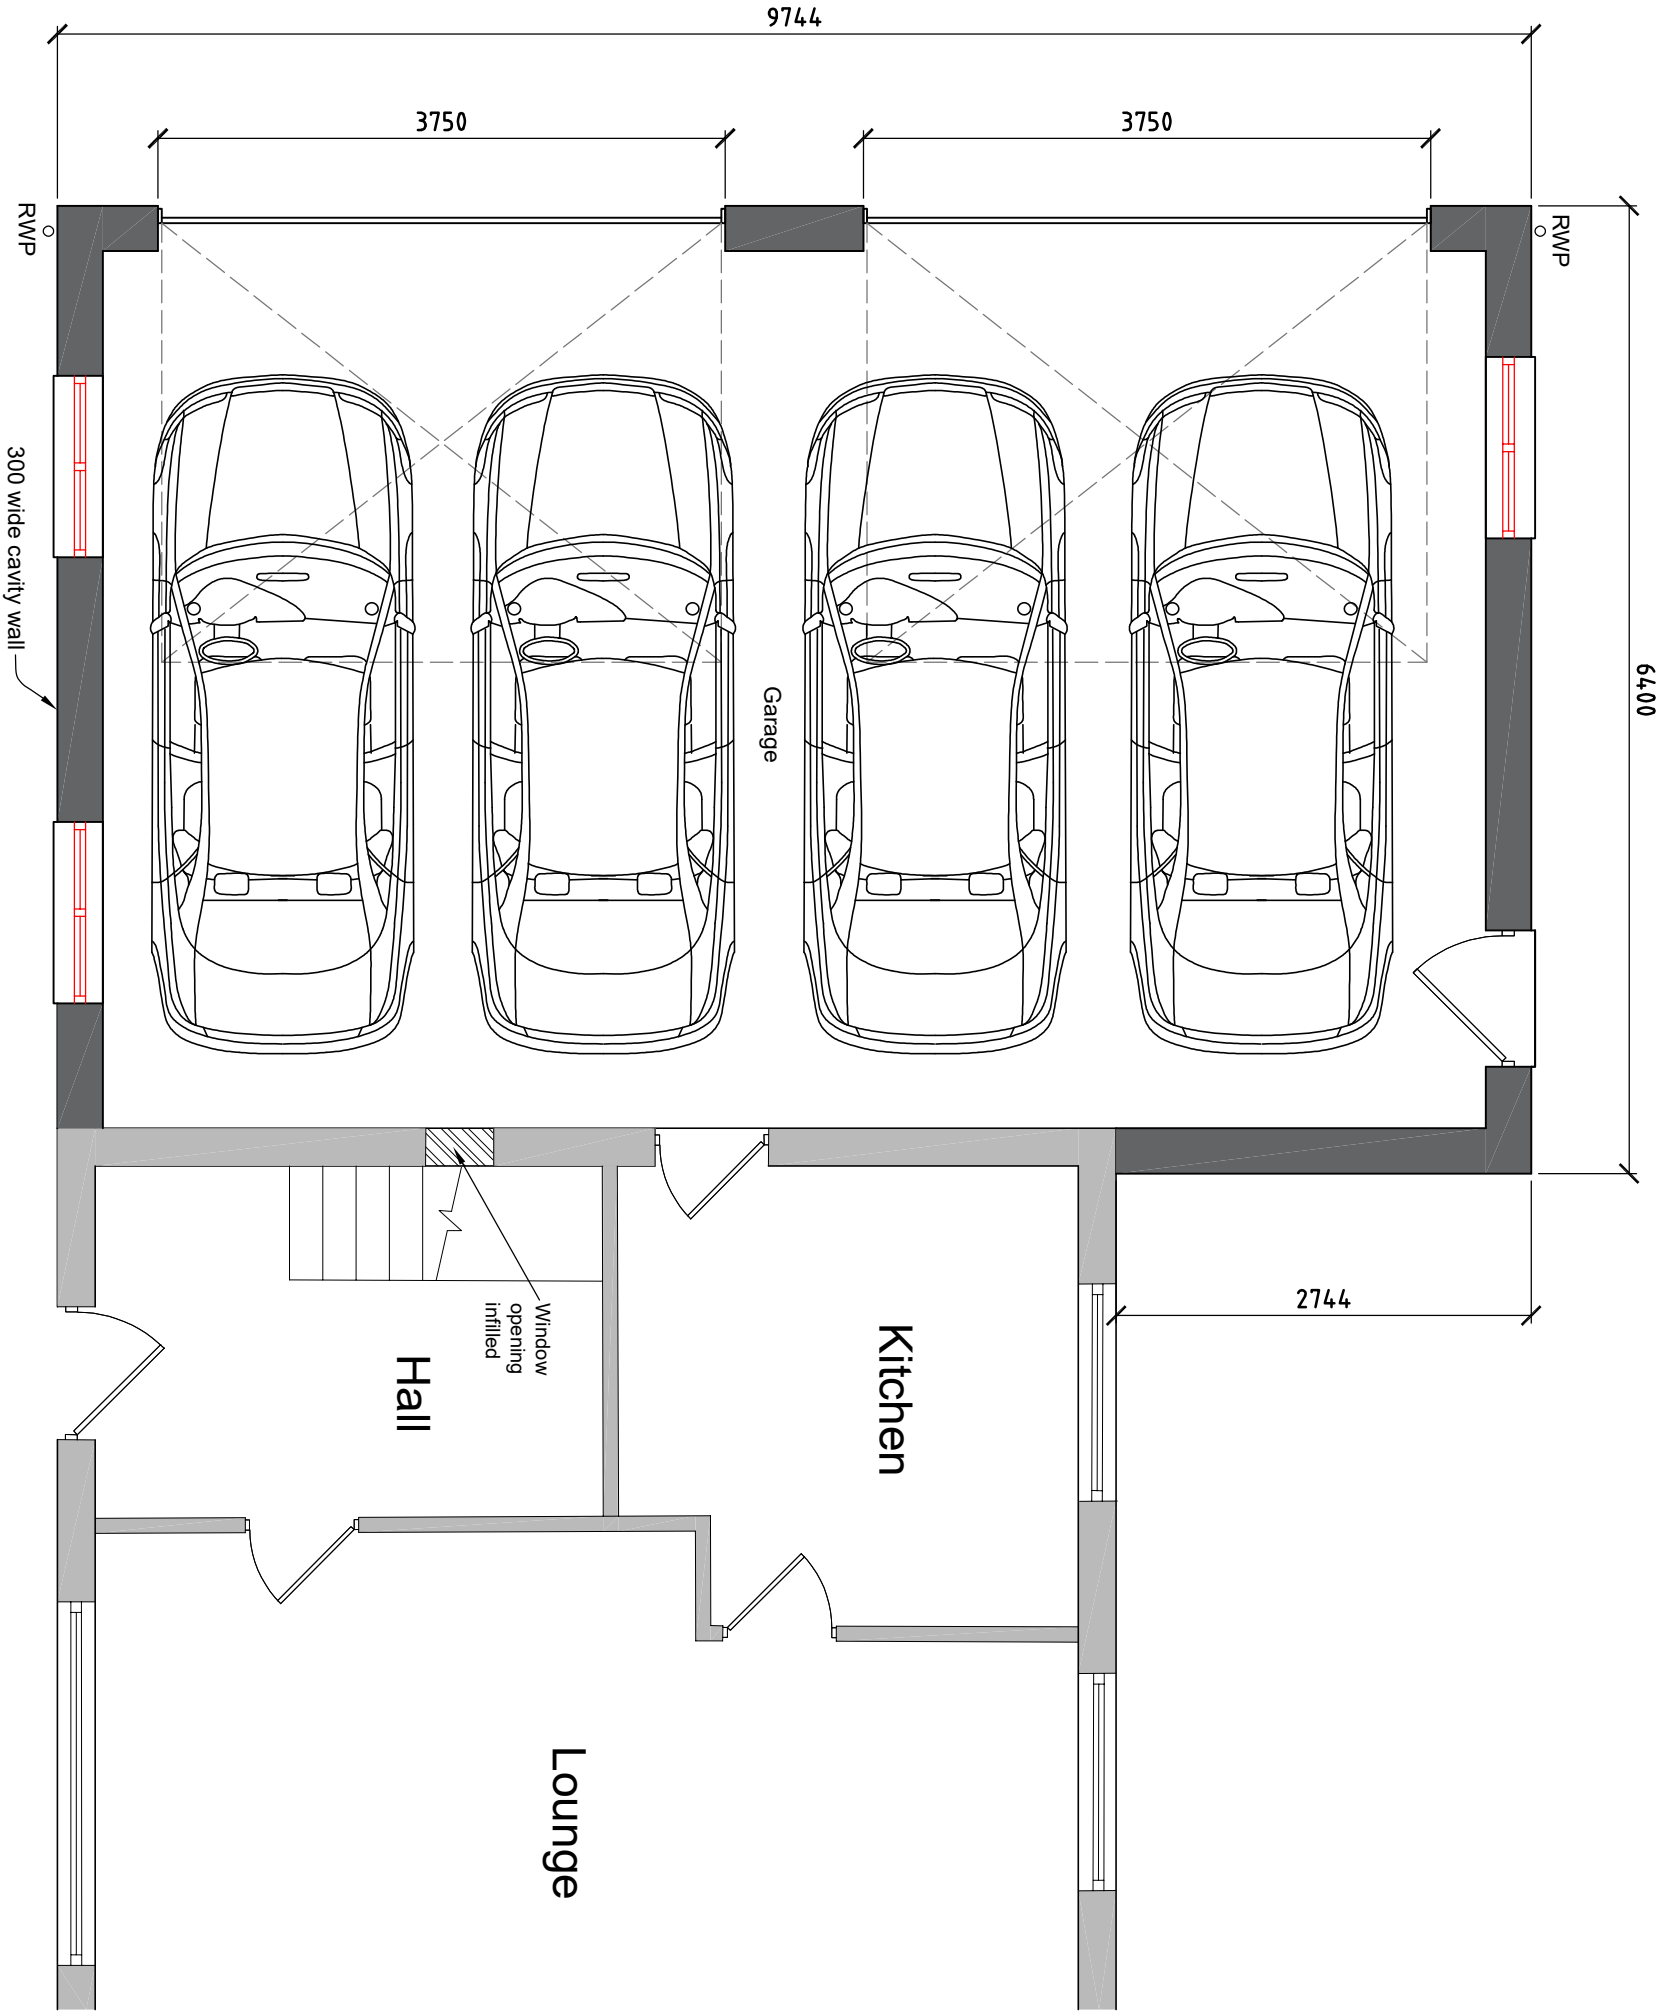

PLANNING APPROVAL

Feb 23 - Revised to suit planners
comments

1 Gainsborough Drive
Kirkholt
OL11 2QT

Single Storey Attached Garage

Proposed Ground Floor Plan

Scale @ A3: Noted

Date: January 2023

Dwg n°. 003 Revision: A