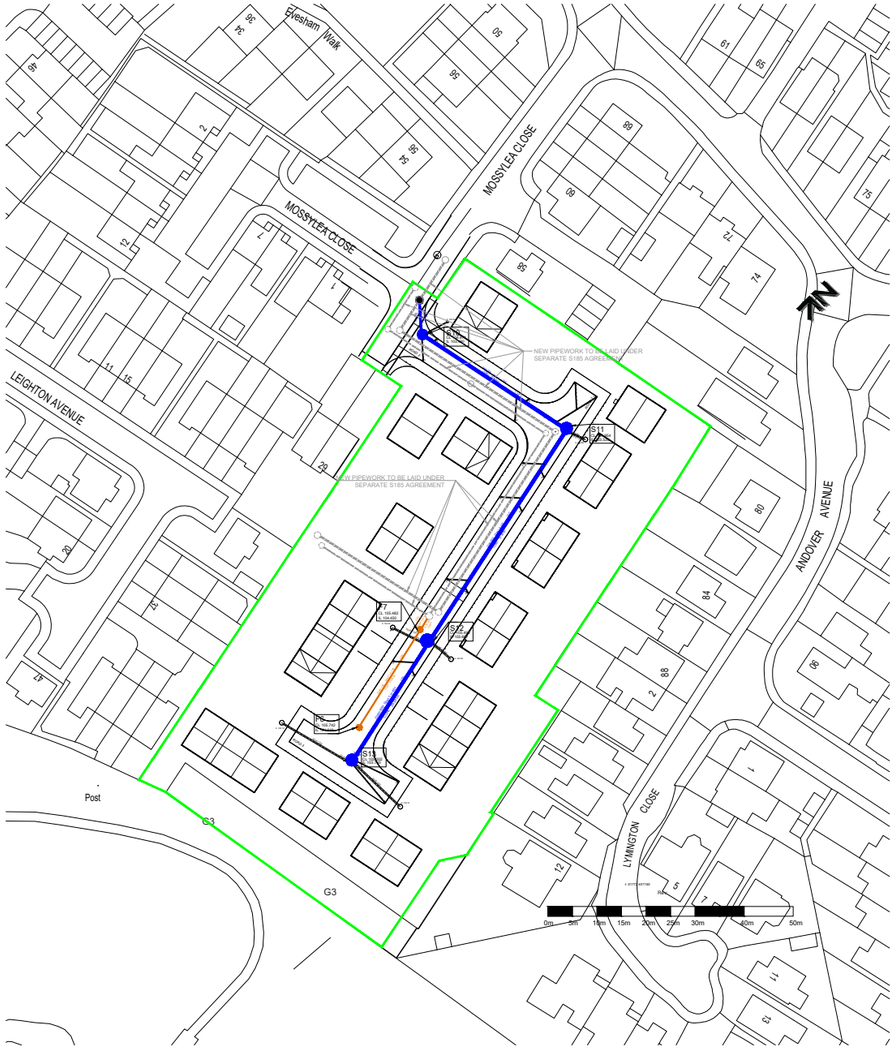


REVISION	DATE	DESCRIPTION
B	12-01-24	AMENDED AS UU COMMENTS
A	08-01-24	BOUNDARY AMENDED

CLIENT: LANCET HOMES

PROJECT: MOSSY LEA CLOSE

ADDRESS: MOSSY LEA CLOSE, MIDDLETON

DRAWING TITLE: PROPOSED S104 ADOPTION PLAN

SCALE: 1:1250 @ A3 | DATE: JULY 2023

DRAWING NO: 9807_041

Tempus Design and Build Limited
Office 1, Acorn Business Centre, Acorn Court,
Leigh, WN7 3DD
T 01942 676878