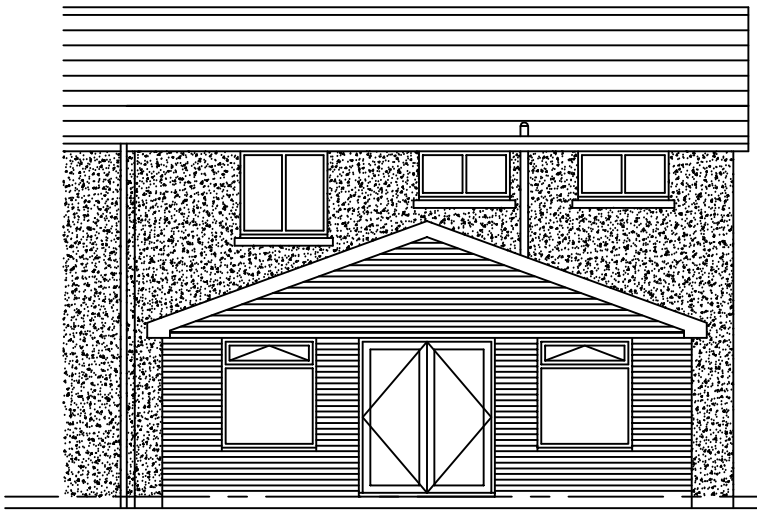

Rear elevation

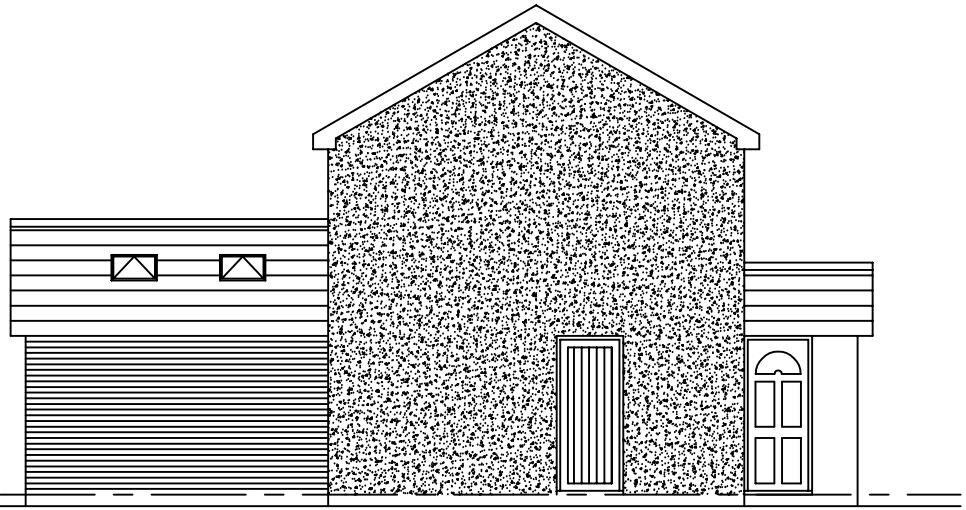

Side elevation

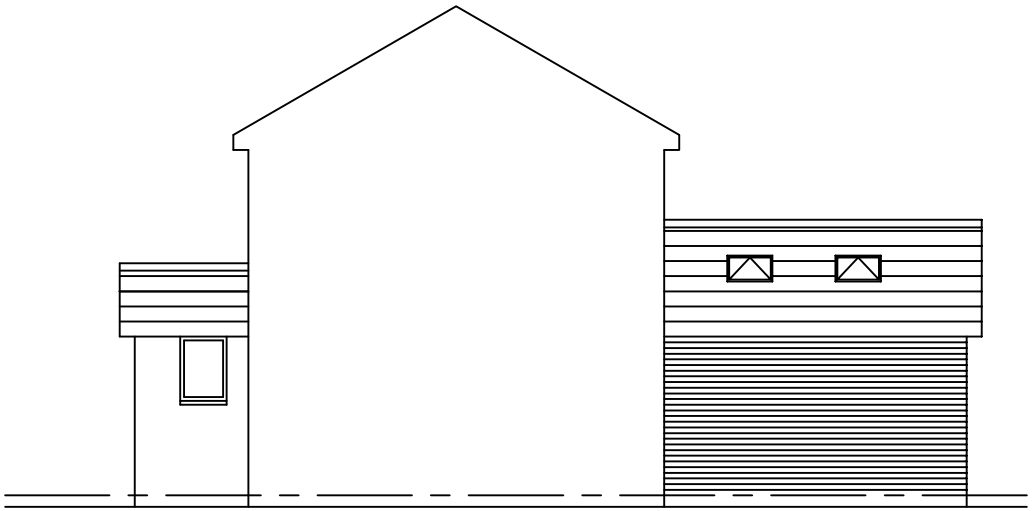

Side elvation from number 3

PROPOSED ELEVATIONS
SCALE 1:100
DWG NO - 03