


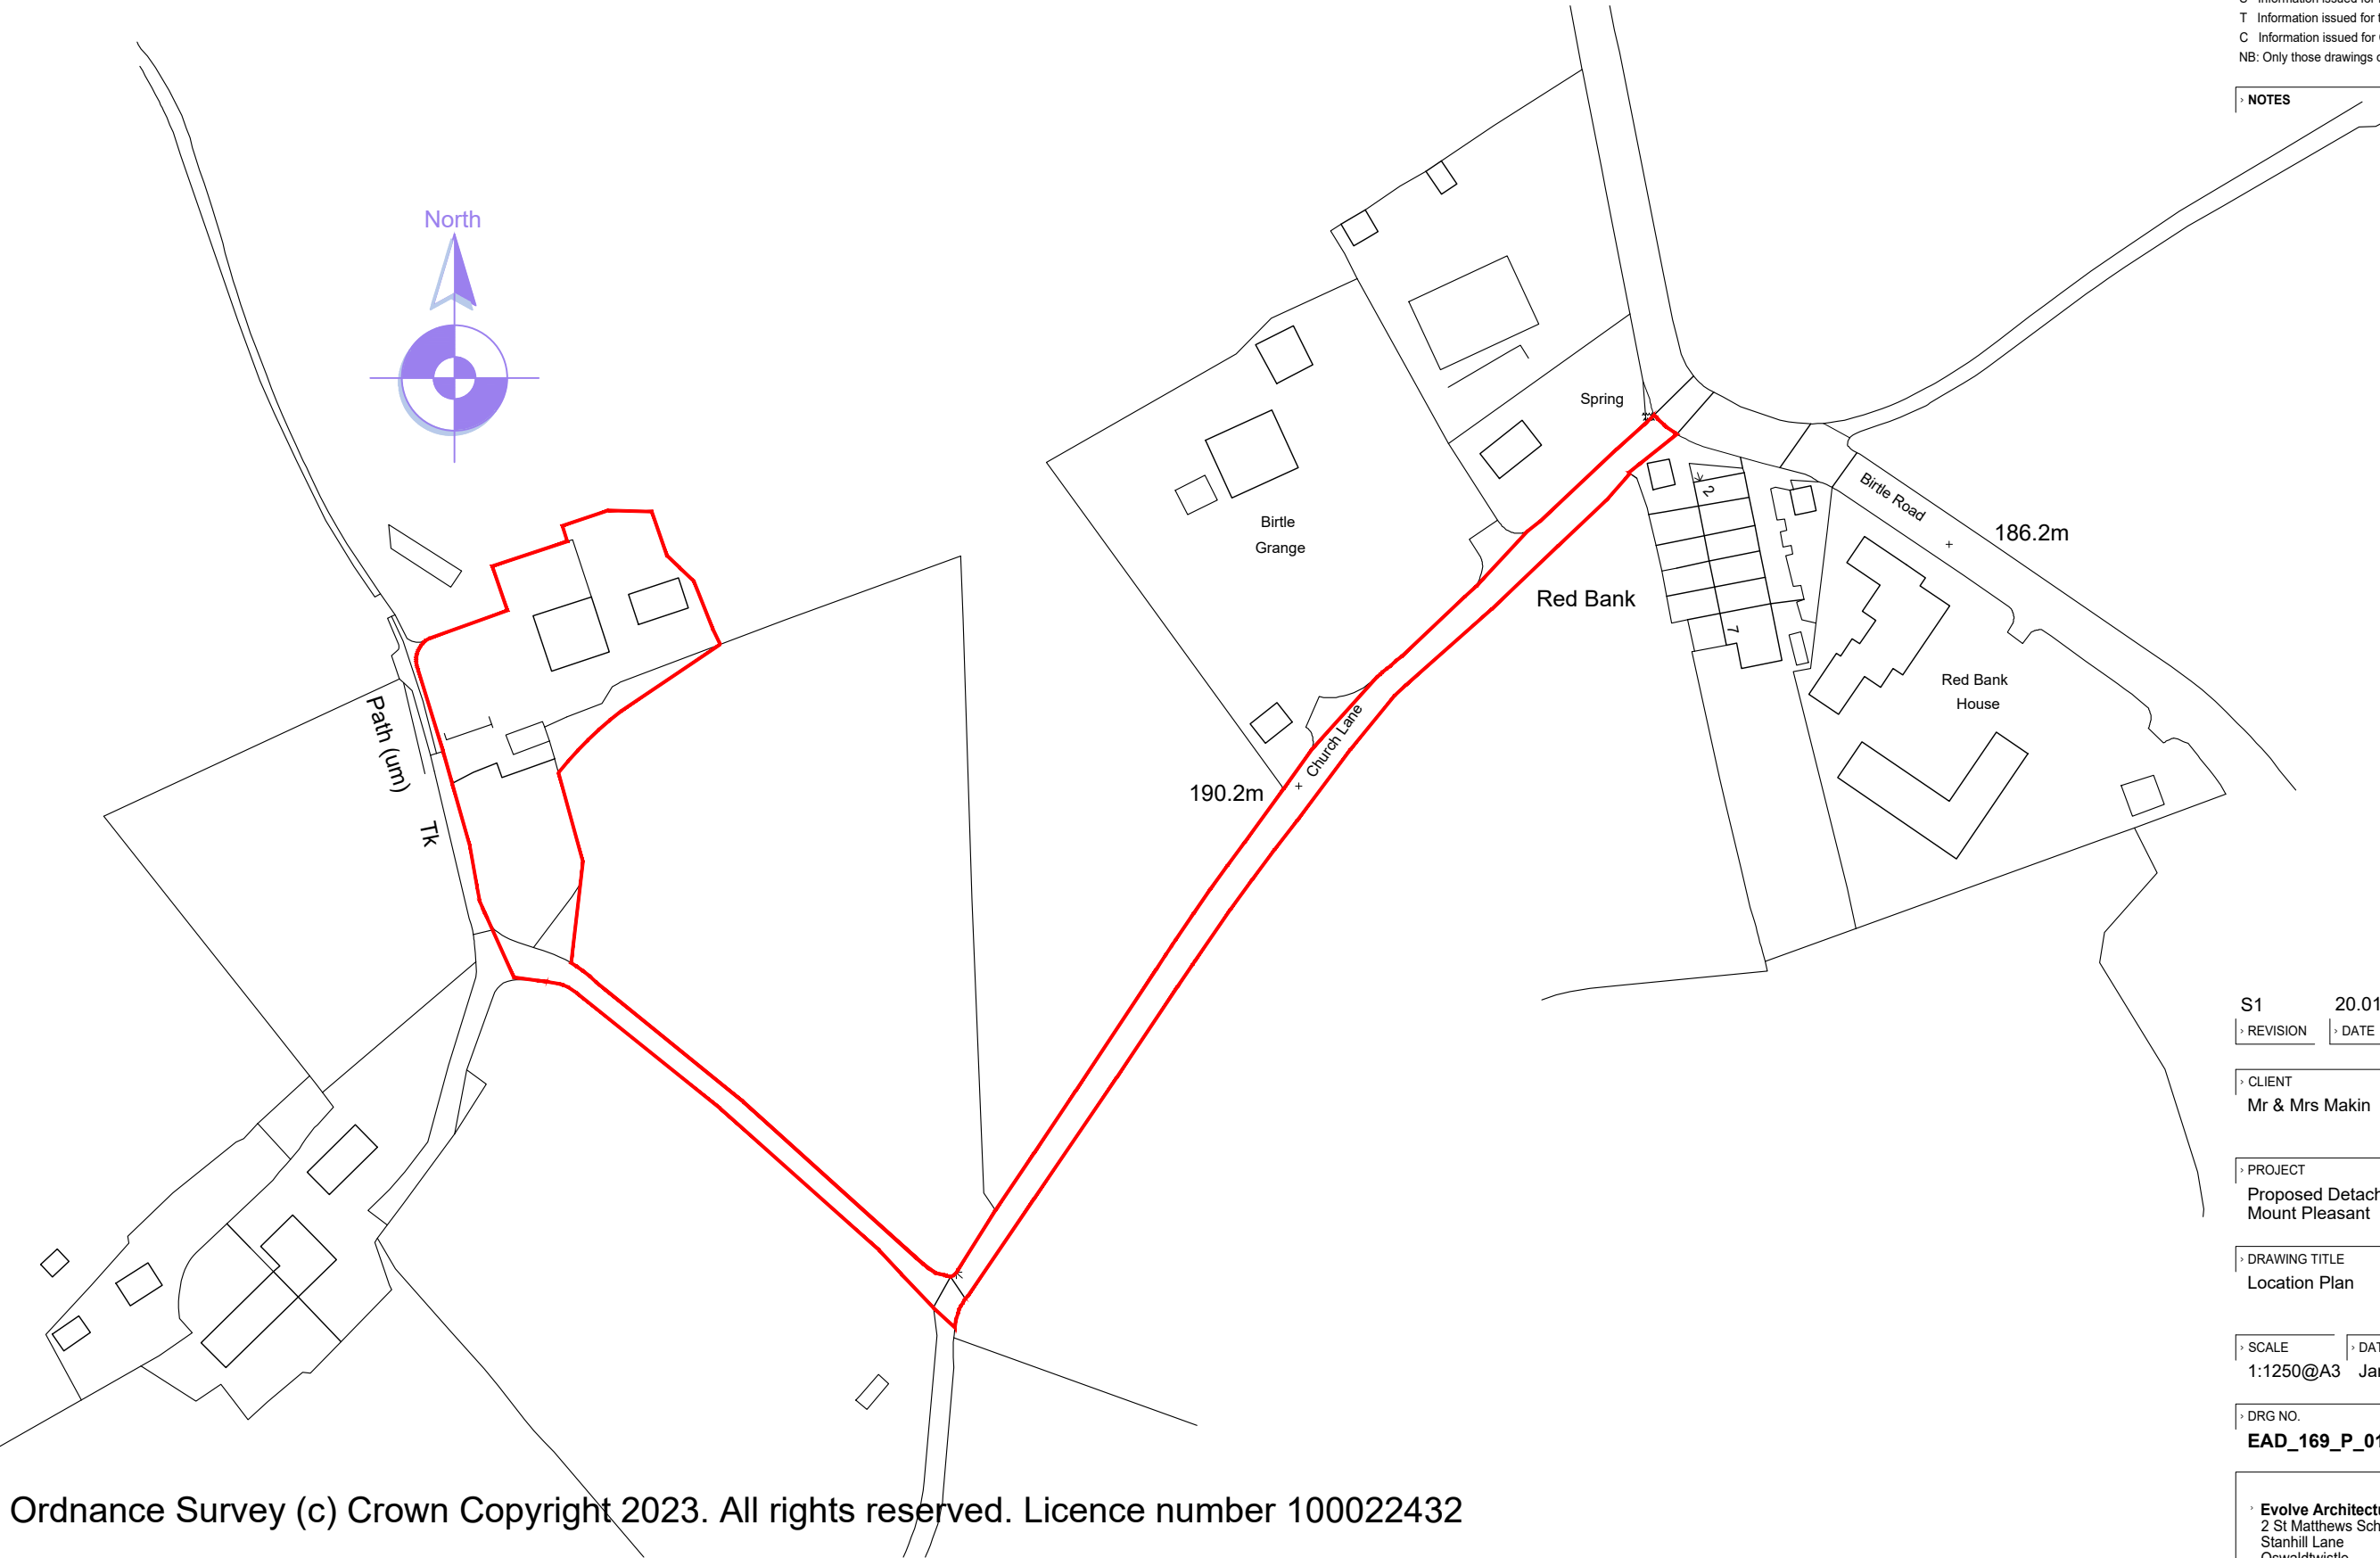

› Do not scale this drawing
 › All dimensions to be checked on site
 › Positions of existing services to be confirmed prior to proceeding

REVISION STATUS
 S Information issued for feasibility or scheme design.
 T Information issued for tender purposes only.
 C Information issued for Construction.
 NB: Only those drawings containing a C revision to be used for construction.

NOTES

S1	20.01.23	Red edge amended
› REVISION	› DATE	› DESCRIPTION

› CLIENT
 Mr & Mrs Makin


› PROJECT
 Proposed Detached Garage With Office Over Mount Pleasant

› DRAWING TITLE
 Location Plan

› SCALE	› DATE	› DRAWN	› CHECKED
1:1250@A3	Jan '23	PRH	

› DRG NO.	› REVISION
EAD_169_P_01	S1

Ordnance Survey (c) Crown Copyright 2023. All rights reserved. Licence number 100022432

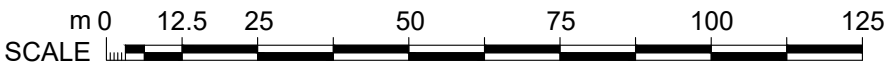

› **Evolve Architectural Design Ltd**
 2 St Matthews School House
 Stanhill Lane
 Oswaldtwistle
 Accrington
 Lancashire BB5 4PZ
 T 01254 469702
 M 07957 592102
 E paul@evolvead.co.uk
 www.evolvead.co.uk

