


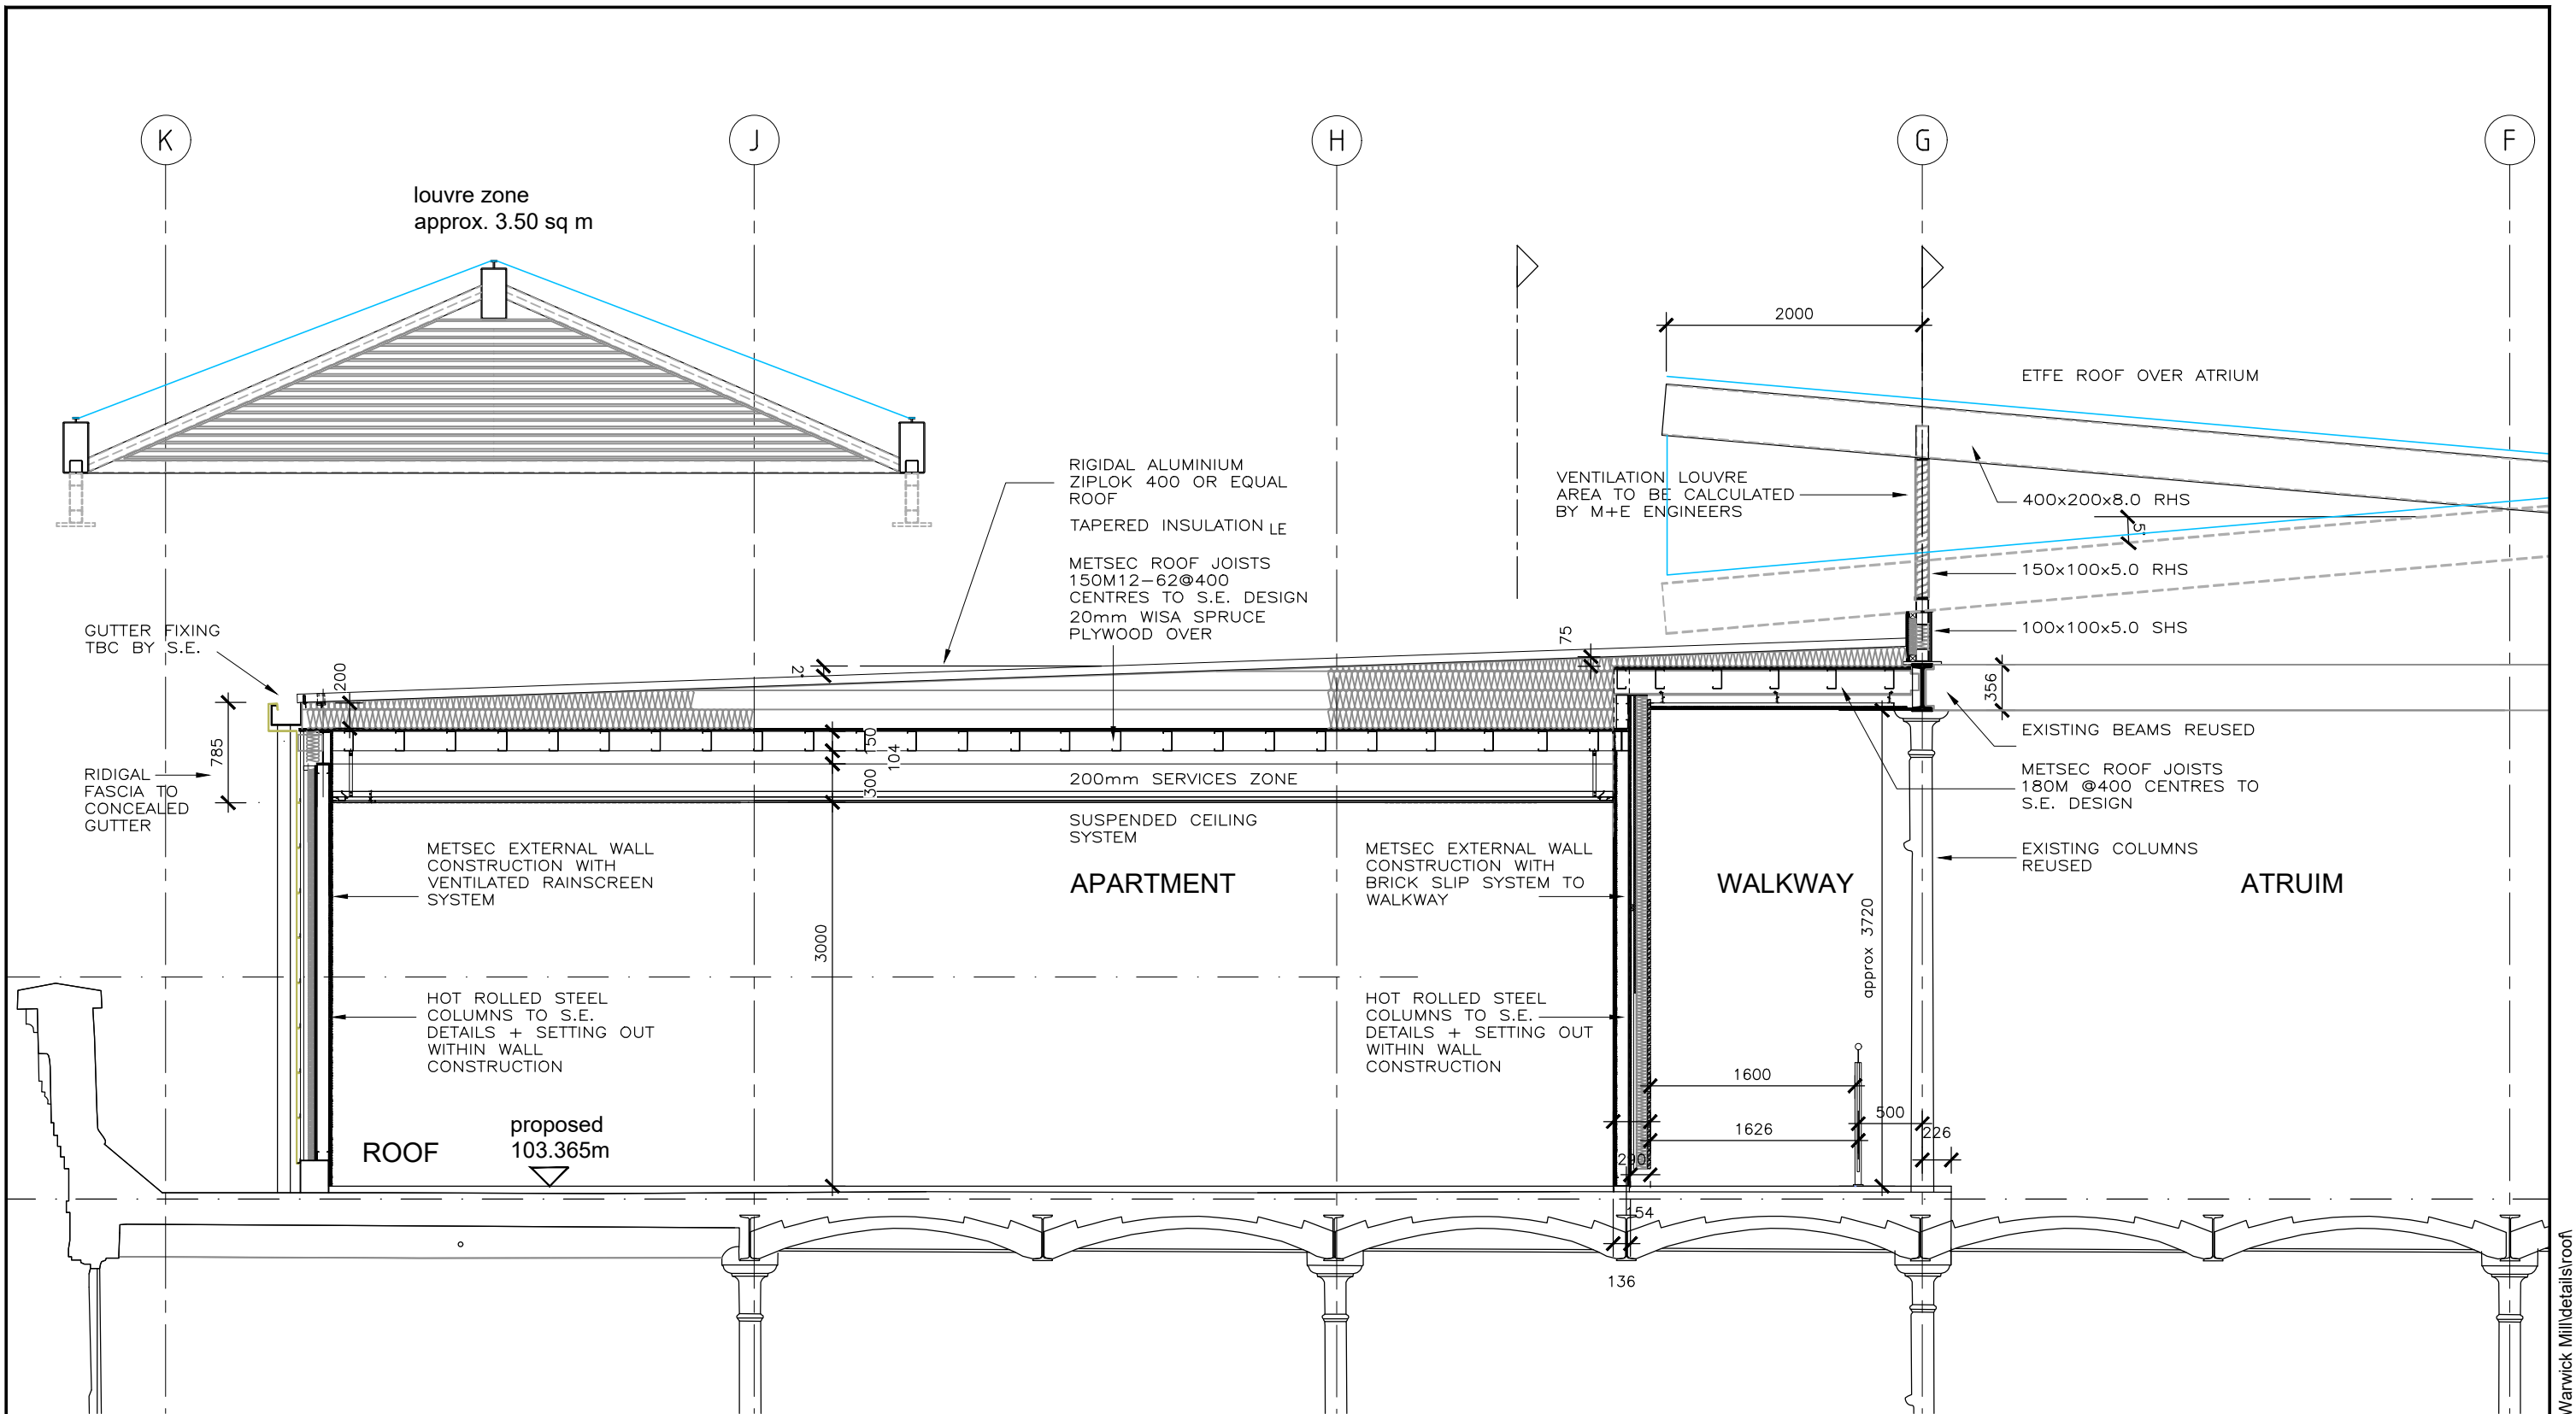

- Notes :
- Dimensions are to be checked on site before fabrication and construction
 - Any discrepancies are to be immediately notified to the architects
 - Structural measurements are to be taken from the structural engineers drawings
 - Do not scale
 - Copyright reserved by GMA

REV	DESCRIPTION	DATE	GMA ARCHITECTURE Architects and Designers UK House 82 Heath Road Twickenham TW1 4BA Telephone 020 8891 5959 Fax 020 8607 9933 Email enquiries@gmaarchitecture.co.uk www.gmaarchitecture.co.uk		DRAWING ISSUE STATUS PLANNING		Client KAM LEI FONG LTD		Scale 1:50 @ A3	Date June 23	Drawn MD	Checked IL
			Project WARWICK MILL MIDDLETON MANCHESTER		Drawing PROPOSED DETAIL SECTION THROUGH ROOF		Type 01		Client 277-01	Drawing No WM RD-501	Revision	