


BRUNSWICK STREET, HEYWOOD

general notes:
copyright reserved to mck associates ltd. and this drawing may not be used or reproduced without prior written consent.


PRODUCTION OF CAD LAYOUT
IS A REPRODUCTION OF THE
BROADWAY MALYAN
MASTERPLAN.

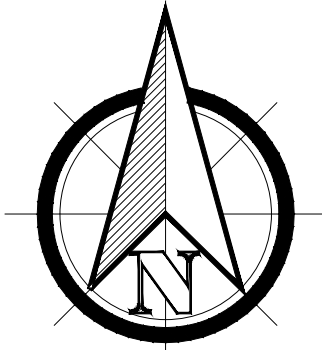

Key: -



Black Tarmac

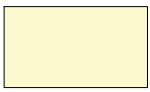

Grey 600mm x 900mm Paving slabs

See engineers external works details for
sub-base build up

C	20.12.23	KW	Updated in line with layout amendments.
B	21.11.23	KW	Plots 17-18 and 20-21 handed.
A	09.11.23	KW	General amendments following changes to the Site Layout.
Rev.	Date	By	Description

Client:




Project:
BRUNSWICK STREET
HEYWOOD

Drawing Title:
HARD LANDSCAPING LAYOUT

Drawn: KW	Checked:	Scale: 1:500	Date: NOVEMBER 2023
Job No: 1016	Drawing No: HL01	Rev: C	

A2

PLANNING

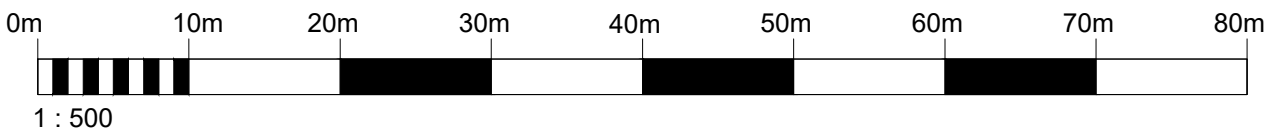

1 : 500