



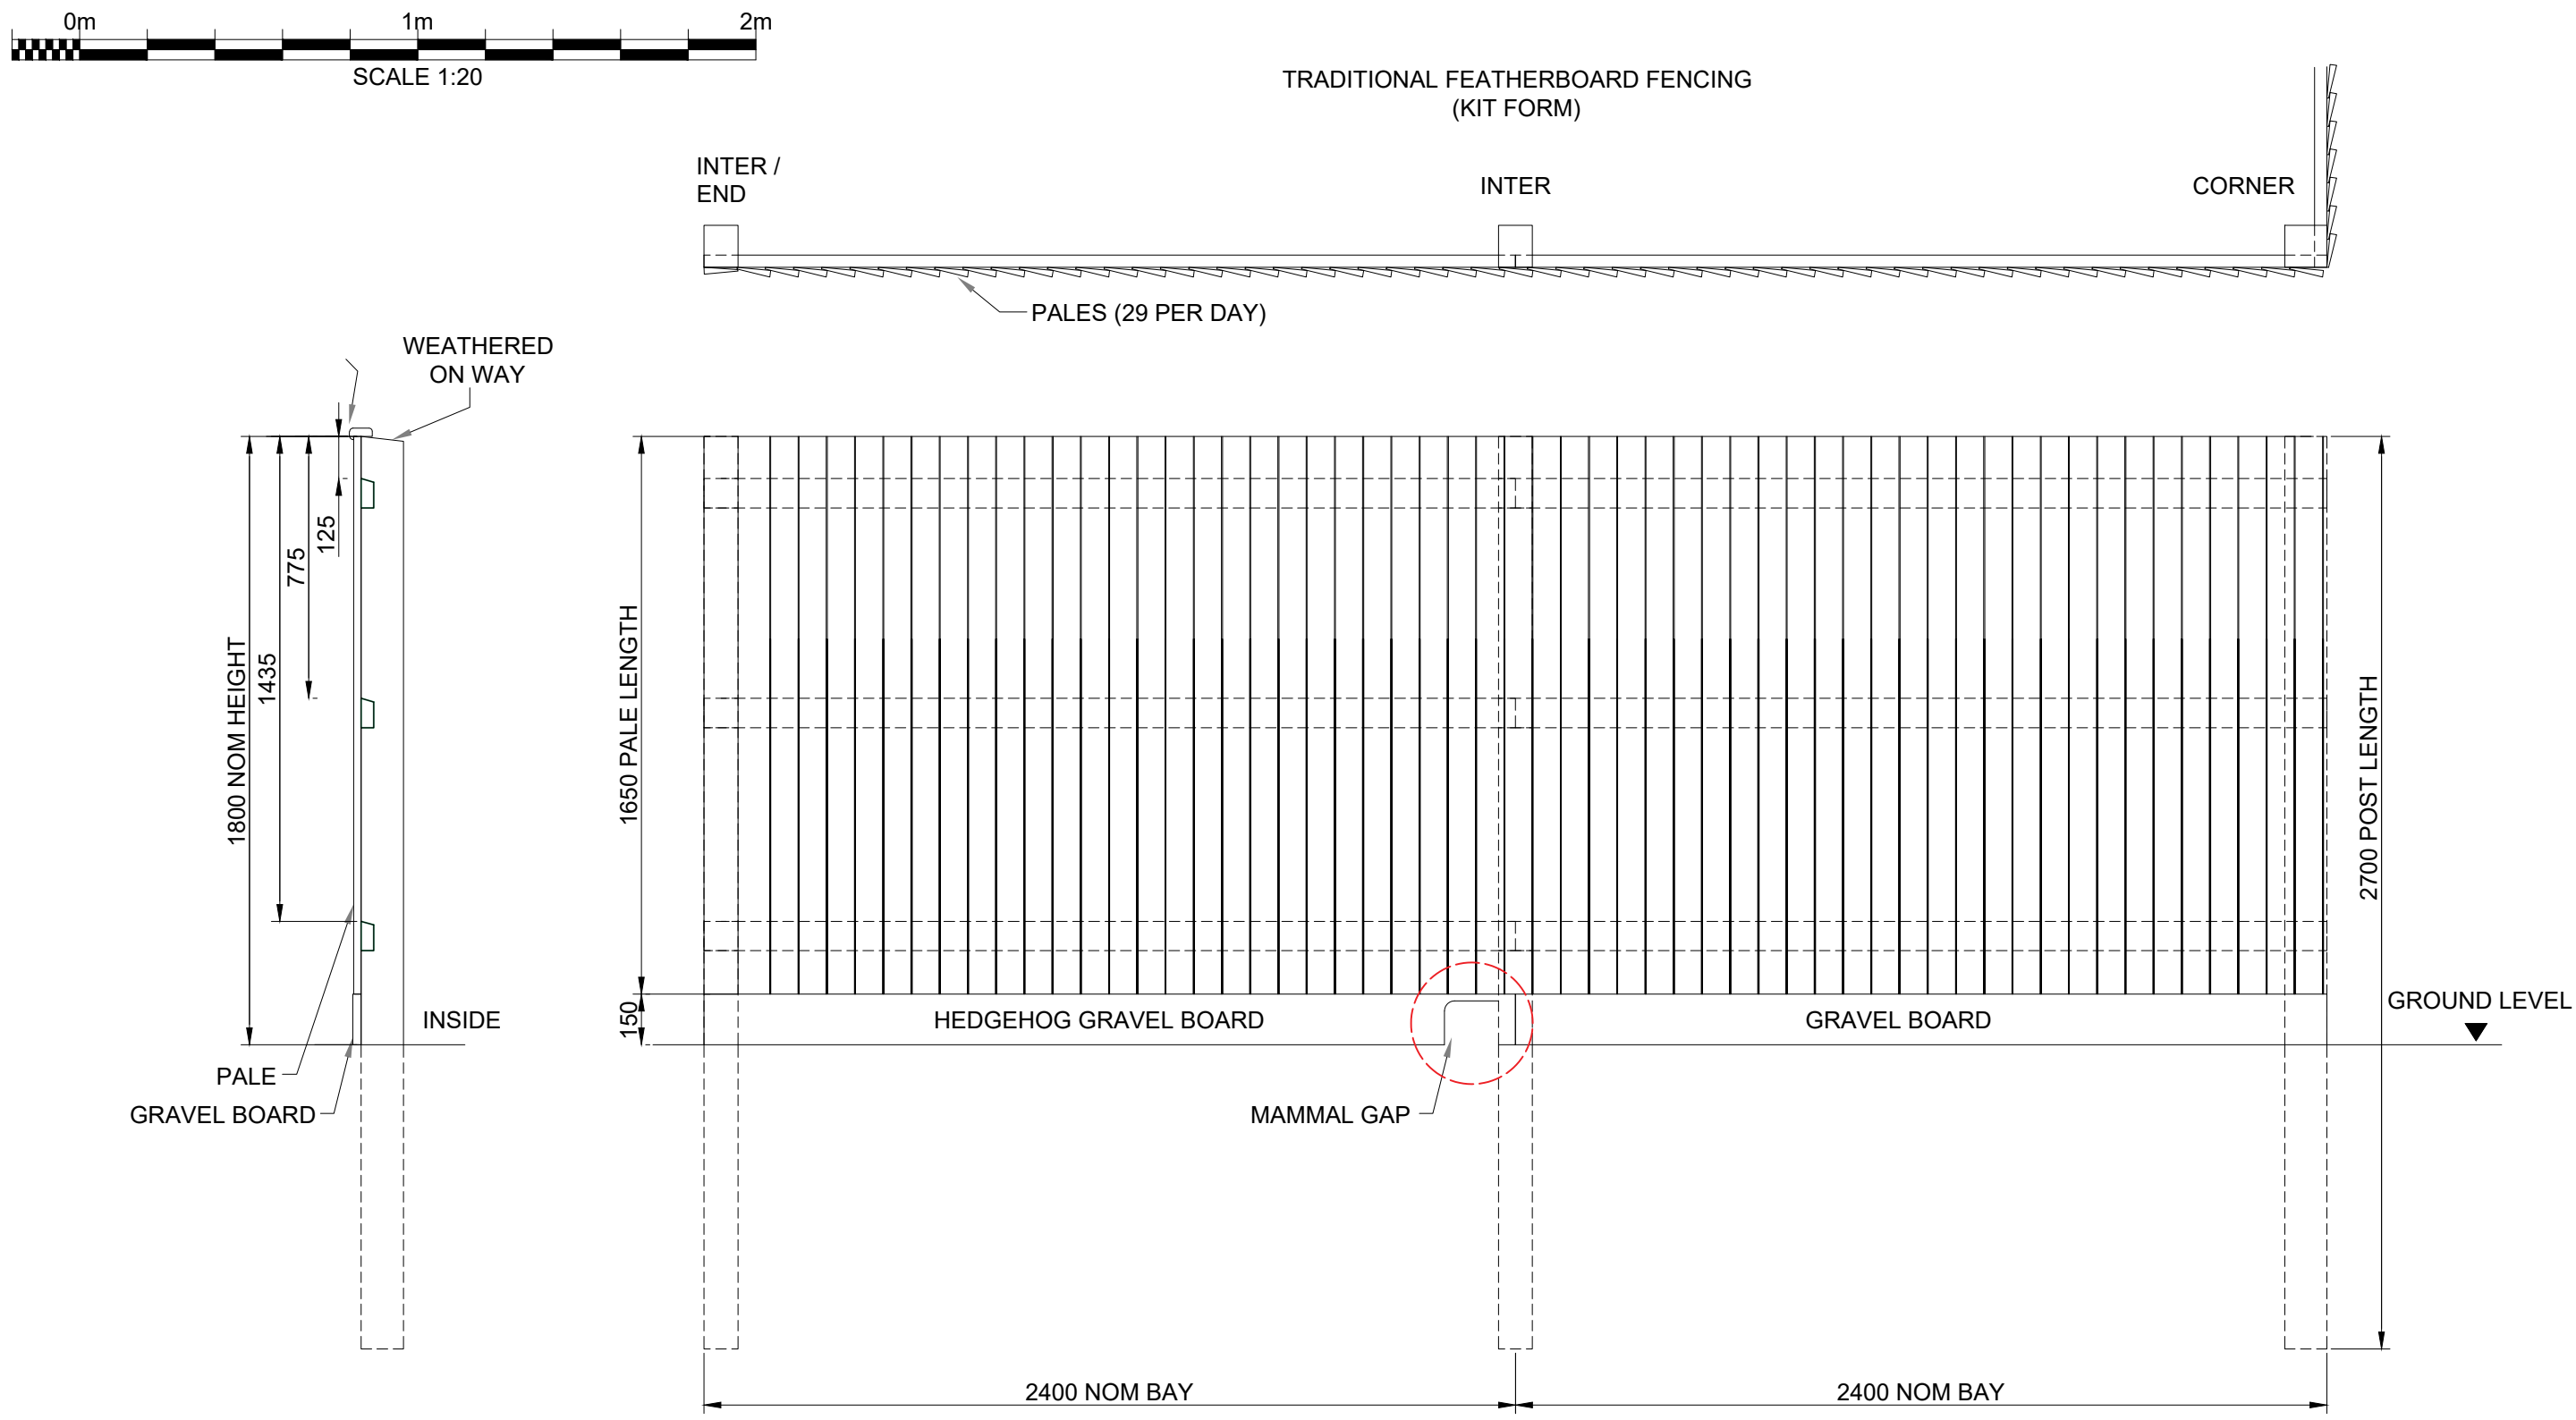

HEDGEHOG GRAVEL BOARD DETAIL

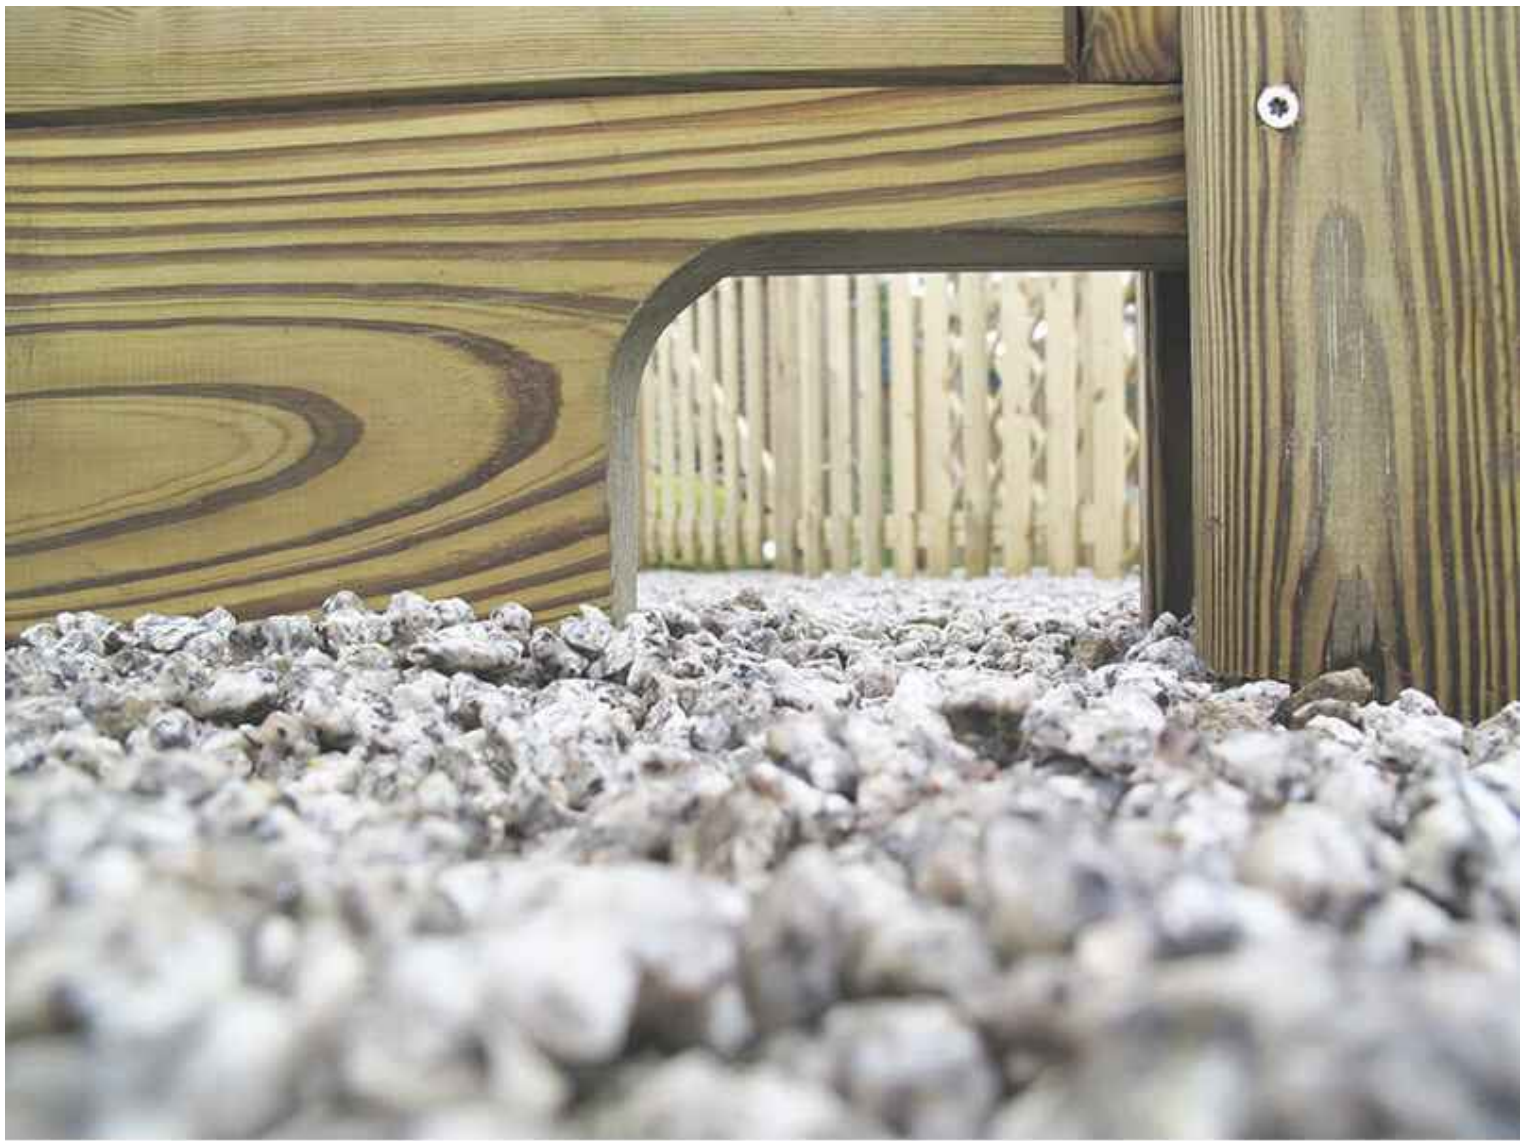

Squareyard

Landscape Architecture - Urban Design - Masterplanning

Email - studio@yd2.co.uk
Web - www.yd2.co.uk
Tel - 07514 281 452

Address:
Suite 10 - Hardman Business Centre,
New Hall Hey Road,
Rossendale

GENERAL NOTES:

1. DIMENSIONS GOVERN
2. ALL DIMENSIONS ARE IN MILLIMETERS UNLESS NOTED OTHERWISE ON THE DRAWINGS
3. ALL DIMENSIONS SHALL BE VERIFIED ON SITE PRIOR TO ANY CONSTRUCTION
4. YD2 SHALL BE NOTIFIED OF ANY DISCREPANCIES

DRAWING NOTES:

(-)	ISSUED FOR PLANNING - FEATHERBOARD DETAIL	MG	AV	27/08/2024
REV	DESCRIPTION	DRAWN	CHECKED	DATE

PROJECT TITLE

**LAND AT DOBFIELD HOUSE
RESIDENTIAL DEVELOPMENT
DOBFIELD ROAD
ROCHDALE**

DRAWING TITLE

FEATHERBOARD DETAIL

PROJECT NUMBER

YD2_24_23

DRAWING No.

YD2_DOB_LP00972

SCALE

@ A1
1:20
DATE
AUG 2024
REVISION
(-)