



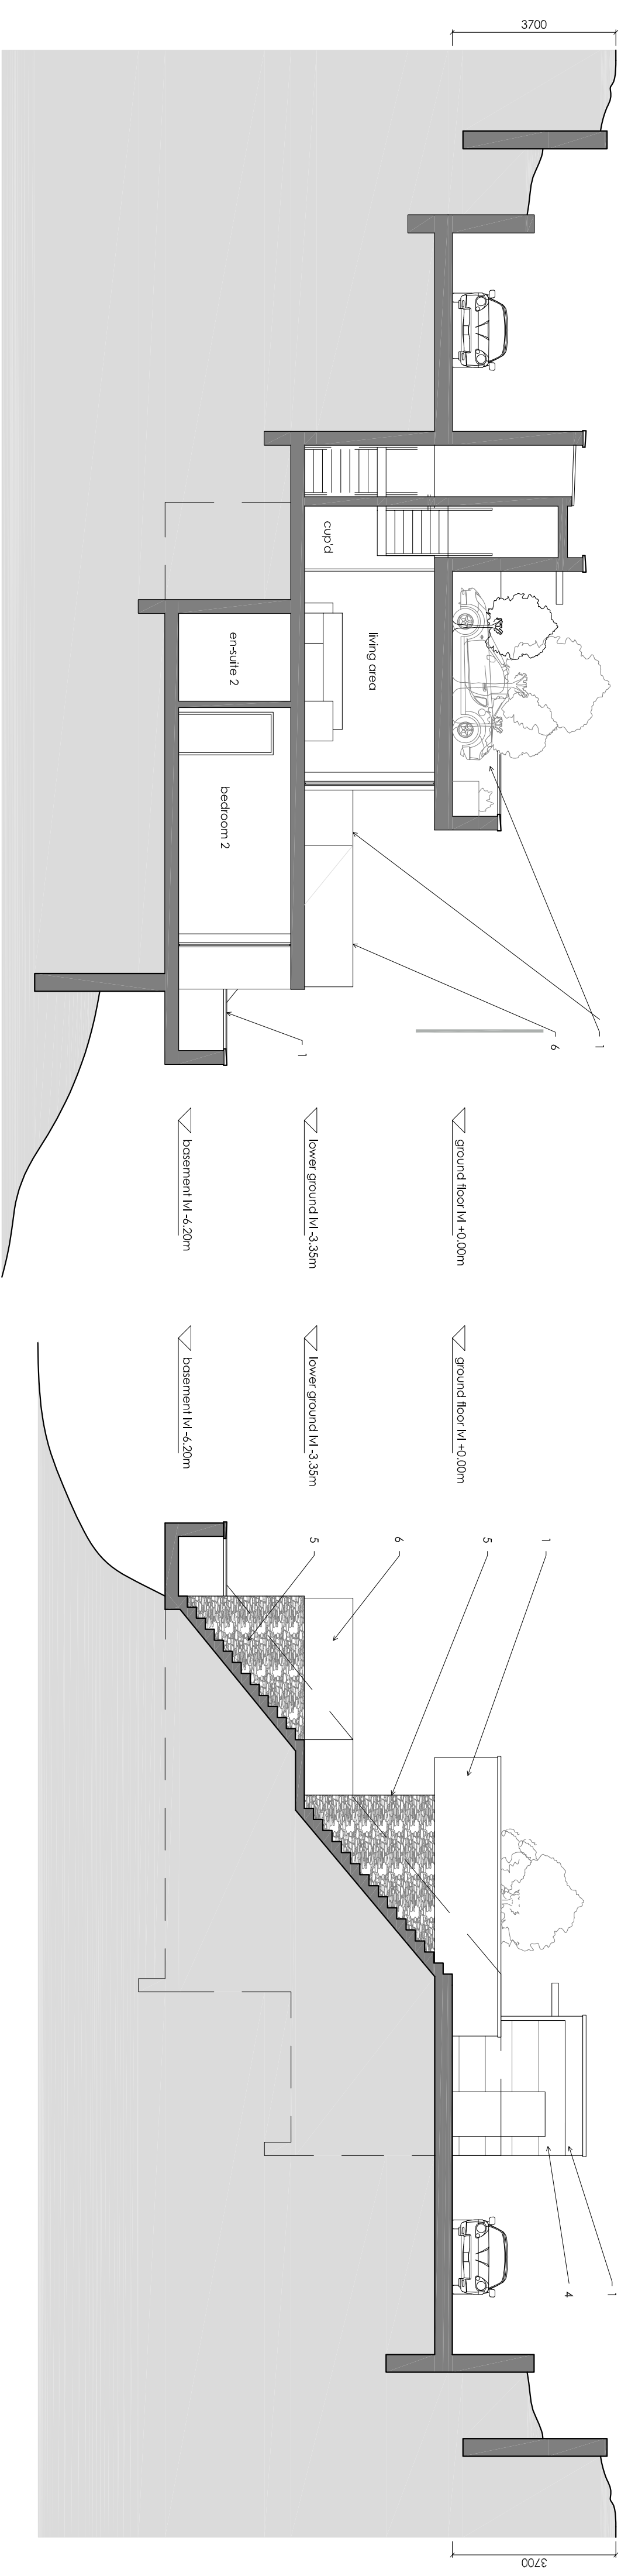

Rev	Description	By	CHK	Date

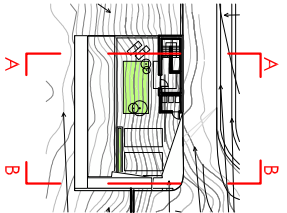

- Key notes
1. Render (through coburl) - off-white/natural
 2. Aluminium cladding doors - grey
 3. Aluminium cladding doors - grey
 4. Timber effect tiles - grey
 5. Random course stone wall
 6. Glass balustrade
 7. Glass balustrade
 8. Precast coping to match render colour
 9. Grey metal cladding

A. 109/17 Amendments to show revised levels		A/C	
Project description		New Century House 17/6 Drake Street Rochdale OL16 1UP Tel: 01706 754880 Fax: 01706 754881 www.alcockerasociates.co.uk ma@alcockerasociates.co.uk	
Project: Proposed residential development Stable Hills, Chadwick Hall Road Barnford, Rochdale		 the mark of property professionalism RICS RICKSON	
Proposed sections		scale: 1-100@A3 date: Jul 17 drawn: A/C	
Client: Joanne & Chris Gieves		Dwg Nr. G262-009w/A	