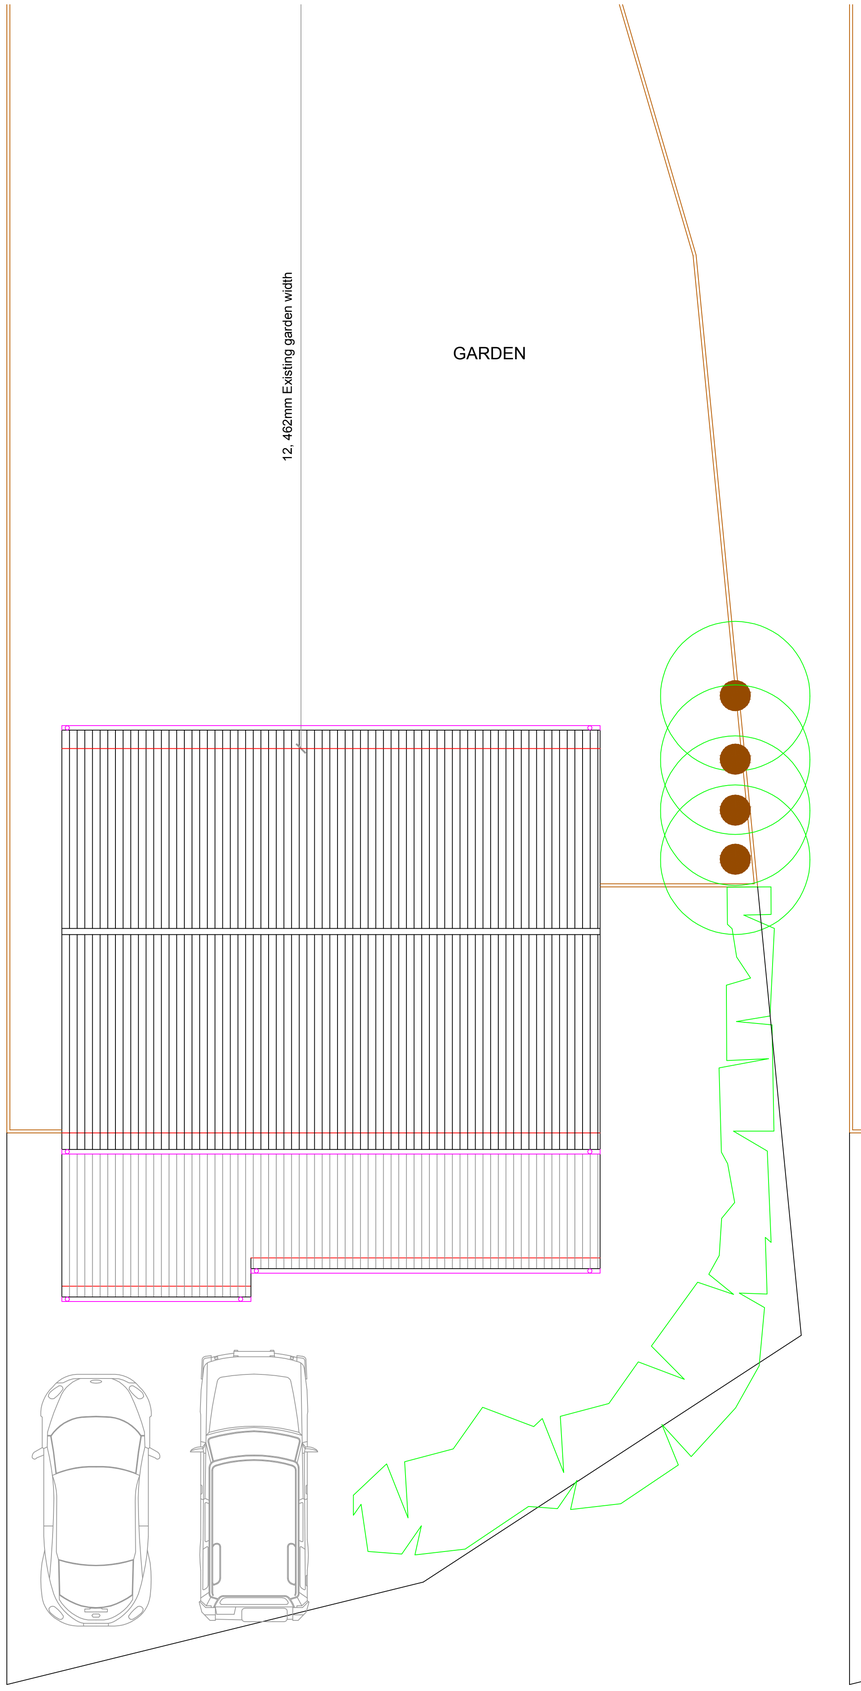


EXISTING

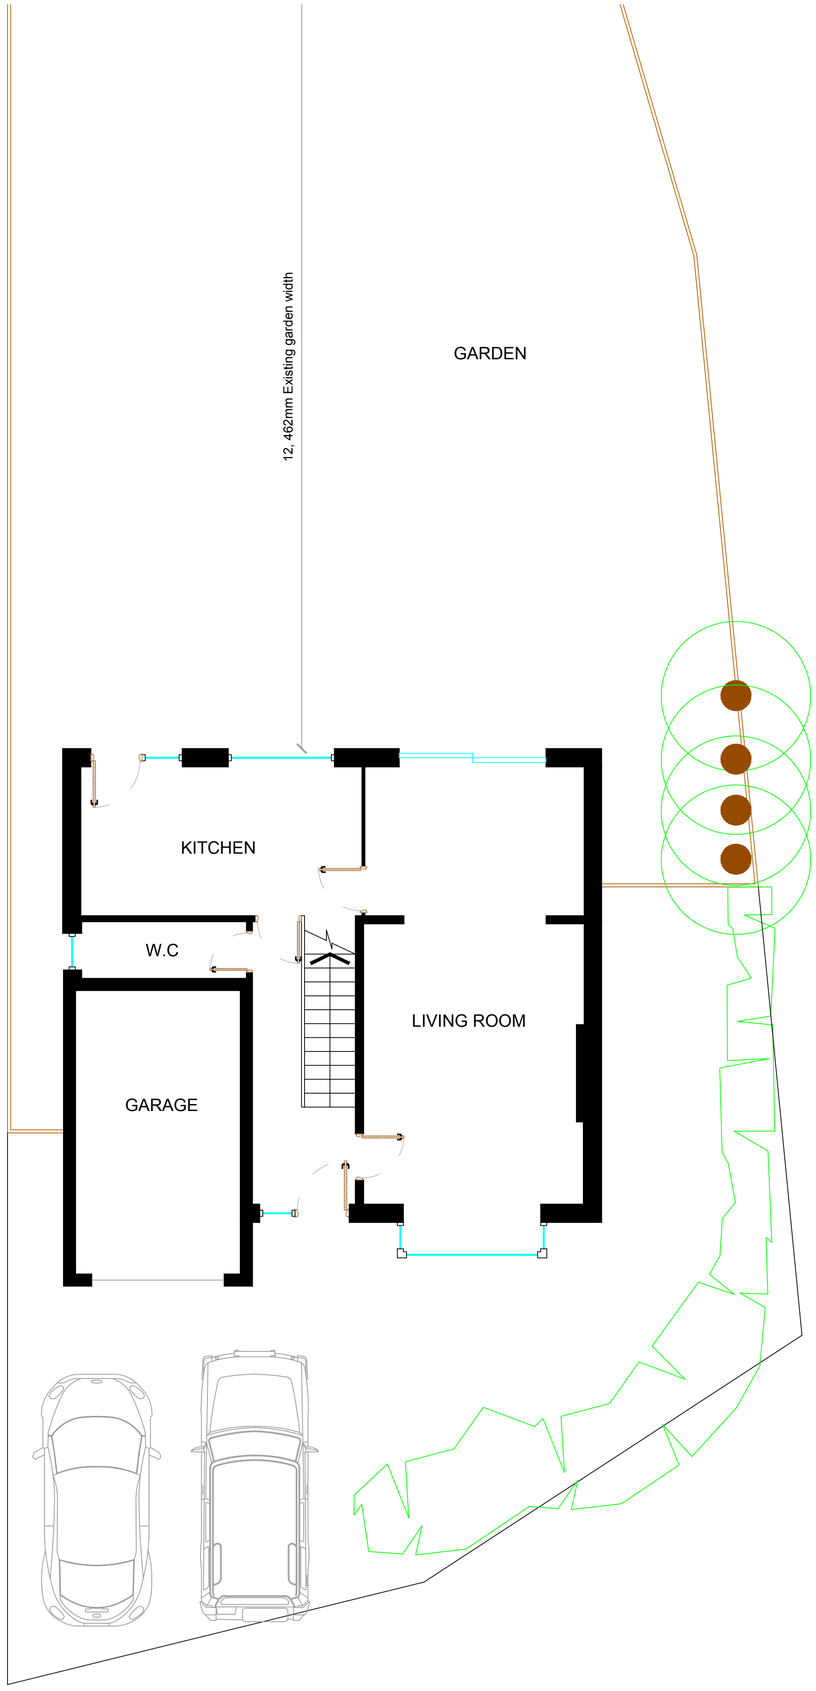


EXISTING GROUND

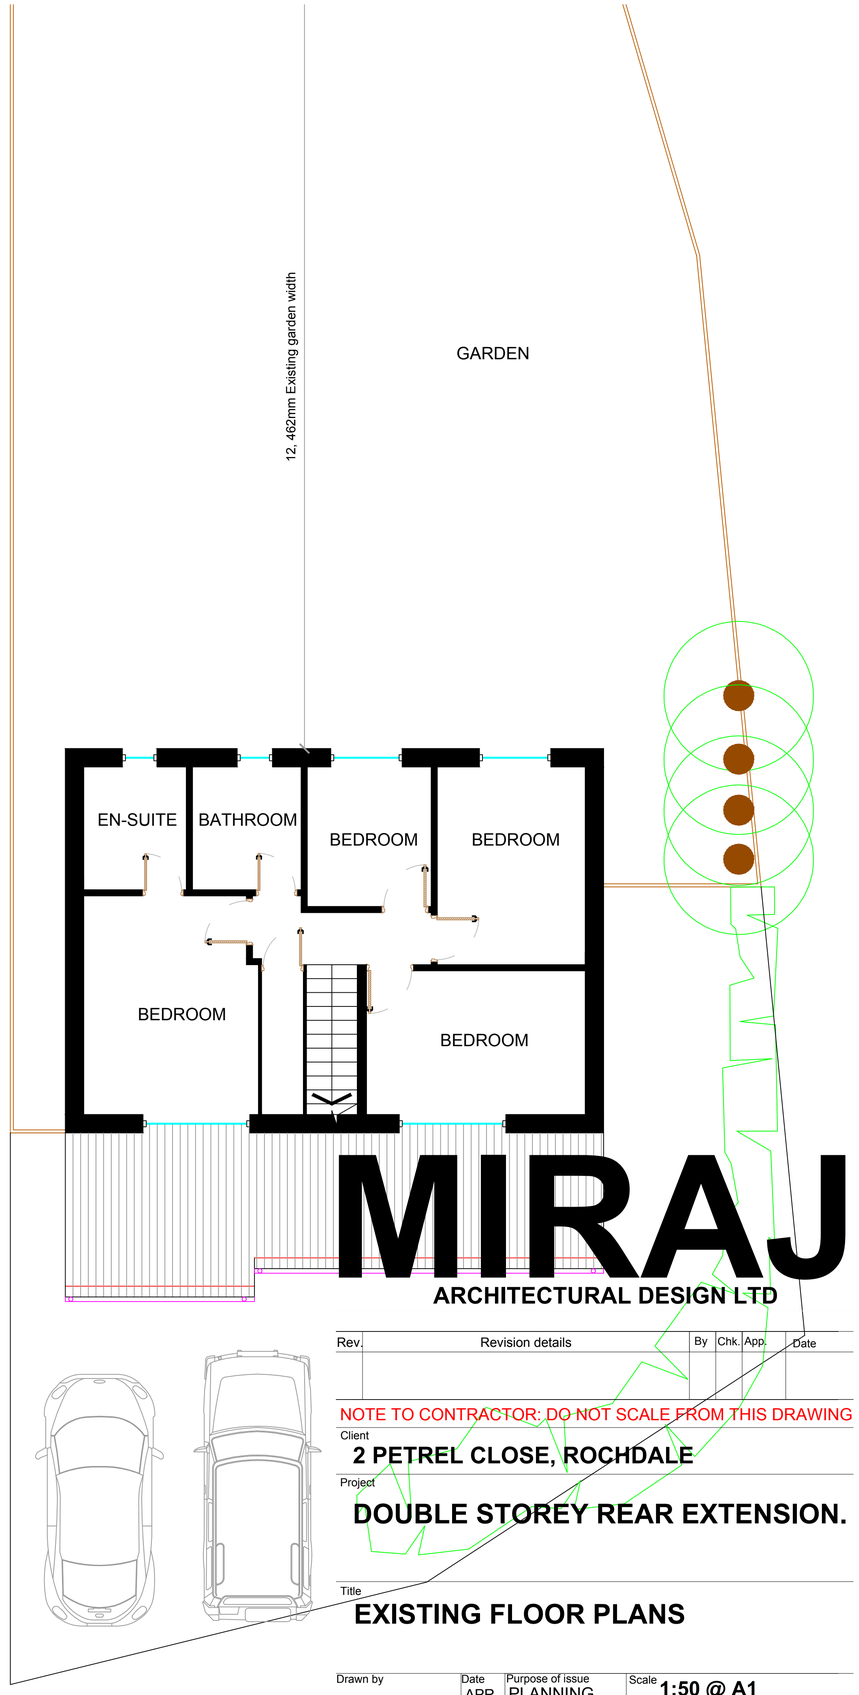


EXISTING FIRST

# MIRAJ

**ARCHITECTURAL DESIGN LTD**

| Rev. | Revision details | By | Chk. | App. | Date |
|---|---|---|---|---|---|
| | | | | | |

NOTE TO CONTRACTOR: DO NOT SCALE FROM THIS DRAWING

Client

**2 PETREL CLOSE, ROCHDALE**

Project

**DOUBLE STOREY REAR EXTENSION.**

Title

**EXISTING FLOOR PLANS**

| Drawn by | Date | Purpose of issue | Scale |
|---|---|---|---|
| | APR. | PLANNING. | 1:50 @ A1 |
| Checked by | Date | Drawing No. | |