




PROPOSED FRONT ELEVATION
1 : 50




PROPOSED SIDE ELEVATION
1 : 50




PROPOSED REAR ELEVATION
1 : 50

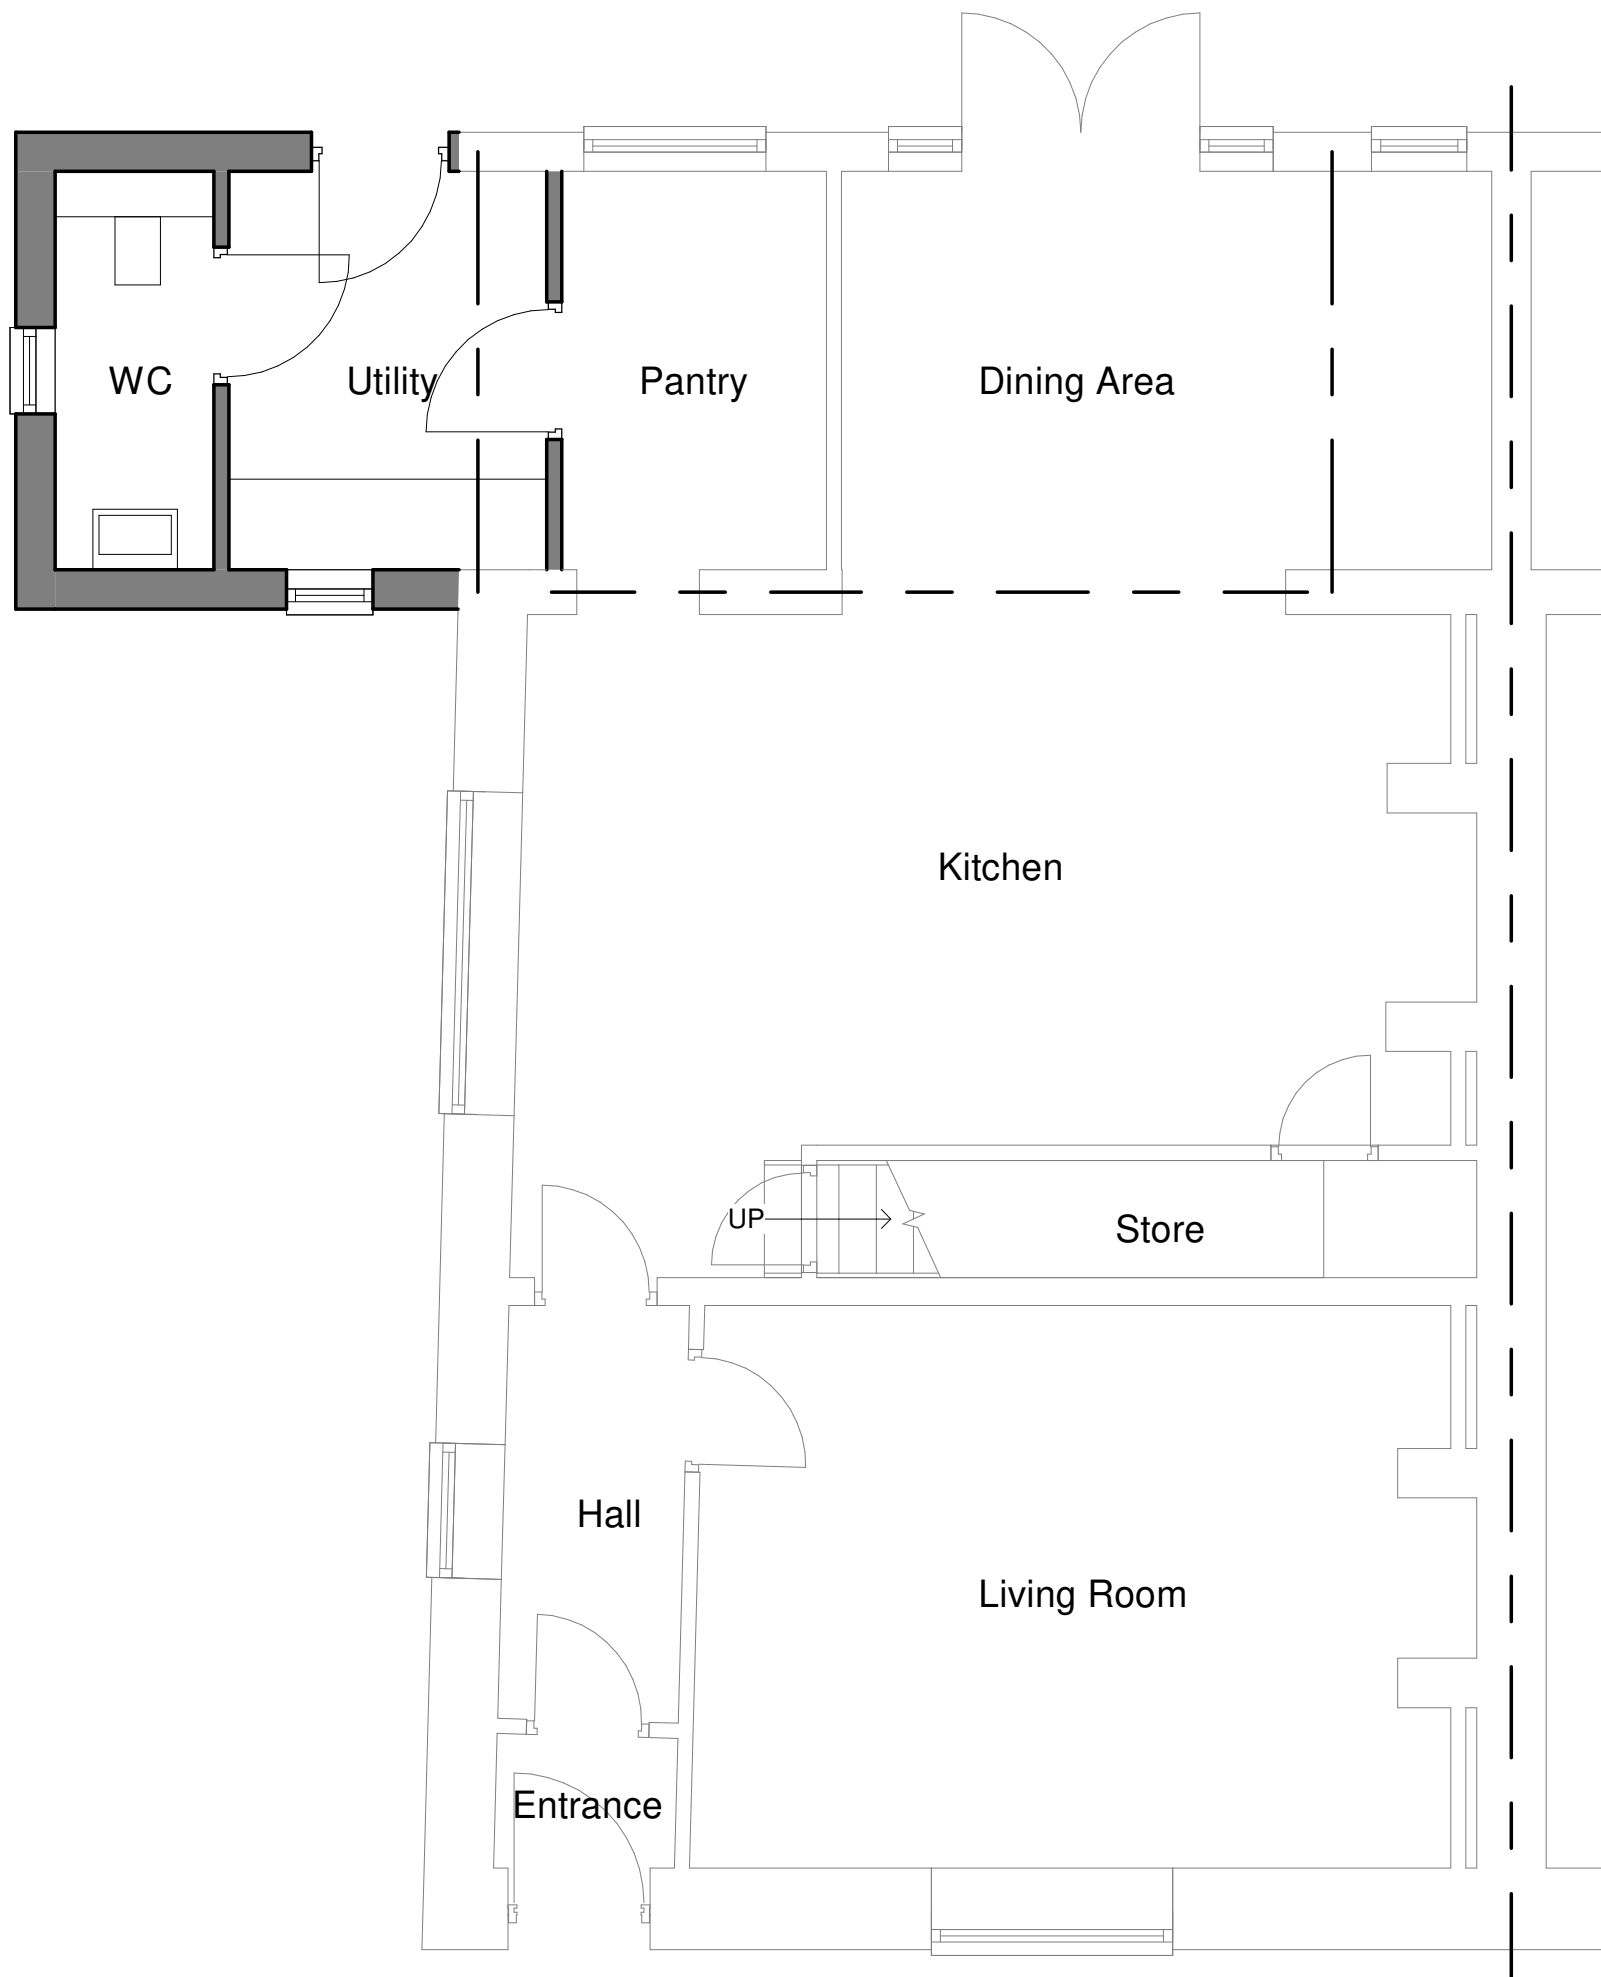

PROPOSED GROUND FLOOR PLAN
1 : 50

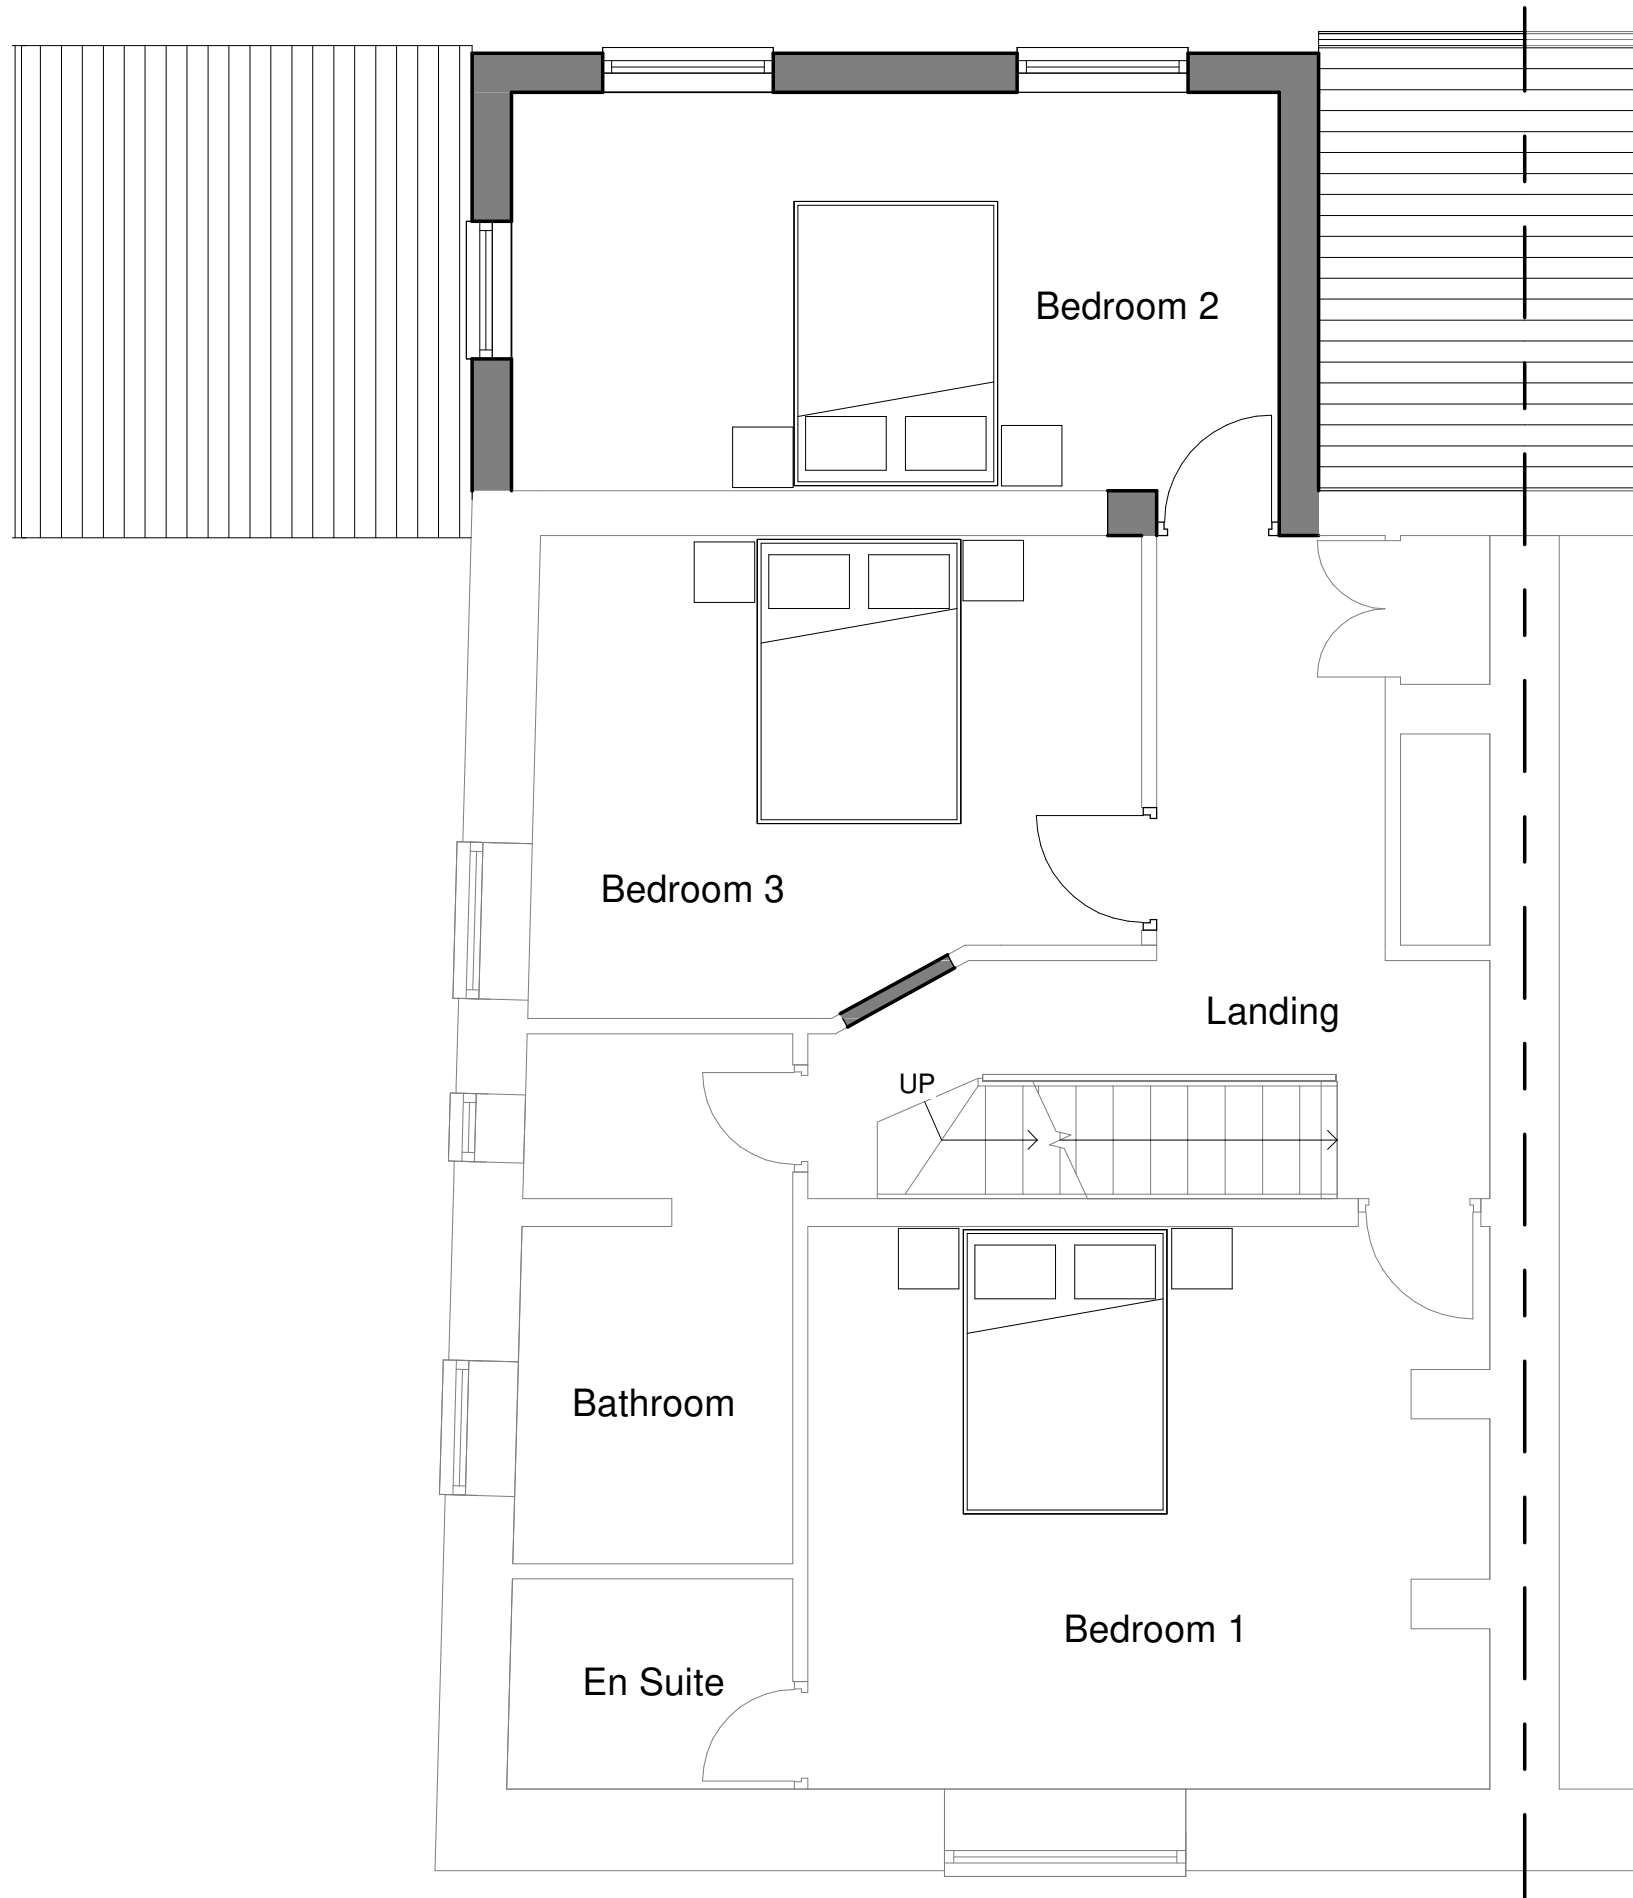

PROPOSED FIRST FLOOR PLAN
1 : 50

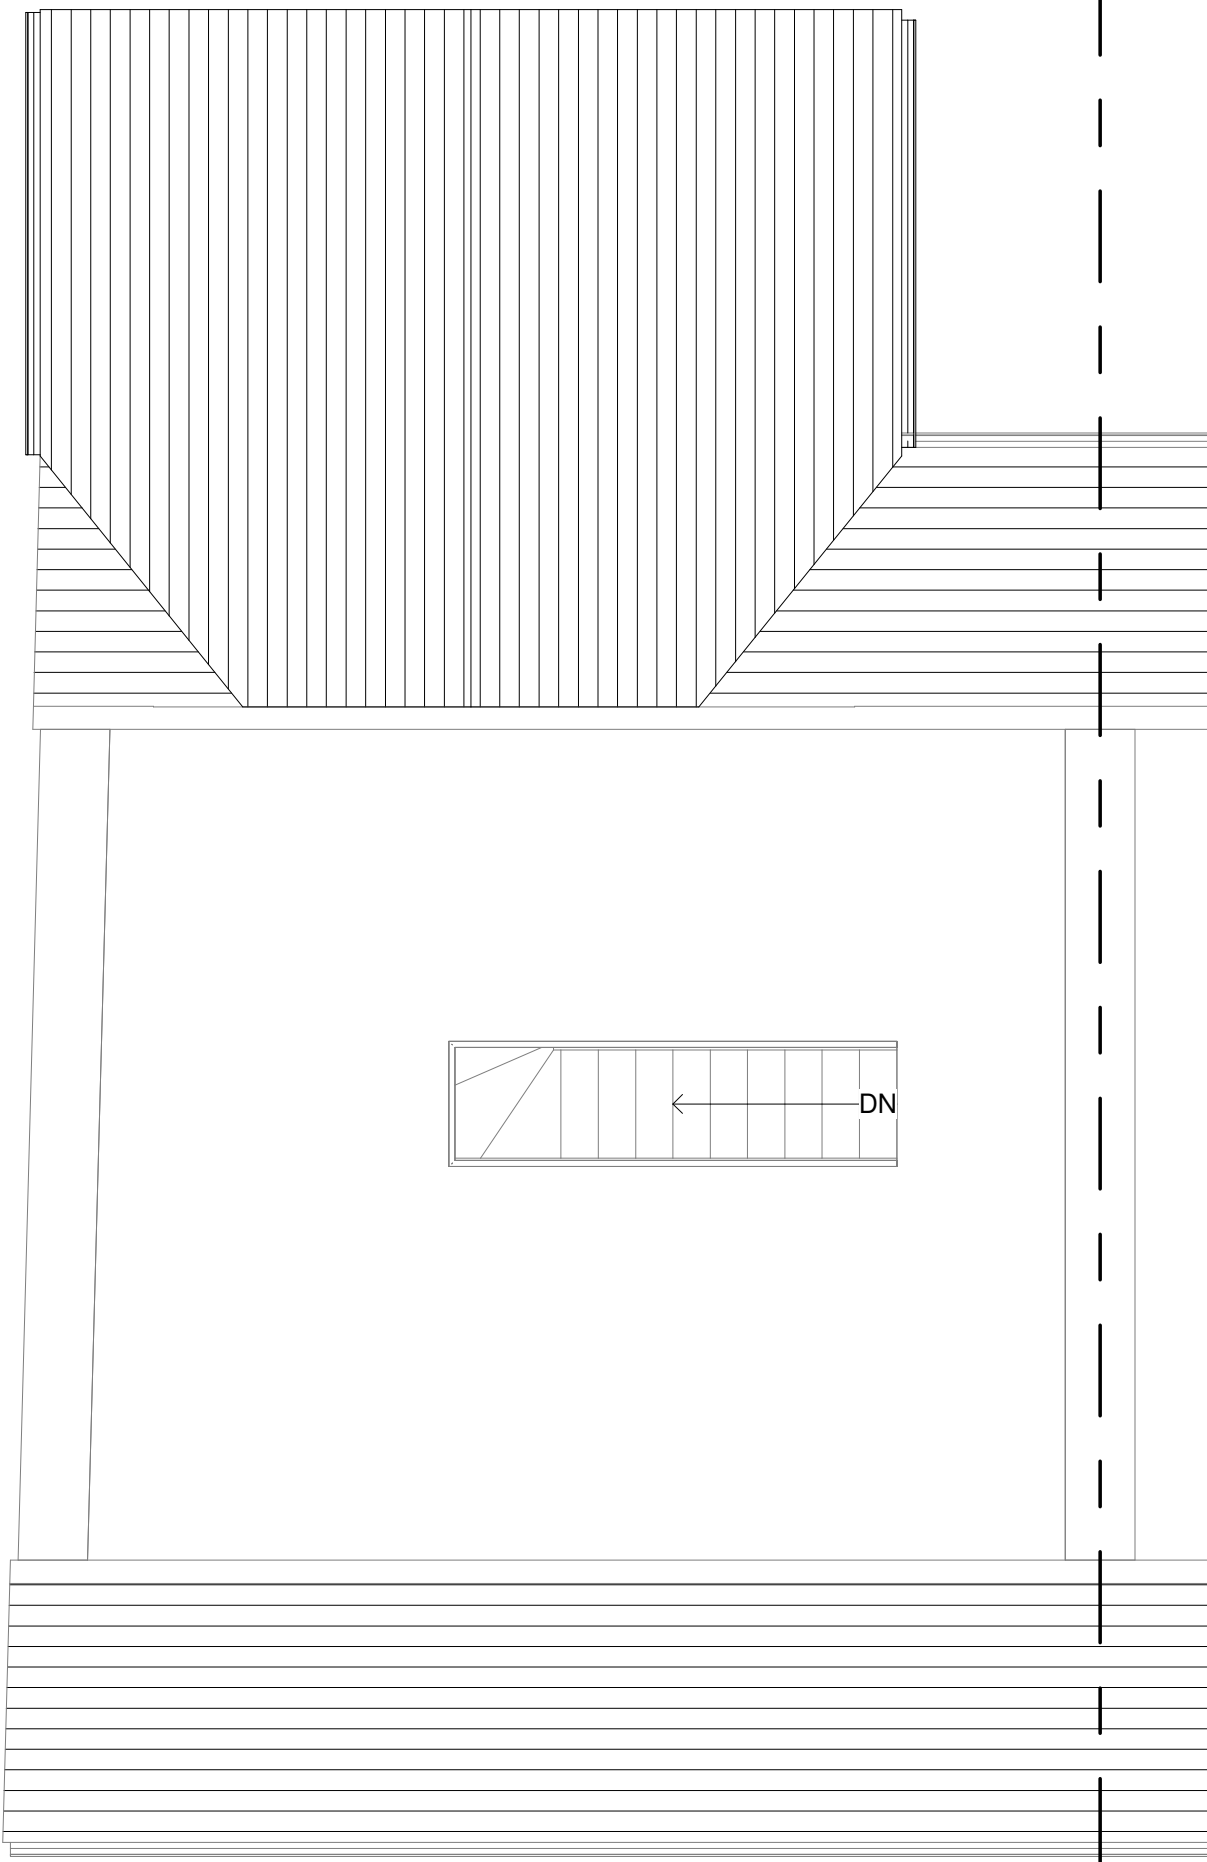

PROPOSED SECOND FLOOR PLAN
1 : 50

Material Finishes	
ITEM	DESCRIPTION
11	White Render to Match Existing
12	Natural Stone Cill to Match Existing
13	Natural Stone Head to Match Existing
14	Natural Slate Roof to Match Existing
15	White uPVC Window to Match Existing
16	White uPVC Door to Match Existing

0m 1m 2m 3m 4m

CDM REGULATIONS 2015. All current drawings and specifications for the project must be read in conjunction with the Designer's Hazard and Environment Assessment Record. All intellectual property rights reserved.

Designed with reference to the surveys, information and reports listed: Ordnance Survey Promap, Licence number 100022432

James Kelly Architects Ltd t/a Solid Void – 16 Woolfenden Way, Wardle, OL12 9SS
Tel: 07949448088 – Email: solidvoid@outlook.com – Web: www.solidvoid.co.uk - Company No. 08545034

Rev	Date	Description
-	NY1	First Issue

Dwn	Ckd	Drawn	JK
		Checked	EM
		Date	OCT 22
		Scale @ A1	1 : 50

65 Bury & R'dale Old Road
Proposed Plans & Elevations

BOR-SVA-ZZ-ZZ-DR-A-2003
REV -
PLANNING

SOLIDVOID