

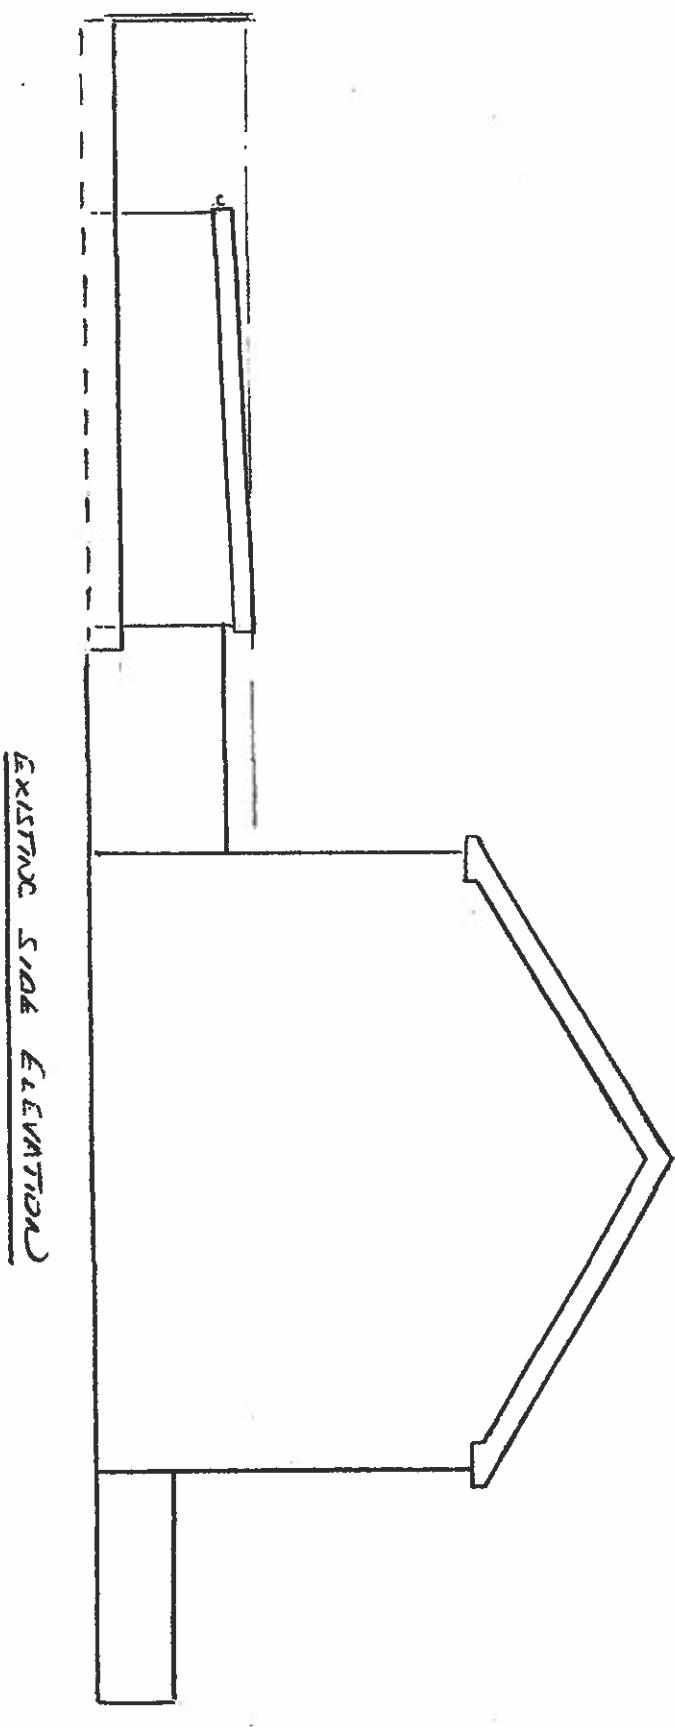
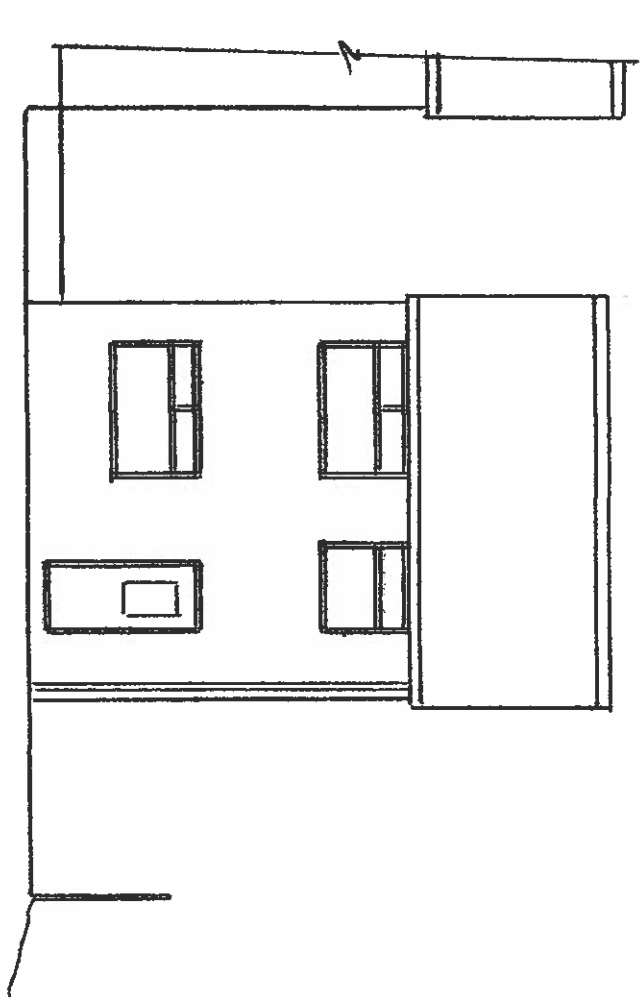


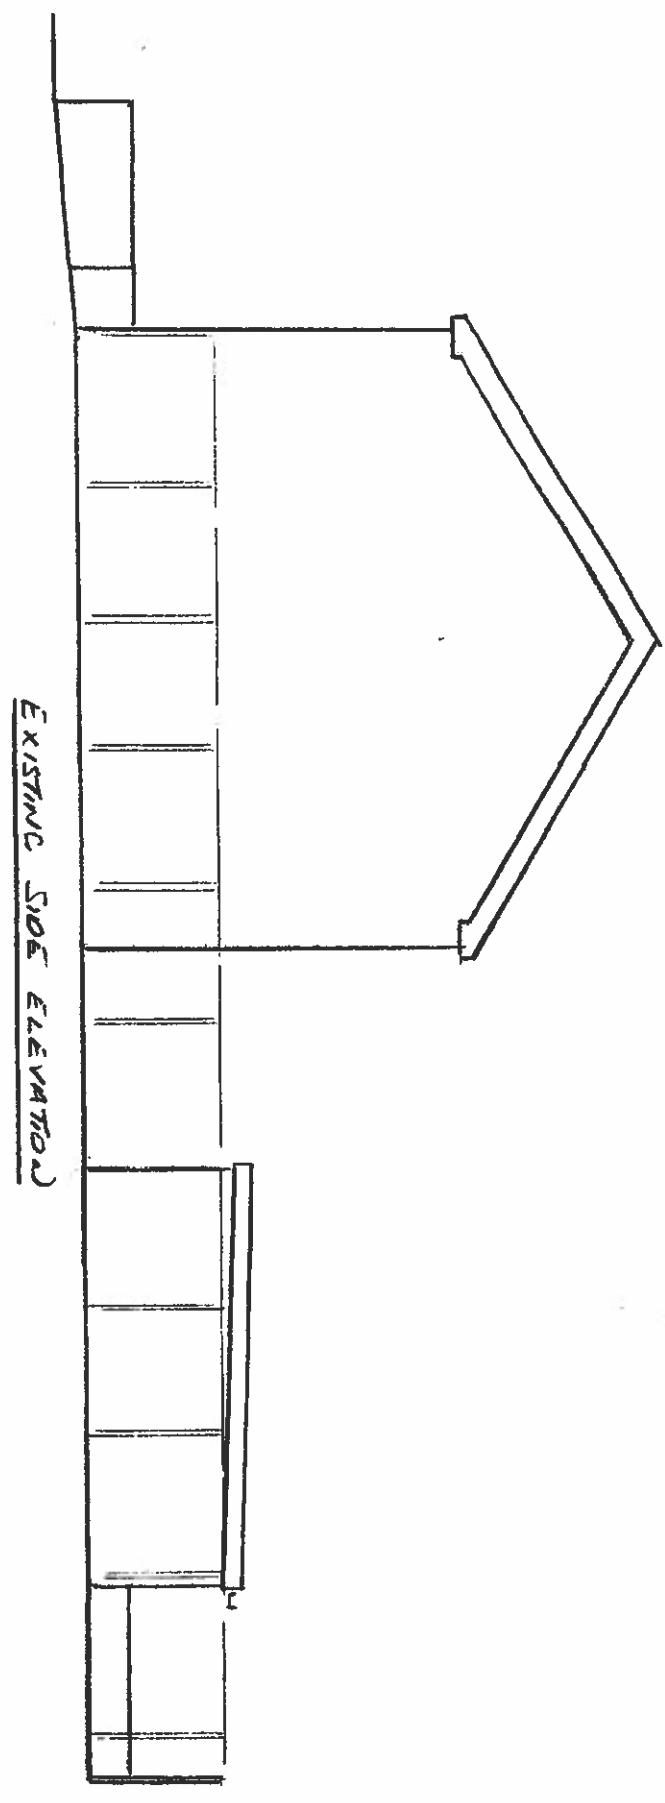

Thompson Designs
Tel 0161 705 1458 Mob 07884 318634

Sheet 1
Existing Elevations
9 Spring Mill Walk
Rochdale OL16 2PF
Scale 1:100 @ A3 Date October 2023

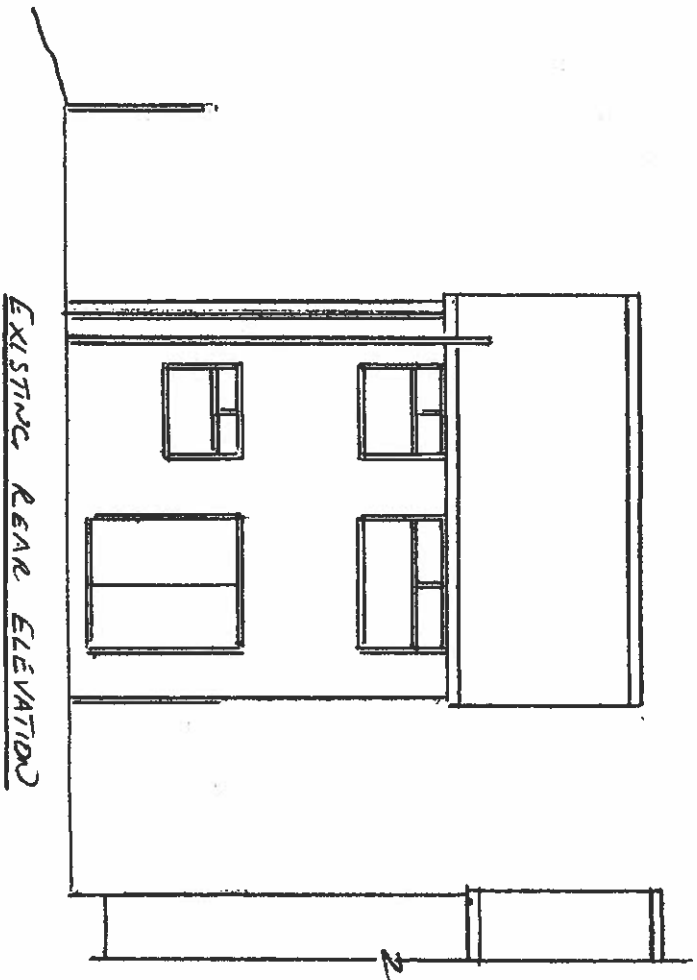