


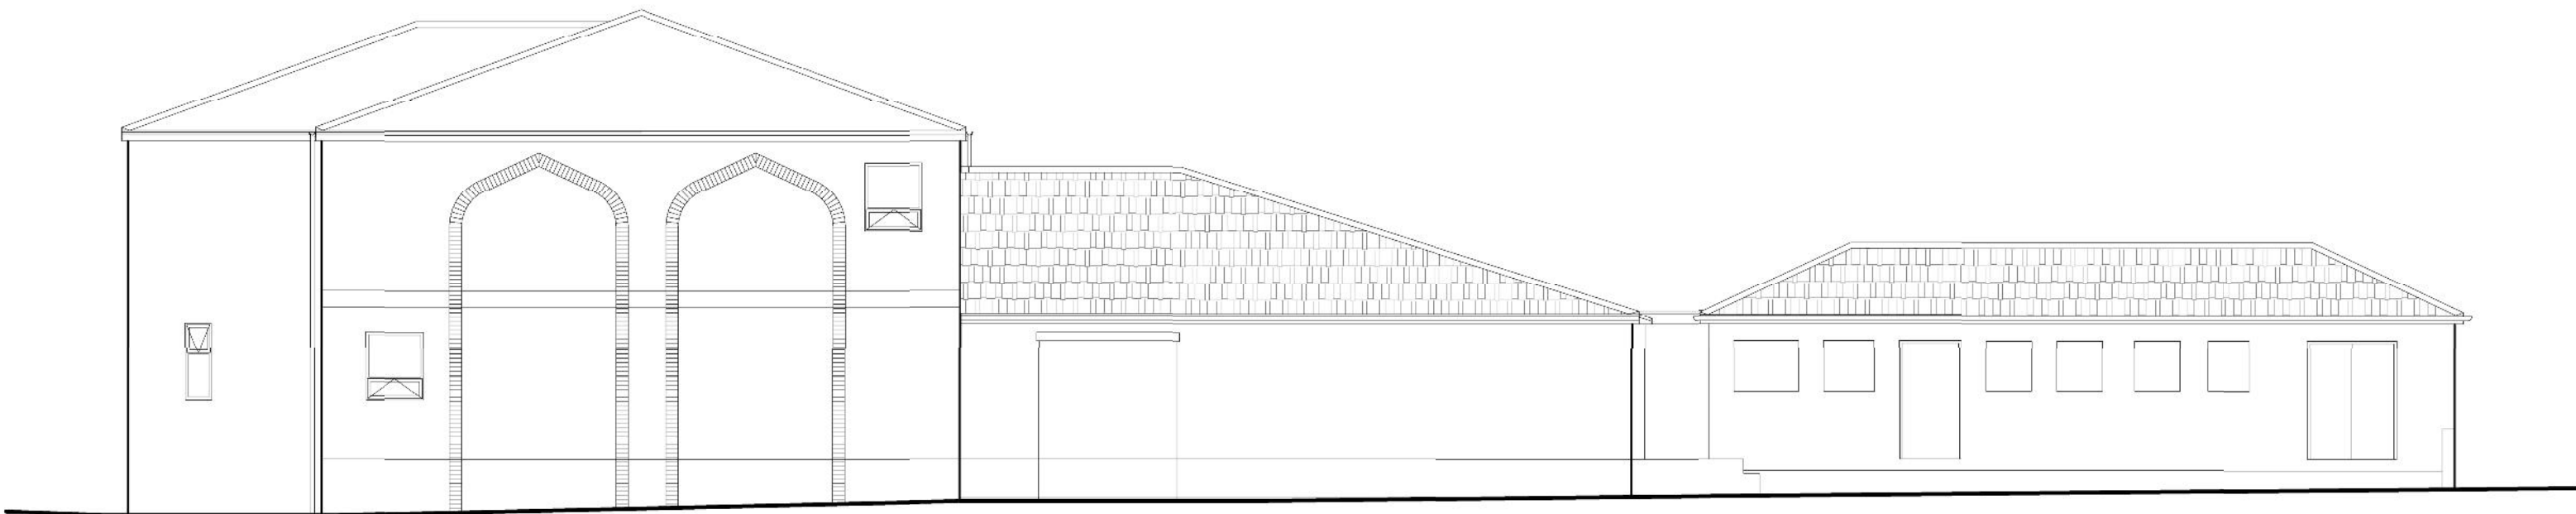


AS EXISTING REAR ELEVATION (EAST ELEVATION)



AS EXISTING SIDE ELEVATION (SOUTH ELEVATION)



AS EXISTING FRONT ELEVATION (WEST ELEVATION)

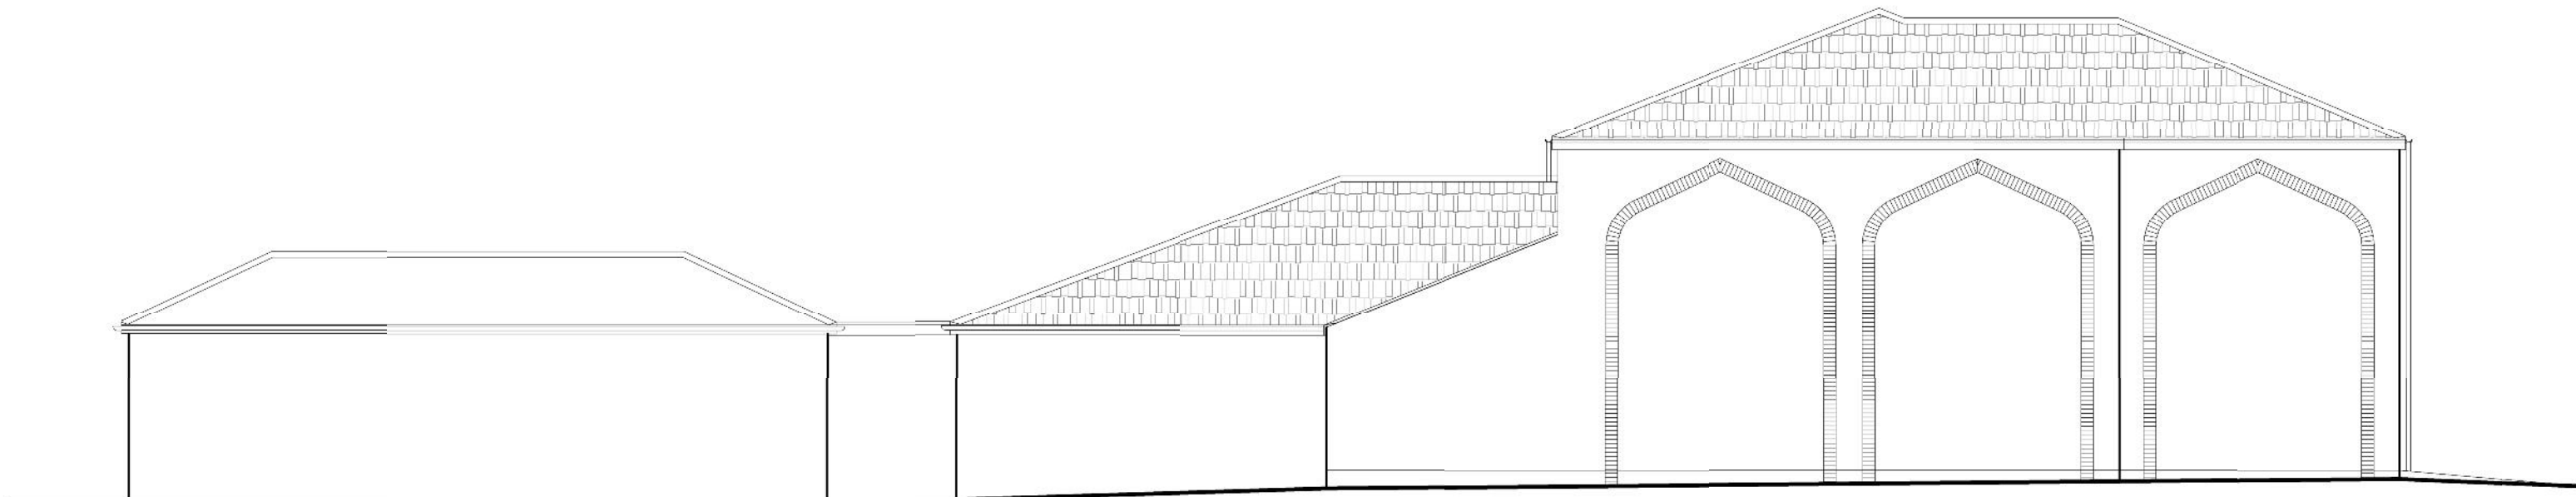

AS EXISTING SIDE ELEVATION (NORTH ELEVATION)

AS EXISTING ELEVATIONS

