


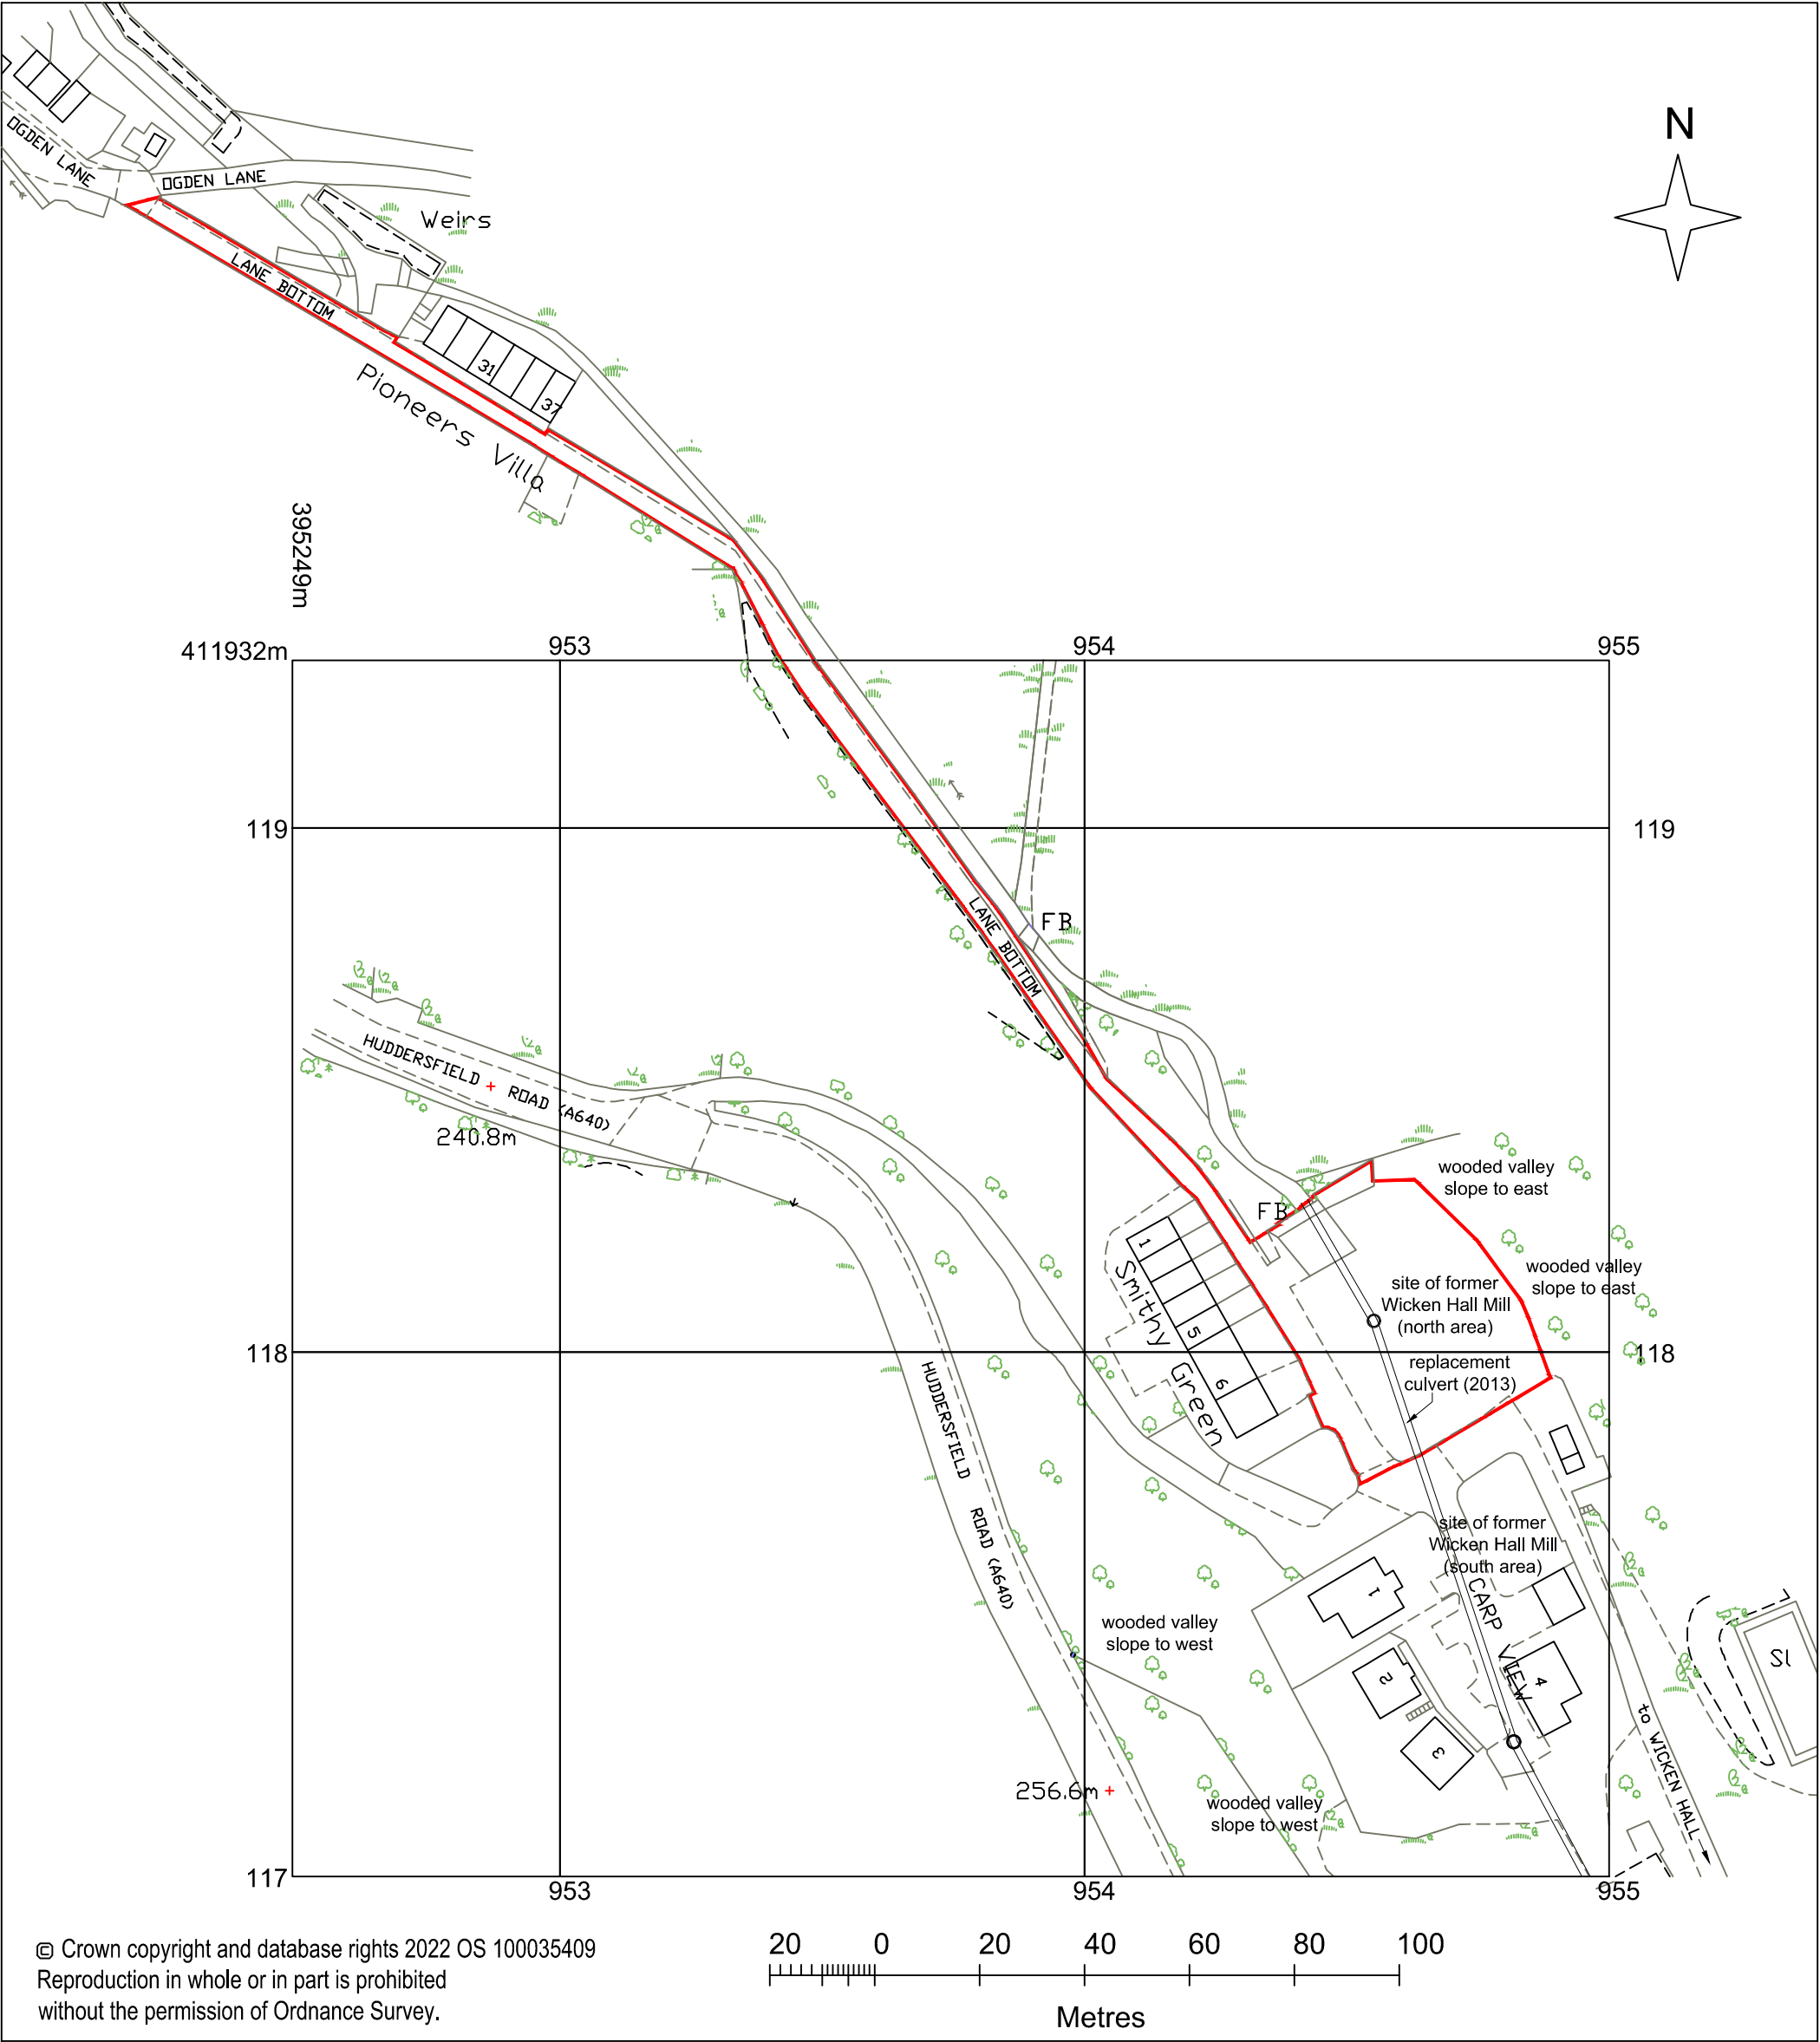

Title: RESIDENTIAL DEVELOPMENT TO PREVIOUSLY DEVELOPED SITE AT FORMER WICKEN HALL MILL, SMITHY GREEN, NEWHEY~			
Dwg. No. 22/1281/100A – LOCATION PLAN		Client: LEIGH KELLY	
Date: 14.12.2022	Scale: A3@1:1250	Drawn by: JPE	
JPE CONSULTANCY LIMITED ARCHITECTURAL DESIGN & PLANNING 9 Woodend Drive, Stalybridge, Cheshire, SK15 2SF Telephone 07875 627 988 jim@jpeconsultancy.co.uk		A 15.02.2023	JPE APPLICATION RED EDGE EXTENDED TO JUNCTION OF LANE BOTTOM AND OGDEN LANE (HIGHWAY MAINTAINED AT PUBLIC EXPENSE).
		B 16.02.2023	JPE VIOLET COLOURING TO ORDNANCE SURVEY BASE MAPPING (SIGNIFYING WATER FEATURES) CHANGED TO DARK GREY.
Amendments			