


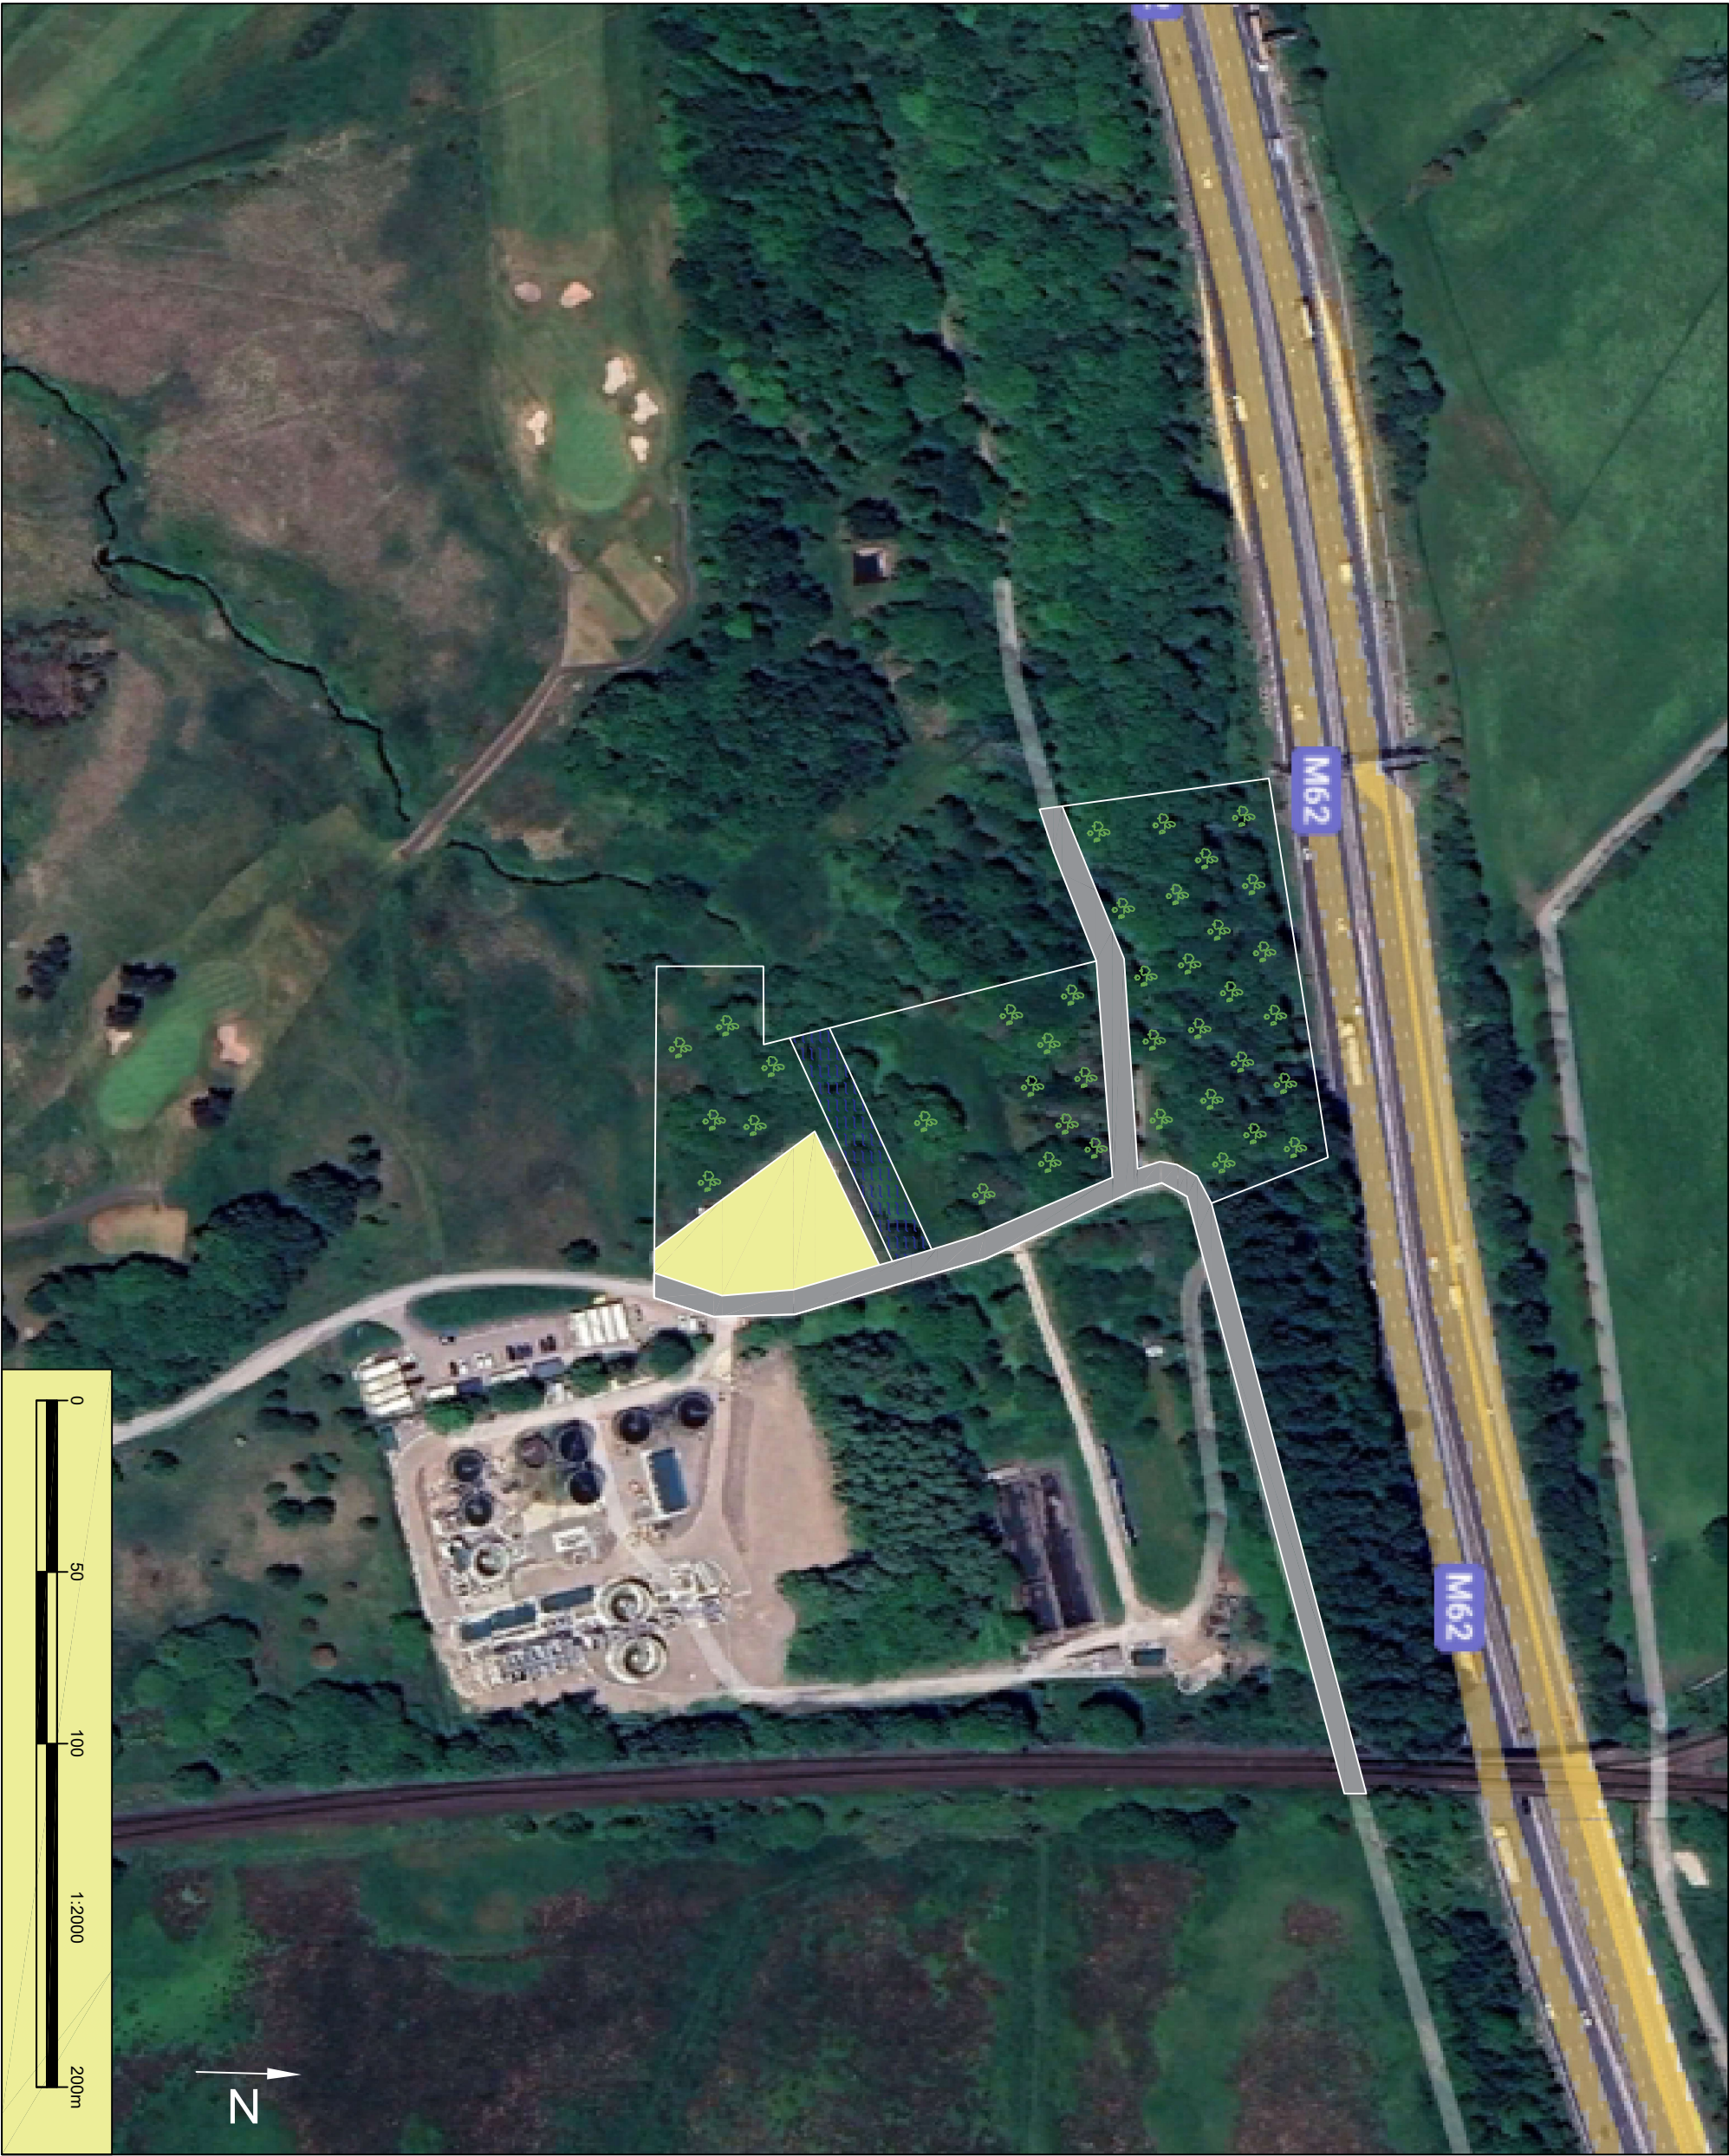

General Notes

KEY:

- ACCESS TO M62
- DEMOLITION AREA FOR OLD BRIDGE
- NEW BRIDGE BUILD AREA
- JACKING STATION AREA
- TRUB BROOK
- WELFARE / CAR PARK / LAYDOWN
- APPROXIMATE TREE POSITION
- EXISTING FOOTPATH / ROAD
- WWTW LAYDOWN
- ACCESS REQUIRED FOR INSTALLATION

No.	Revision/Issue	Date

Firm Name and Address

Project Name and Address

MVN2 48A M62

Project	MVN2 48A M62	Sheet
Date	03.11.2023	
Scale	1:2000	@A3