


BRUNSWICK STREET, HEYWOOD

general notes:
copyright reserved to mck associates ltd. and this drawing may not be used or reproduced without prior written consent.

PRODUCTION OF CAD LAYOUT
IS A REPRODUCTION OF THE
BROADWAY MALYAN
MASTERPLAN.

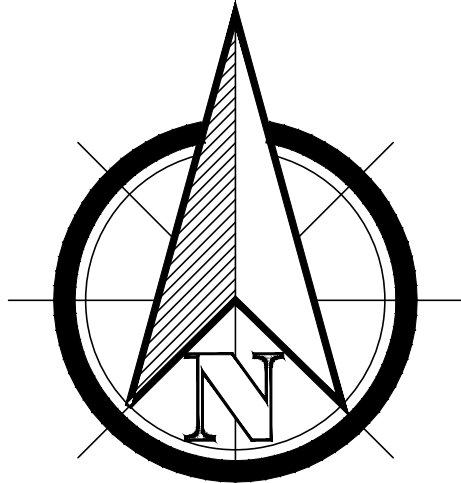

Schedule of Accommodation											
					100% Compliant NDSS		85% Compliant NDSS				
Housetype	Beds	GIA sq ft	GIA m2	GIFA m2	Capacity	GIFA m2	Capacity	GIFA m2	Number	Total GIA ft2	Total GIFA m2
Burghley GF	1	545	50.67	49.58	1b1p	39	1b2p	42.5	8	4360	405.36
Burghley FF	1	614	57.1	56.12	1b2p	50	1b2p	42.5	8	4912	456.8
Burghley ALT	1	545	50.6	49.59	1b1p	39	1b2p	42.5	2	1090	101.2
Burghley ALT	1	614	57.1	56.12	1b2p	50	1b2p	42.5	2	1228	114.2
Knowl	2	752	69.8	68.3	2b3p	70	2b4p	59.5	16	12032	1116.8
Arundel	3	872	81.07	79.48	3b4p	84	3b5p	79.05	6	5232	486.42
Chatsworth	3	902	83.8	82.22	3b4p	84	3b5p	79.05	8	7216	670.4
Woburn+	3	1002	93	90.25	3b4p	90	3b5p	84.15	8	8016	744
Woburn ++	4	1044	96.99	94.81	4b5p	103	4b5p	87.55	4	4176	387.96
Arundel+	4	1212	112.5	110.8	4b5p	103	4b8p	110.5	10	12120	1125
Total									72	60382	5608.14

- KEY
- Land Ownership
- Additional Land
- Existing trees to be retained
- Indicative planting
- Indicative hedging
- Existing trees to be removed
- Denotes shared drives
- Denotes raised tables

K	16.07.24	KW	Substation moved adjacent to parking for plot 8.
J	09.05.24	KW	Updated in line with comments from LPA and rear patios widened.
I	27.03.24	KW	Updated in line with comments from LPA.
H	27.02.24	KW	Accommodation schedule updated. Woburn++ footage amended.
G	21.02.24	KW	Parking bays removed from Burghley types and bin store removed in line with comments from the LPA.
F	19.12.23	KW	Kerb line repositioned along Brunswick Street.
E	24.11.23	KW	Kerb line repositioned in front of plots 9-16.
D	21.11.23	KW	Plots 17-18 and 20-21 handed. Front paths shown on plots 17-26. Bin locations added.
C	09.11.23	KW	Bin route amended to the rear of plots 17-20 & 38-42, rear fence removed from Burghley types, plots 63-72 moved forward.
B	08.11.23	KW	Bin route added to the rear of plots 17-20
A	02.11.23	KW	General layout amendments, parking bays added to Burghley types, Binstores added, Bin routes added, Substation added.


Rev.	Date	By	Description
Client:			



Project:
BRUNSWICK STREET
HEYWOOD

Drawing Title:
PROPOSED SITE LAYOUT

Drawn: KW	Checked:	Scale: 1:500	Date: OCTOBER 2023
Job No: 1016	Drawing No: PL01		Rev: K

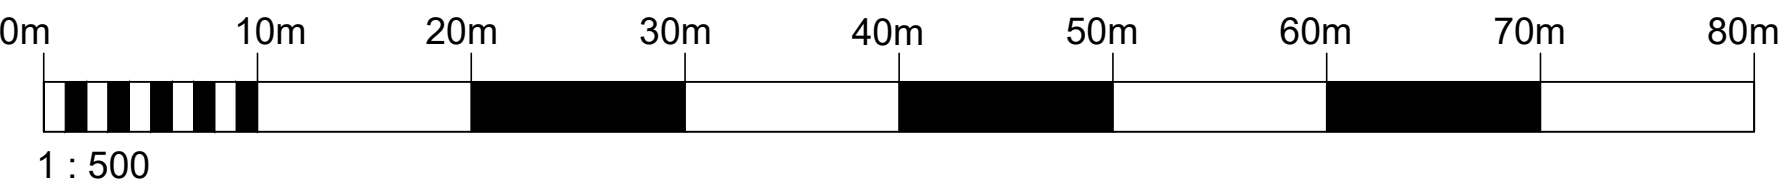

Dwg. Name & Location: C:\Users\user\WHL\ISPT\5 - WH/LIVE SITES\1016 - BRUNSWICK ST, HEYWOOD\02 Technical\01 Architects\CAD\1016 - Brunswick Street - Proposed Site Layout - Rev.1.dwg